


FABRICATION TOLERANCE + OR - 2MM

ALL WELDS 6cfw UNO

HOLE PITCHES + OR - 1mm

DO NOT SCALE - IF IN DOUBT ASK

 


Materials
Steelwork:– Hot Dipped Galvanised Framework

Roof:– Natural Grey Fibre Cement with

Gable Ends:– Natural Grey Fibre Cement Barge Boards

Gutters:– Black UPVC

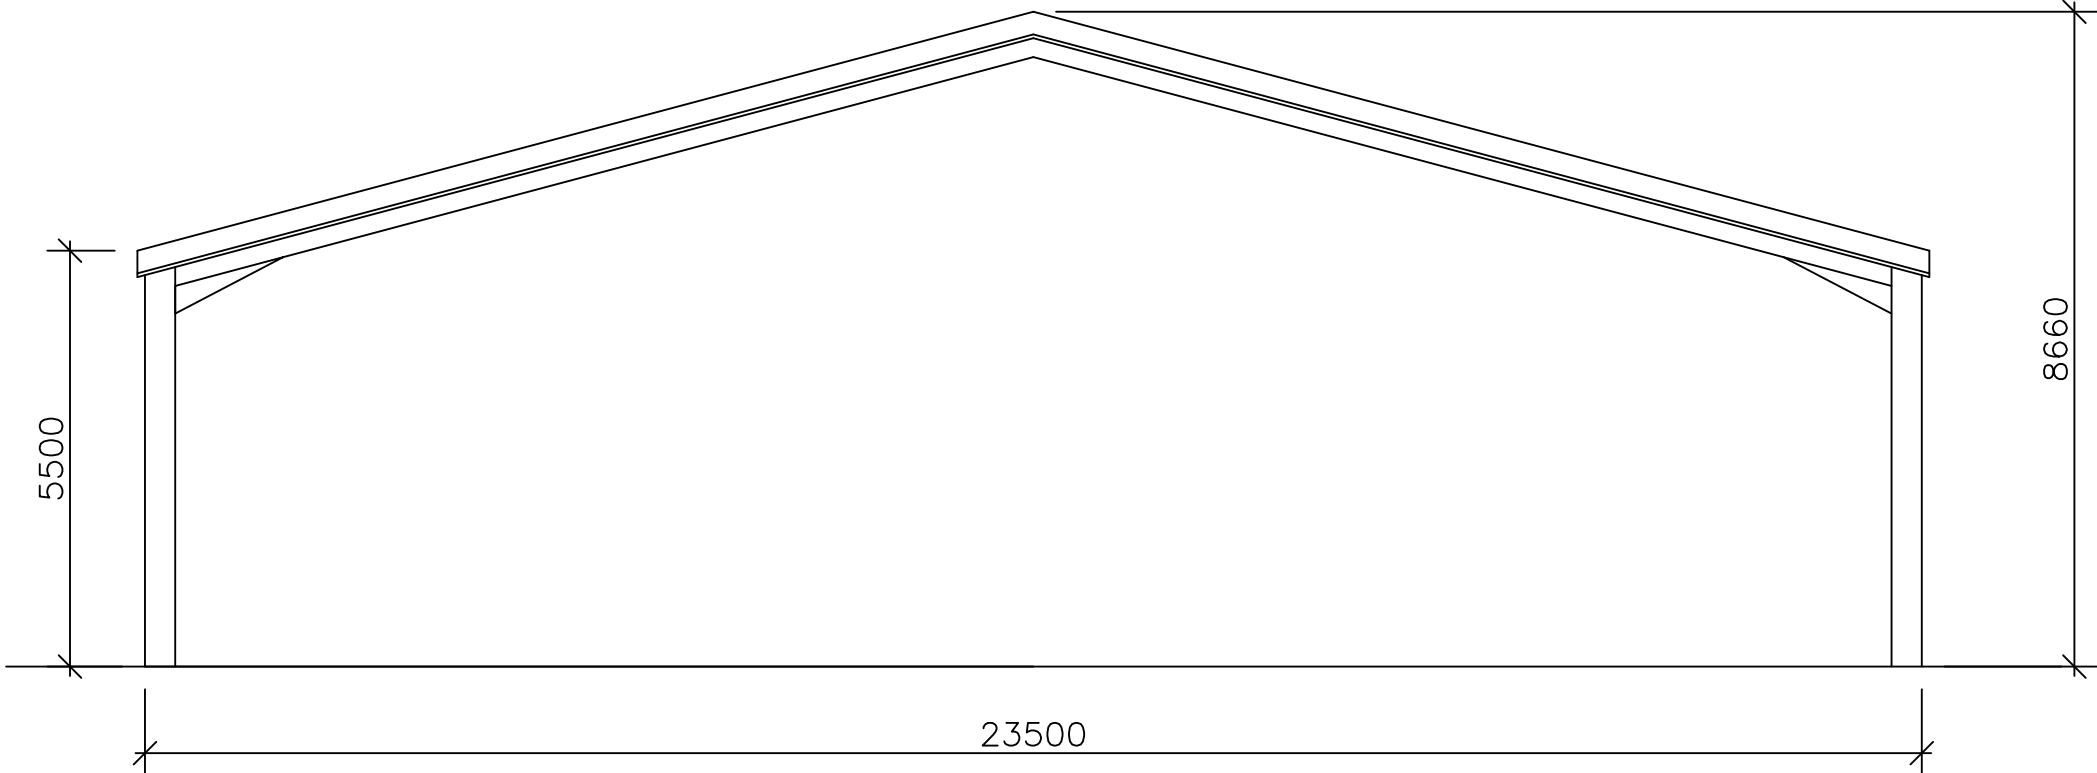

REV	BY	DATE	AMENDMENT	CHKD	DATE	REV	BY	DATE	AMENDMENT	CHKD	DATE	REV	BY	DATE	AMENDMENT	CHKD	DATE



Robinson Structures

Robinson Structures Limited
Haslams Lane, Derby, DE21 4TS, England. Tel (01332) 574711

E.Mail :- sales@robinsons.com

ISSUE STATUS		CONTRACT TITLE			
FOR APPROVAL					
DRAWING CONTENTS					
PAINT SPECIFICATION		INITIALS	DATE	SCALE	
		DRAWN BY		DRAWING No	REV. SHEET
		CHKD.BY			A1