


Materials

Steelwork:– Hot Dipped Galvanised Framework


Roof:– Natural Grey Fibre Cement with

Gable Ends:– Natural Grey Fibre Cement Barge Boards

Gutters:– Black UPVC

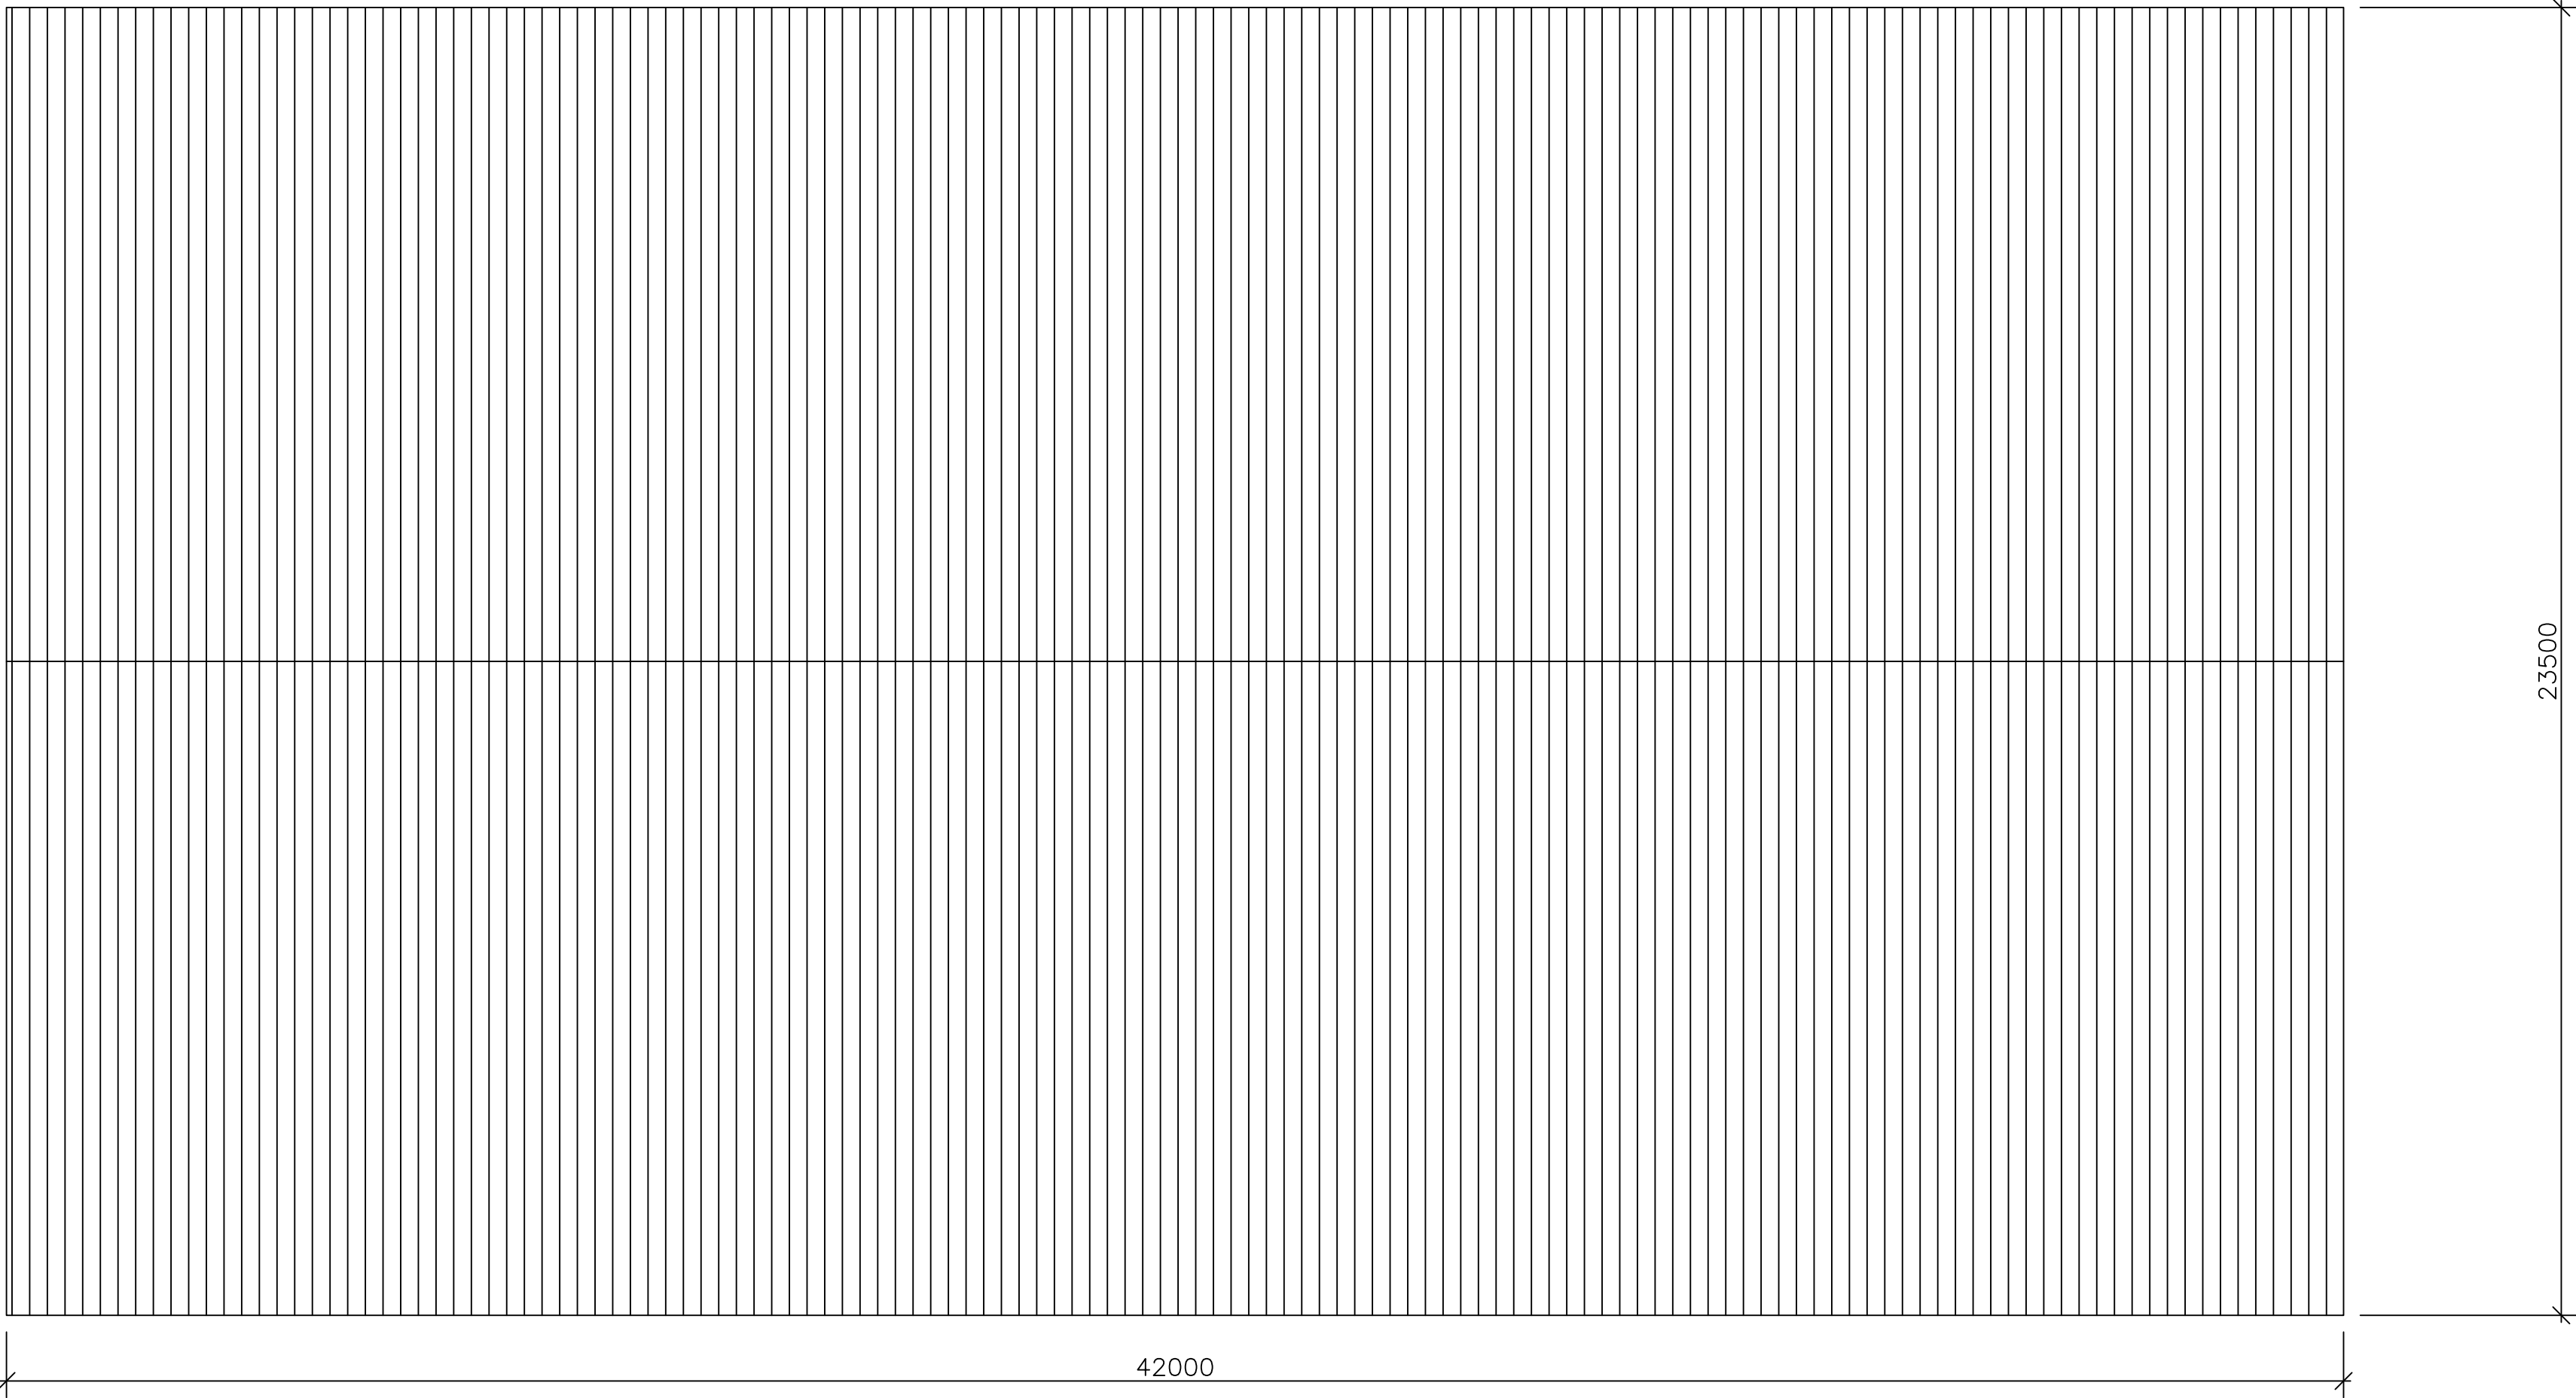

ROOF PLAN

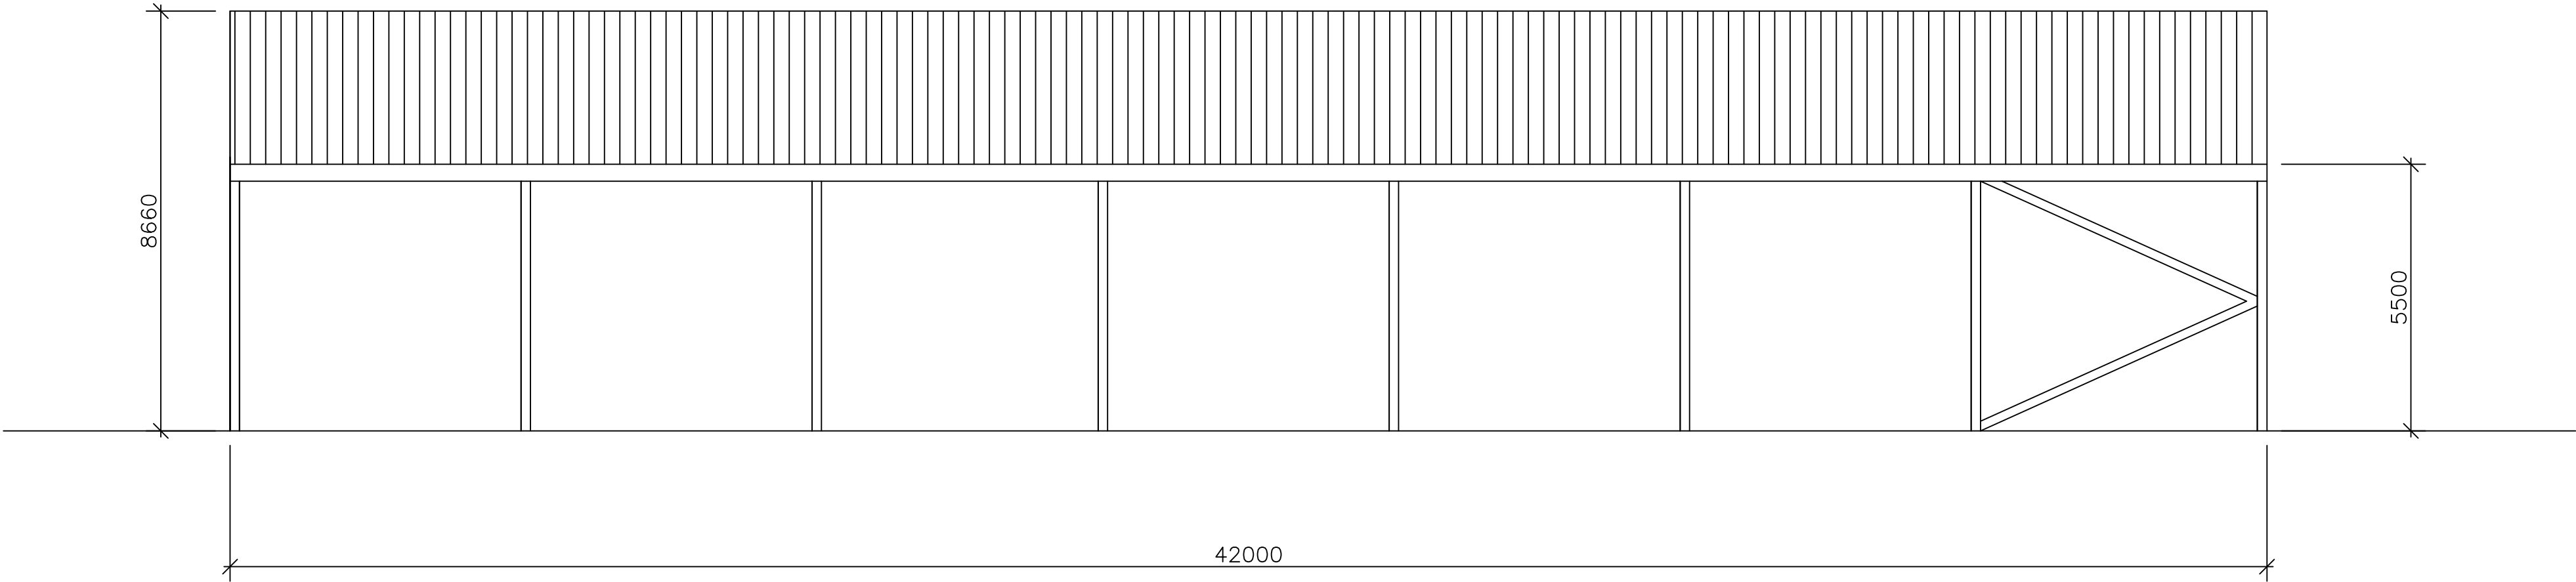

TYPICAL SIDE ELEVATION