




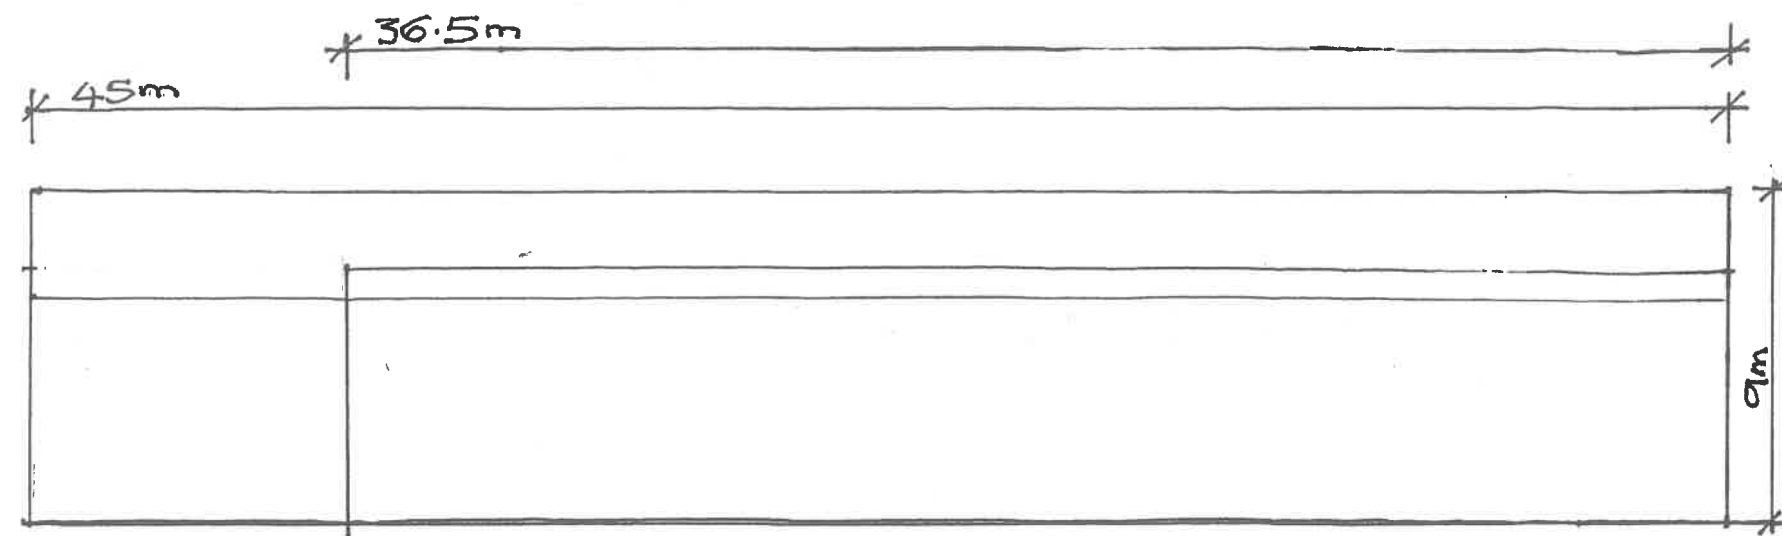

Side elevation from North.

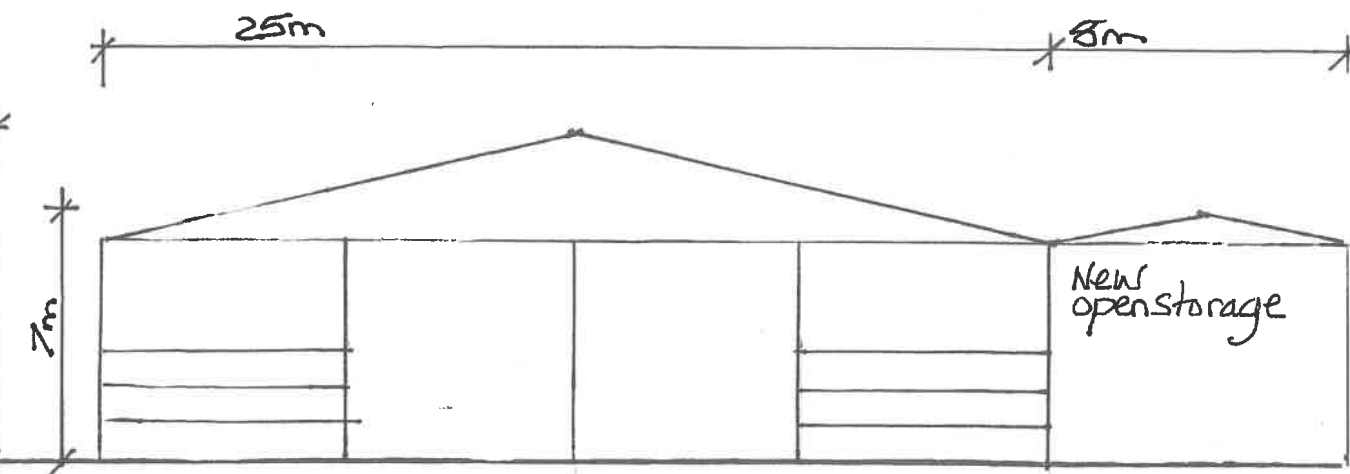

End elevation from East

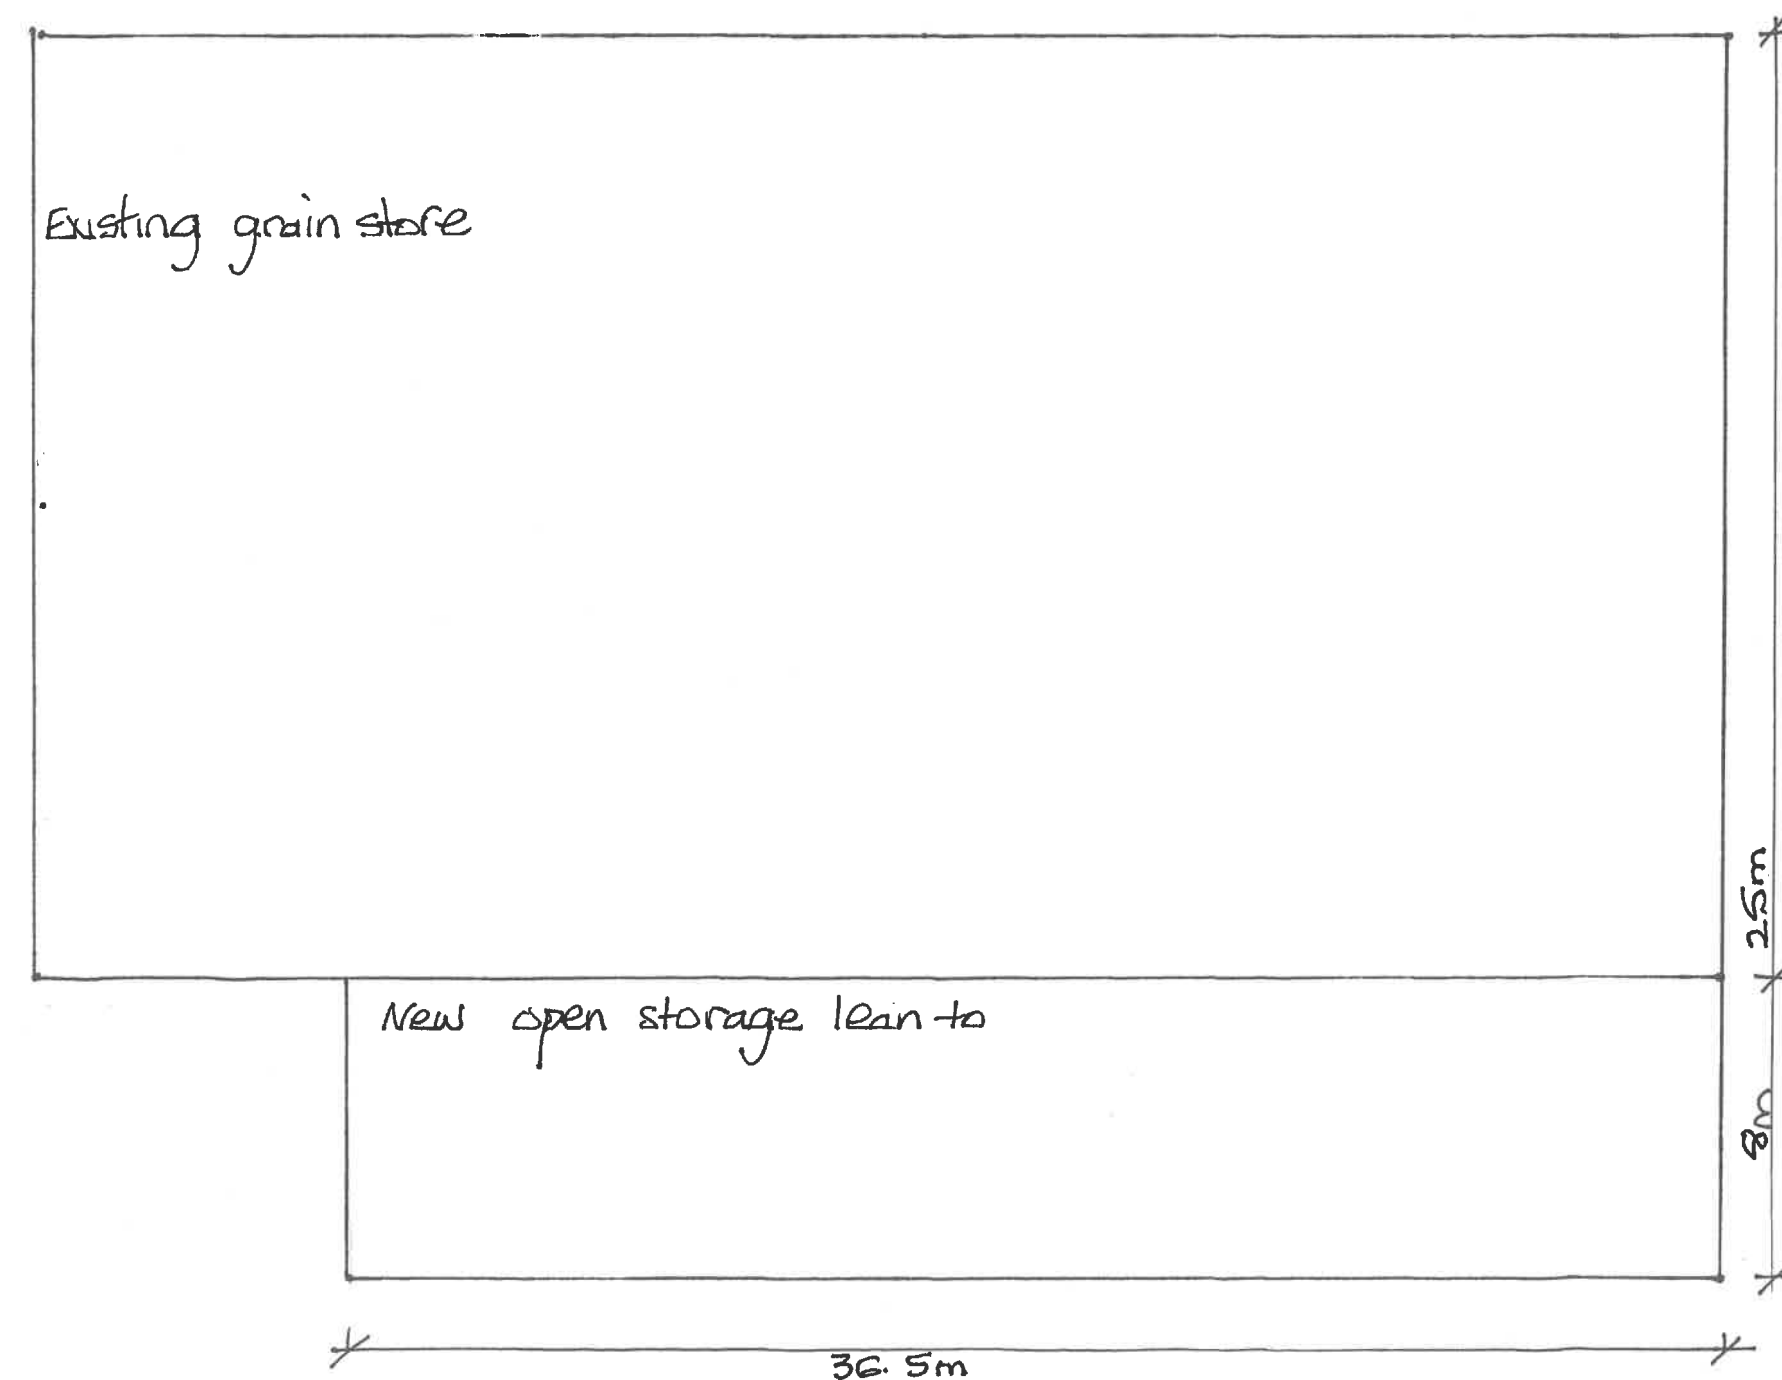

Plan.

NORTHWOODS FARM OPEN PLAN LEAN TO
PLAN & ELEVATIONS Scale 1:200