
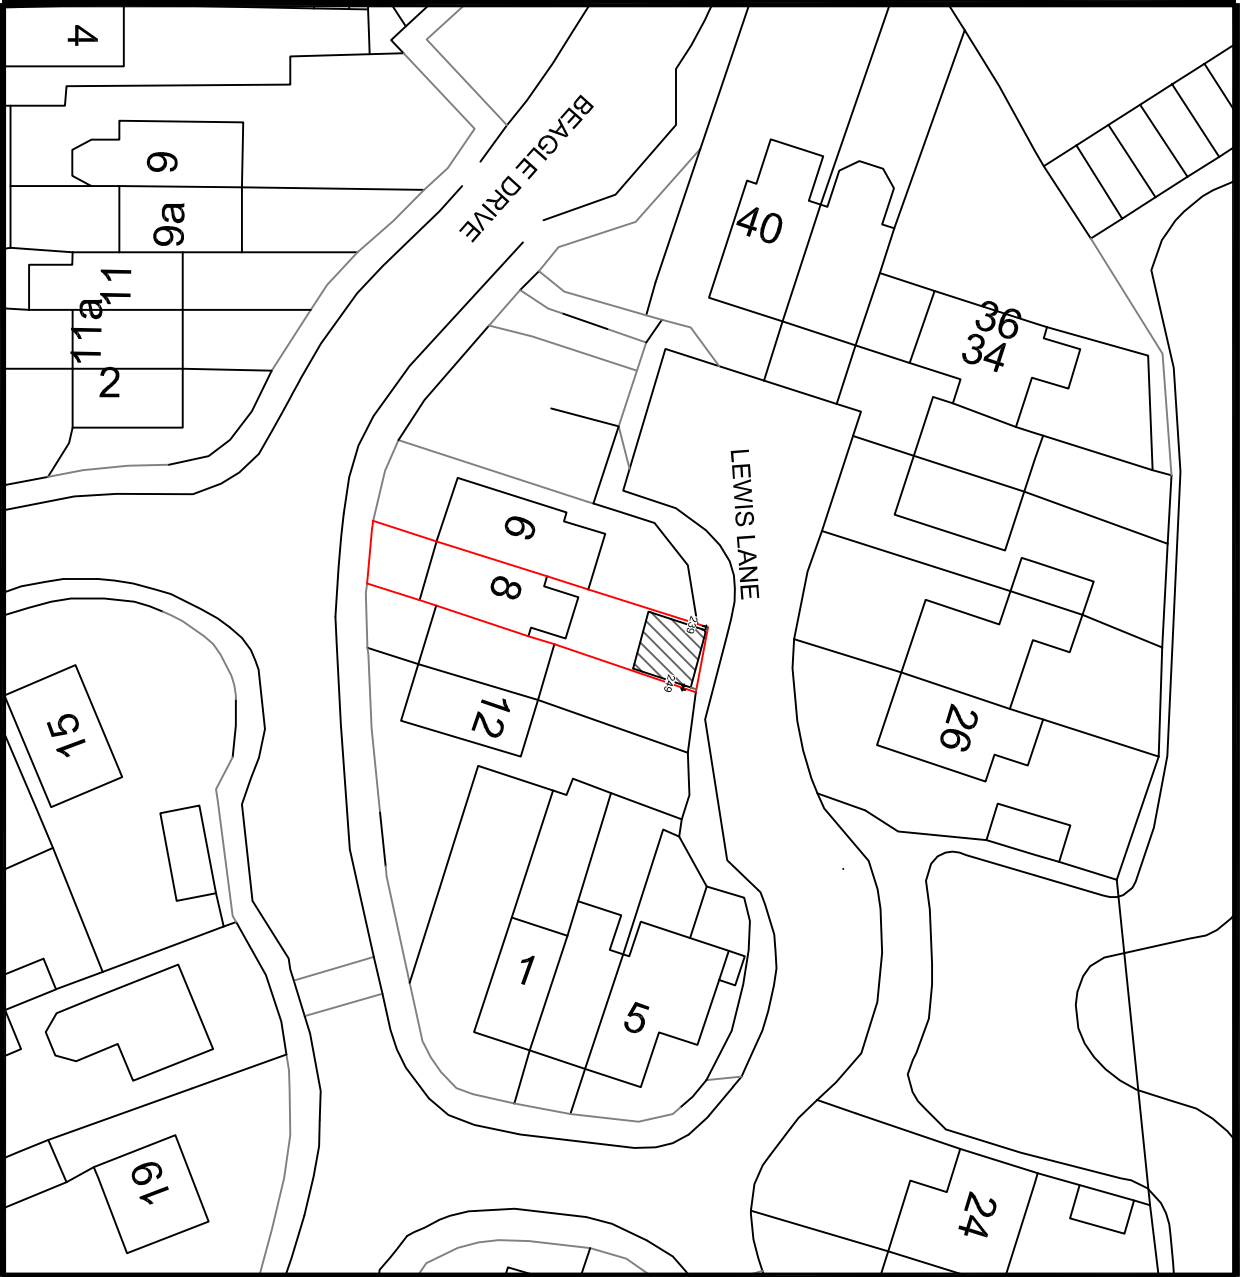


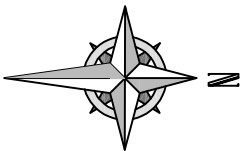

Your Home Plans Ltd Chichester Enterprise Centre, Terminus Road, Chichester, PO19 8TX 01243 908064 june@yourhomeplans.co.uk			8 BEAGLE DRIVE FORD WEST SUSSEX BN18 0NY		
Block Plan			Project Number: 8BEA-21		
Date: 5th July 2021			Drawing No: B01 REVC		
Drawn By: Your Home Plans Ltd			Scale: 1:500 A3		
Checked By: JEG					