


# HMP Ford

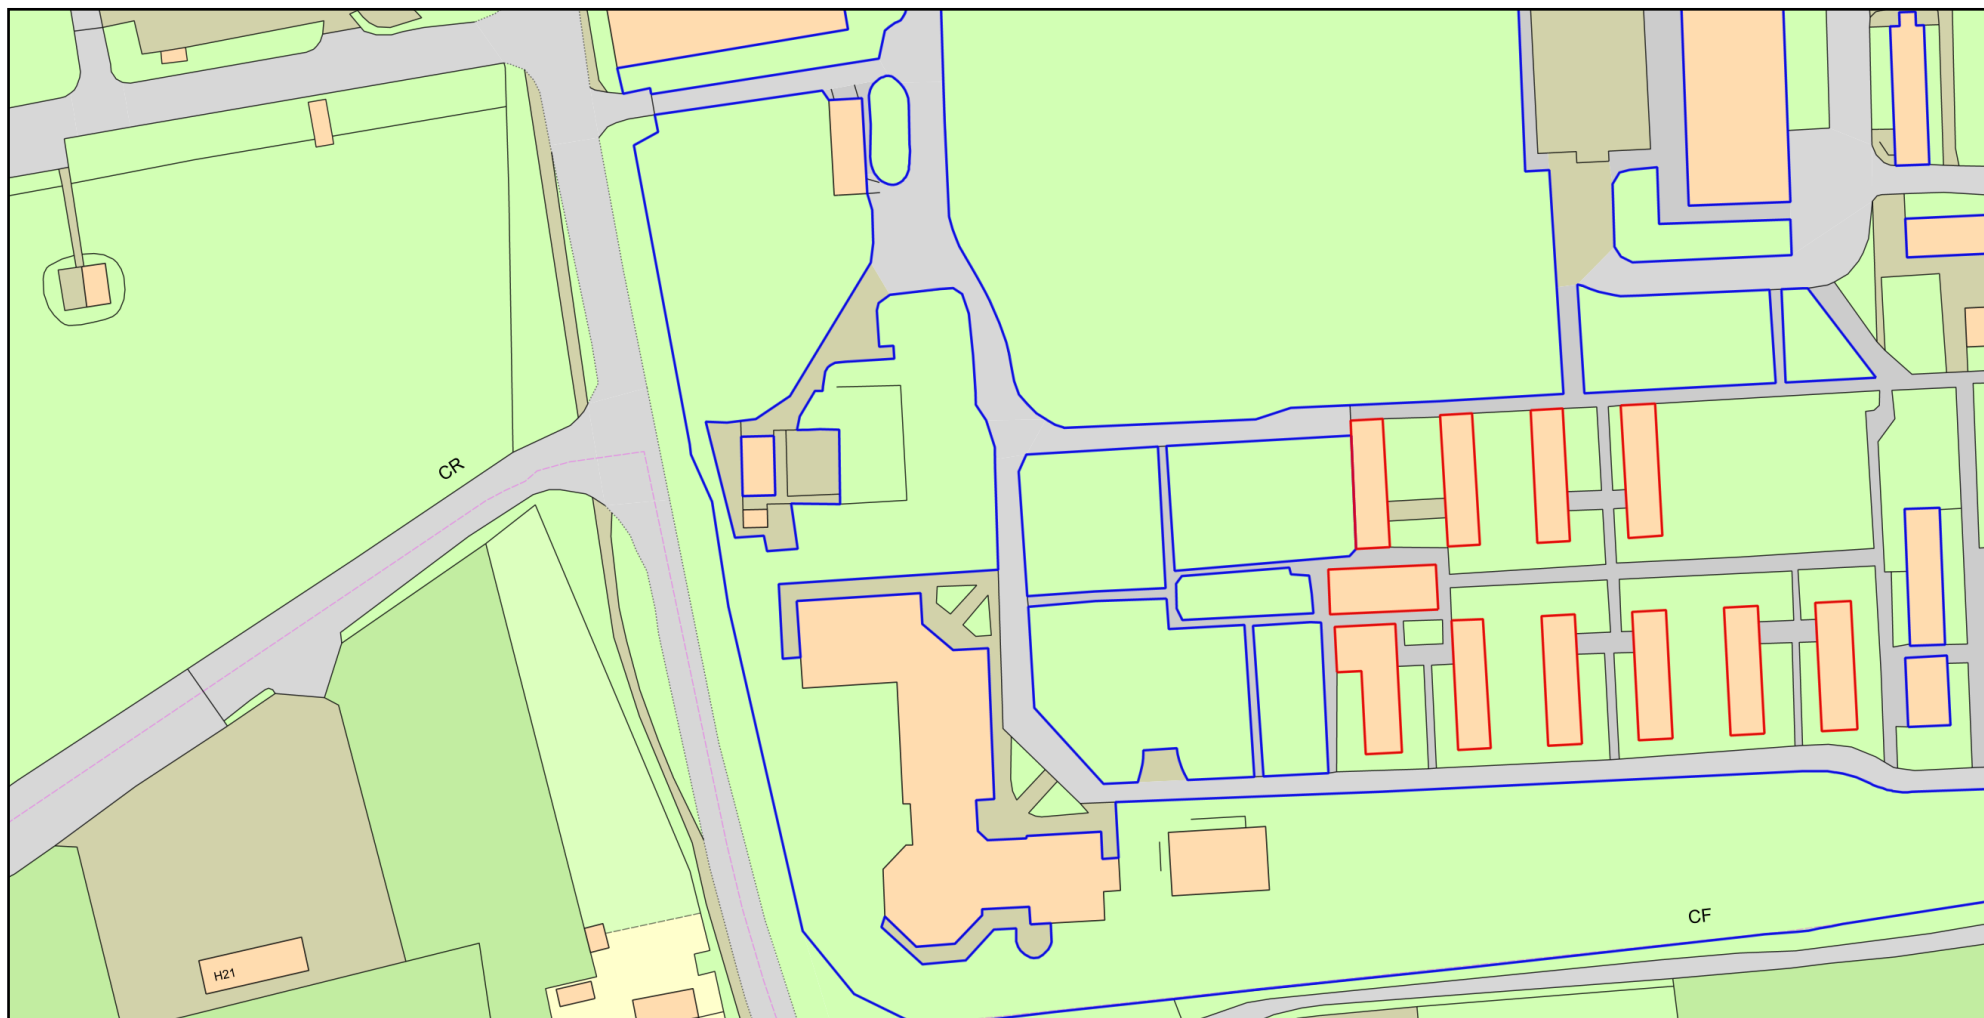

0 50  
Metres



Plan Produced for: Planning Dept: Pre approval

Date Produced: 30 Nov 2021

Plan Reference Number: TQRQM21334134230055

Scale: 1:1250 @ A4

© Crown copyright and database rights 2021 OS 100042766