


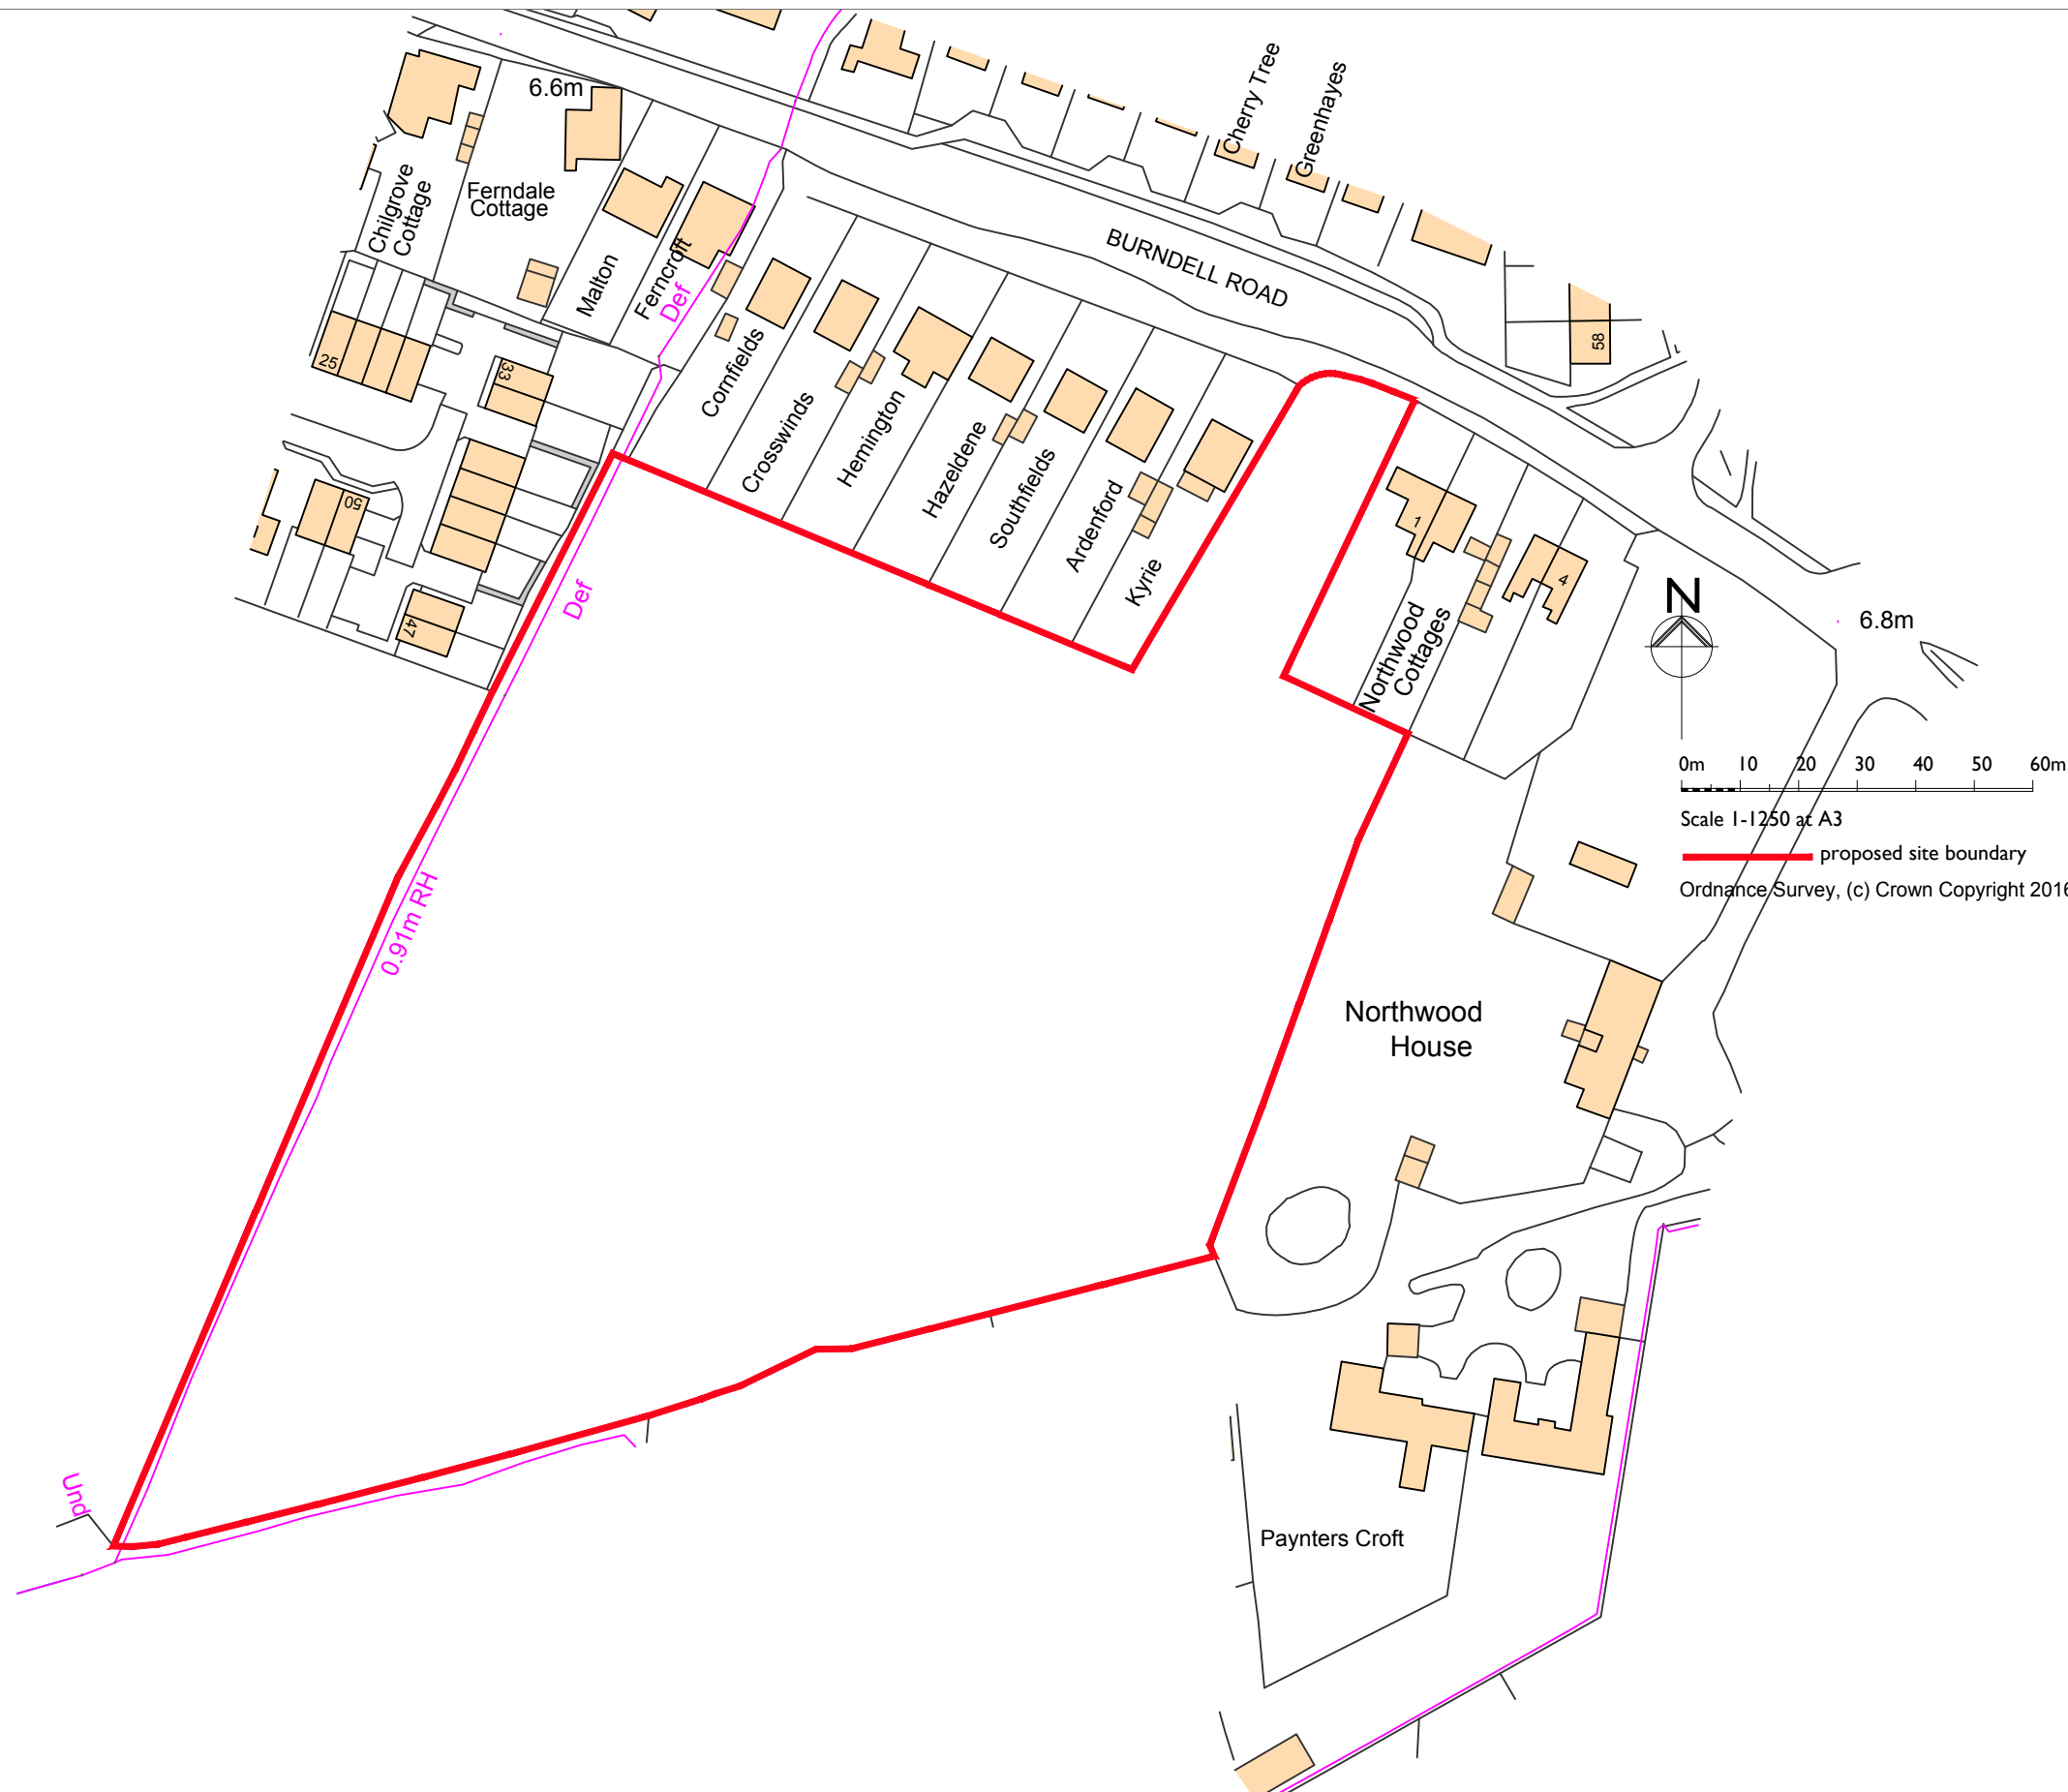

0m 10 20 30 40 50 60m

Scale 1:1250 at A3

proposed site boundary

Ordnance Survey, (c) Crown Copyright 2016. All rights reserved. Licence number 100022432

PROJECT Land Of Burndell Road Yapton Crayfern Homes	Project type	Drawing classification	Work stage	SCALE 1:1250	SHEET SIZE A3	SHEET No. 1 of 1	DRAWN BC	CHKD BC	DATE 22/12/2016	CAD FILE
	DRAWING TITLE Location Plan									
				The Studio, Unit 17, Vicarage Farm, Winchester Road, Fair Oak, Hampshire. SO50 7HD 023 8069 7010 enquiries@urbanpulsedesign.co.uk www.urbanpulsedesign.co.uk						