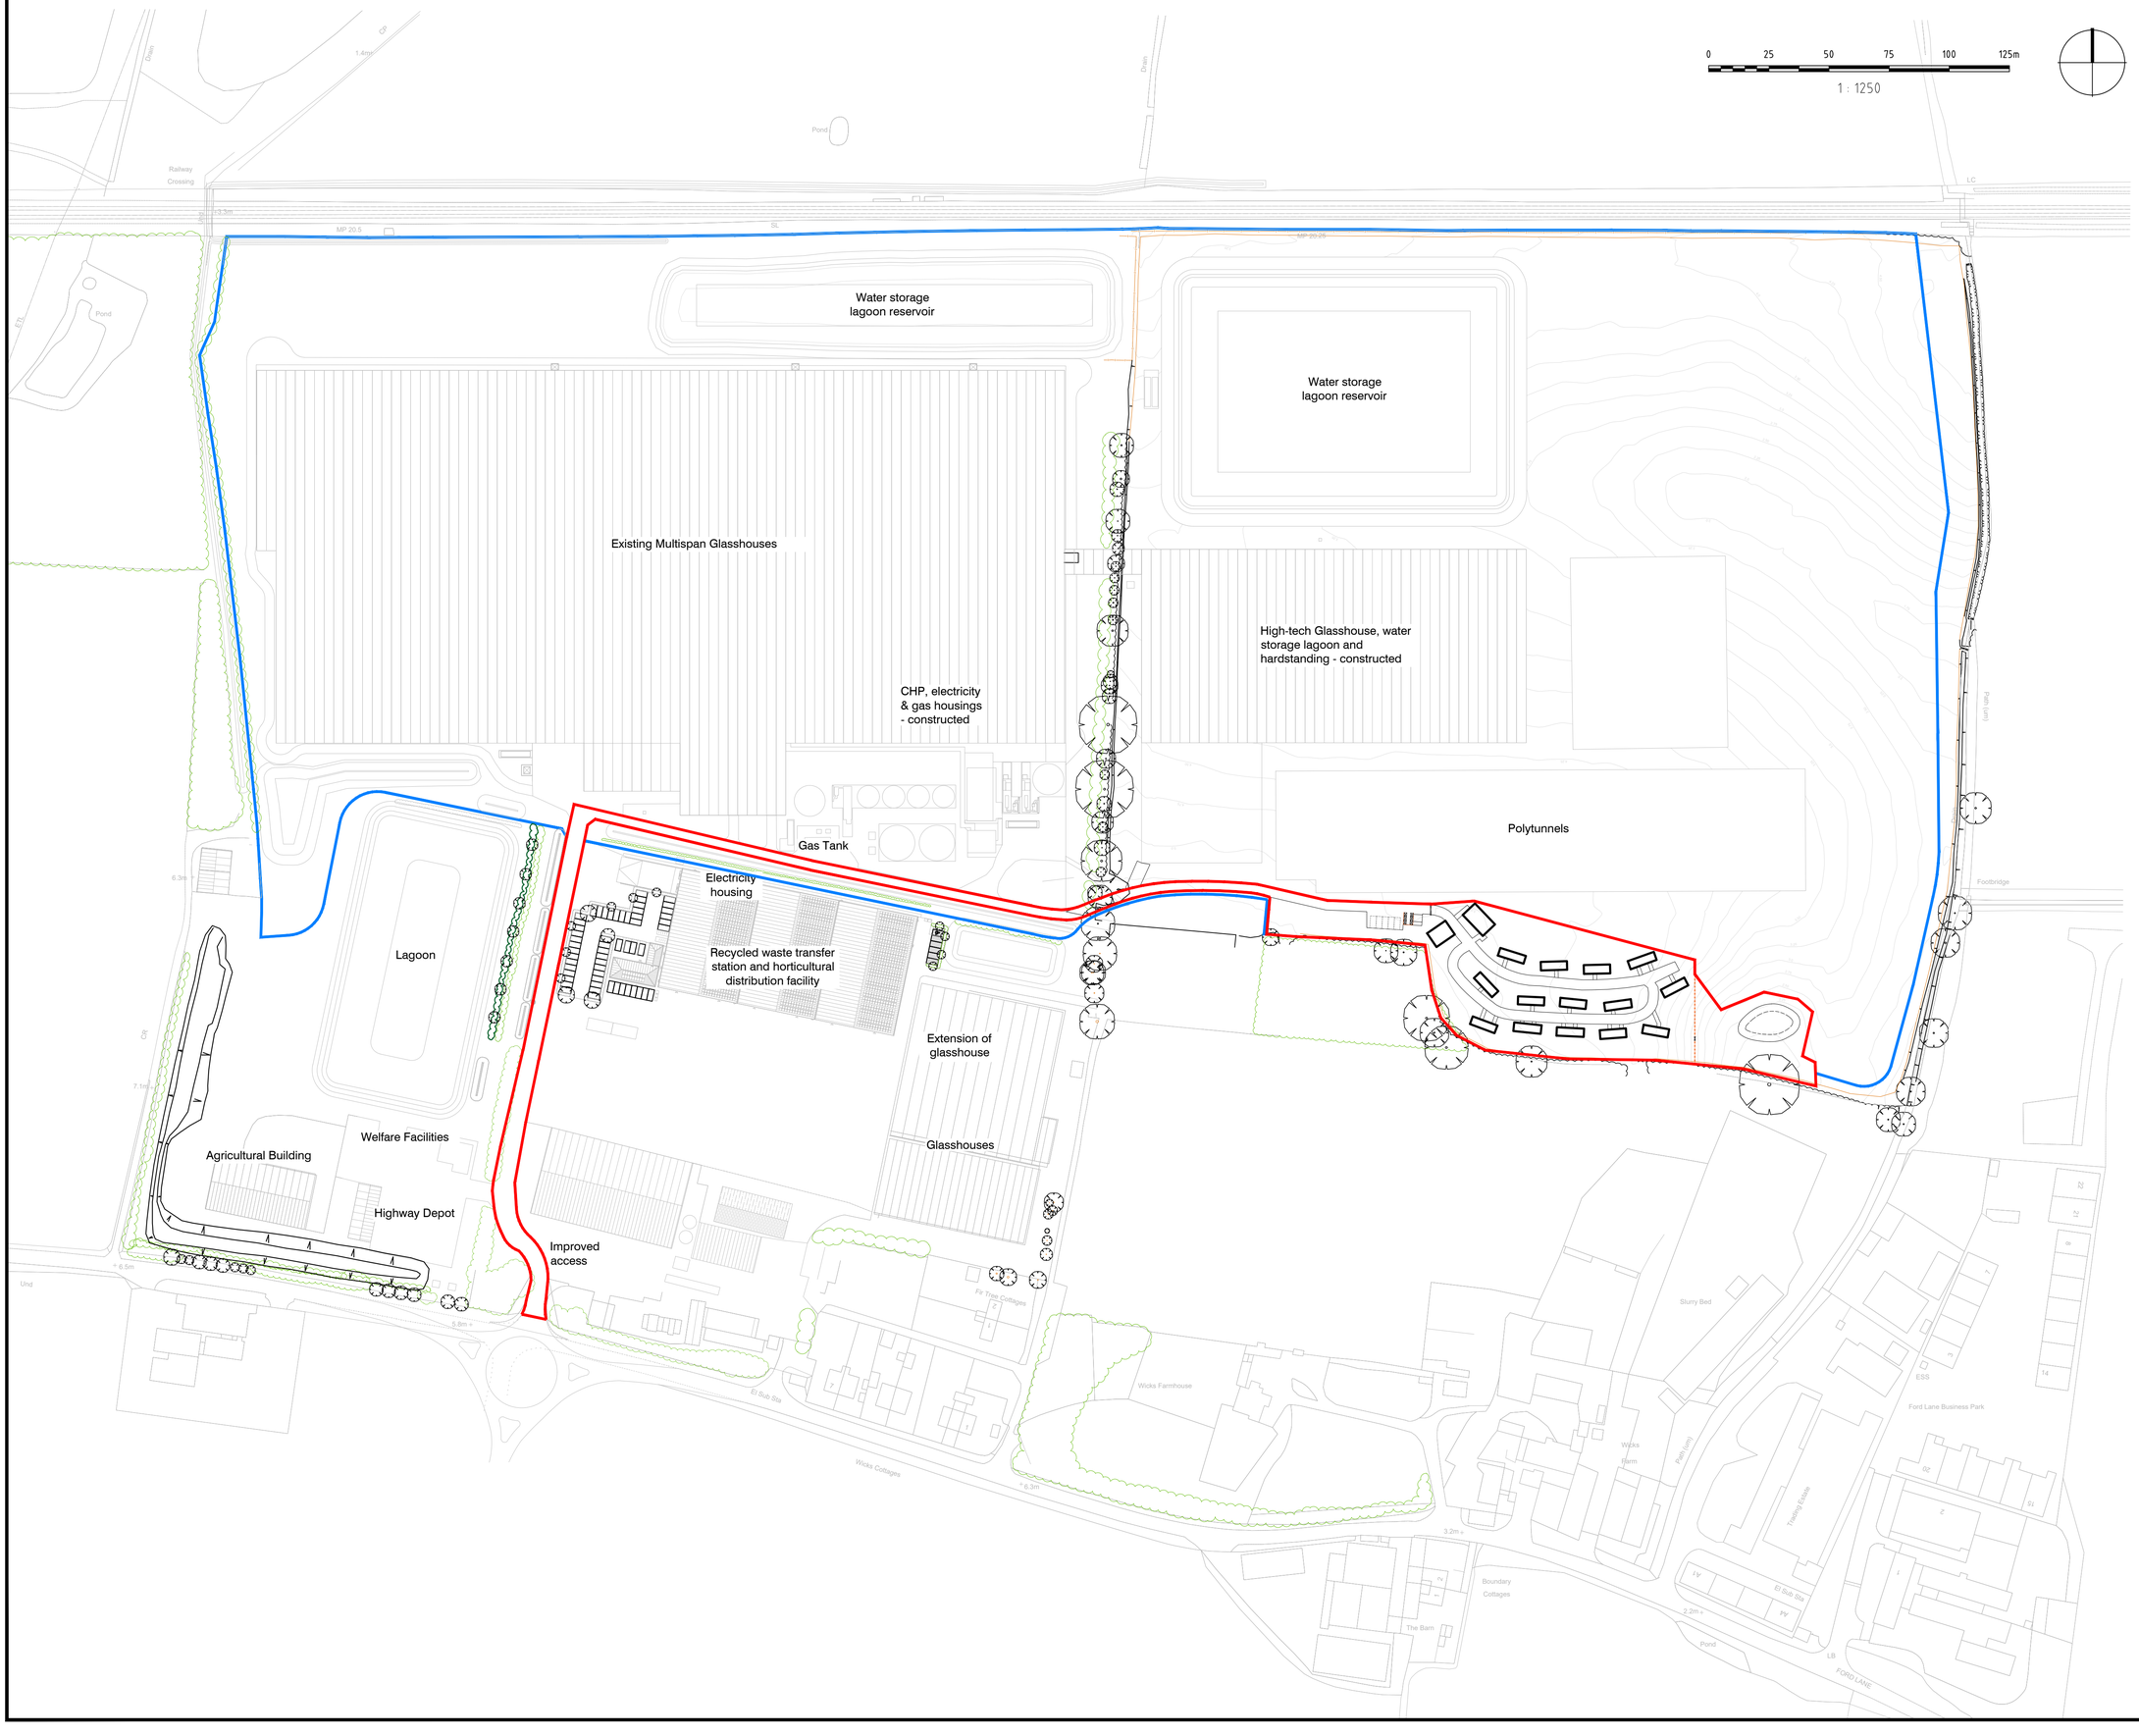


NOTES:

1. This drawing is to be read in conjunction with all relevant contract drawings and specifications with any conflicting information to be brought to the attention of Deacon Design before works commence on site.

2. Do not scale from this drawing, (except for planning application purposes only) always work to noted dimensions.

3. All given dimensions in mm.

KEY

Application Site boundary

Land Ownership Site boundary

FINAL

DATE	DRAWN	DESCRIPTION OF REVISION	REVISION LETTER	CHECKED BY
23.04.26	OD	Updated to OS survey information	C	PD
15.04.26	OD	Amended context information	B	PD
18.02.26	OD	Adjusted site boundary lines	A	PD

DRAWING STATUS

FOR PLANNING

DEACON DESIGN
Landscape Architecture | Masterplanning | Urban Design
12a The Square, Wickham, Hampshire PO17 5JQ
www.deacondesign.co.uk | info@deacondesign.co.uk
Copyright Deacon Design Ltd

PROJECT TITLE :

Seasonal Worker Accommodation, Wicks Farm, Ford

PROJECT NUMBER :	PLOT DATE :
DD599	29.11.22
DRAWING SCALE : 1:1250	APPROVED BY : PD
PAPER SIZE : A1	DRAWN BY : OD

DRAWING TITLE :

Existing Block Plan and Location Plan

-

-

DRAWING NUMBER :	REVISION LETTER :
DD599L03	C

DRAWING FILE LOCATION :

Z:\Deacon Design Ltd Dropbox\03 PROJECTS 500+\DD599_Wick Farm, Ford\04-Drawings\Autocad_KeyscapeL-Landscape Dwgs\DD599L03-04_Existing & Proposed Block_Location Plan.dwg