



Appendix B Existing Site and Proposed Plamas

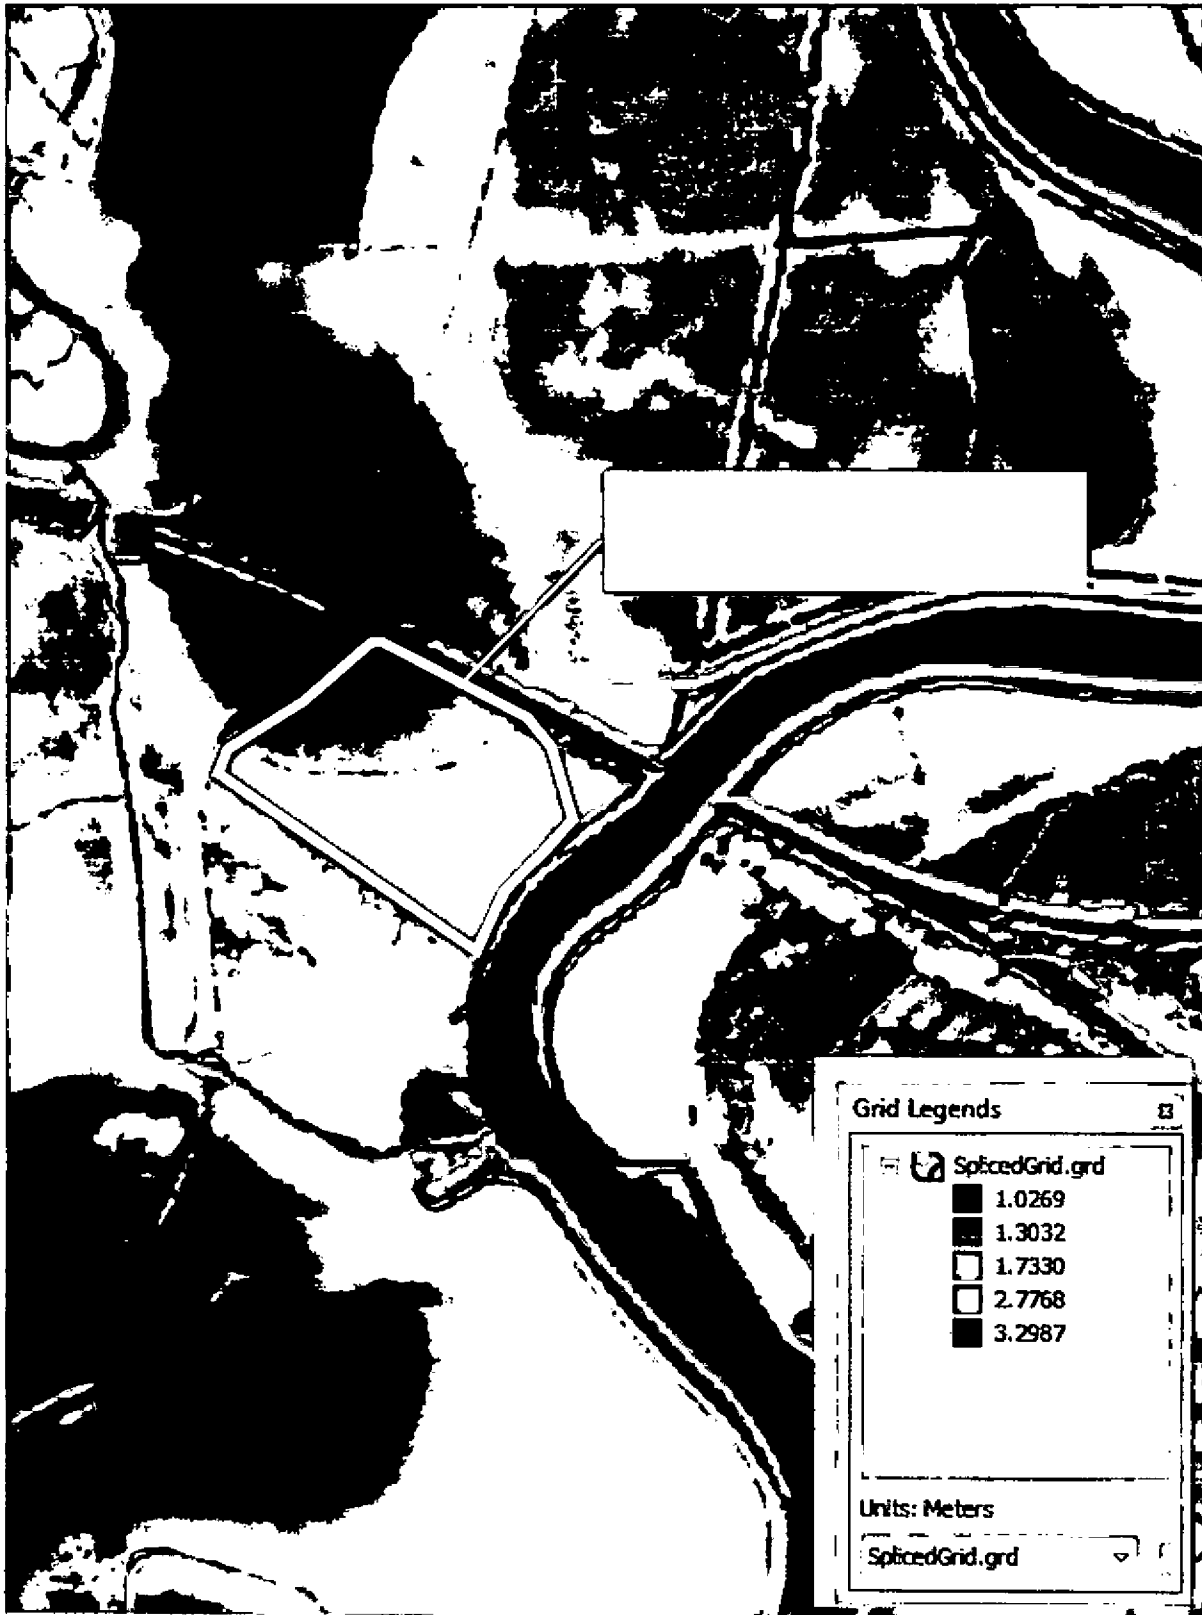



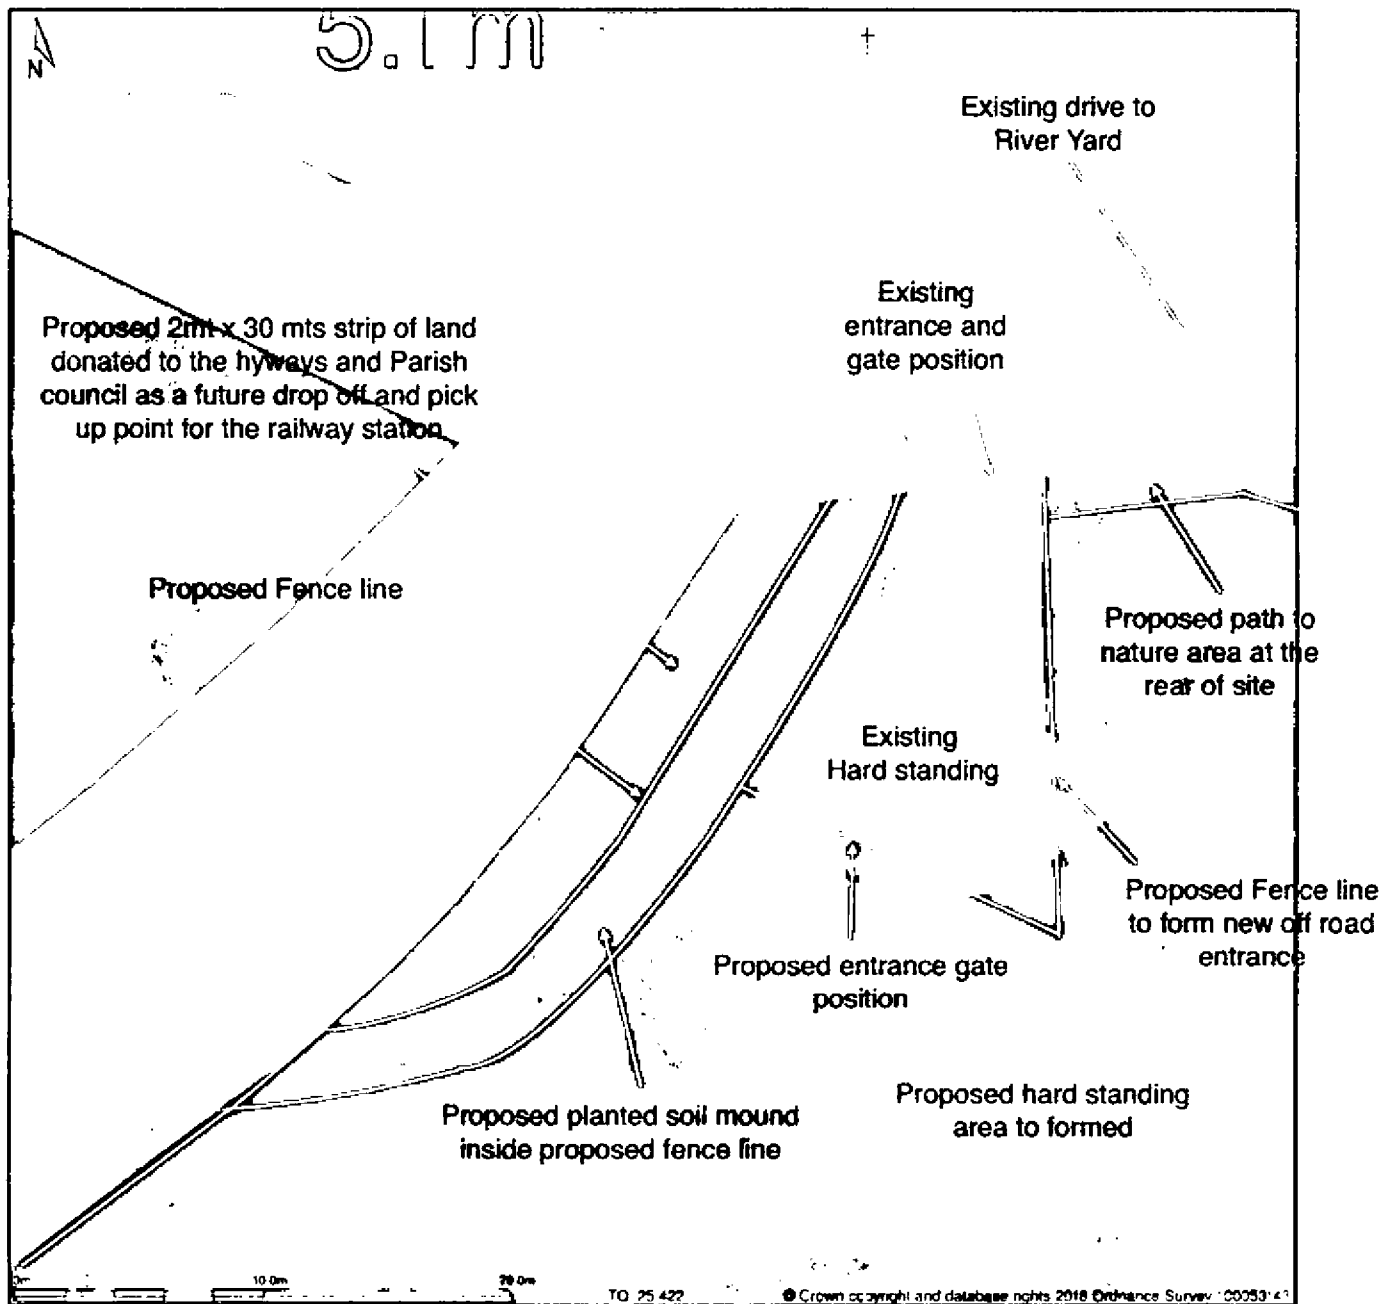

Client T Luckin
Agent P Brown
BCS
Tel 07917040175

Proposed entrance and hard standing
alteration with change of use

Scale 1:200