



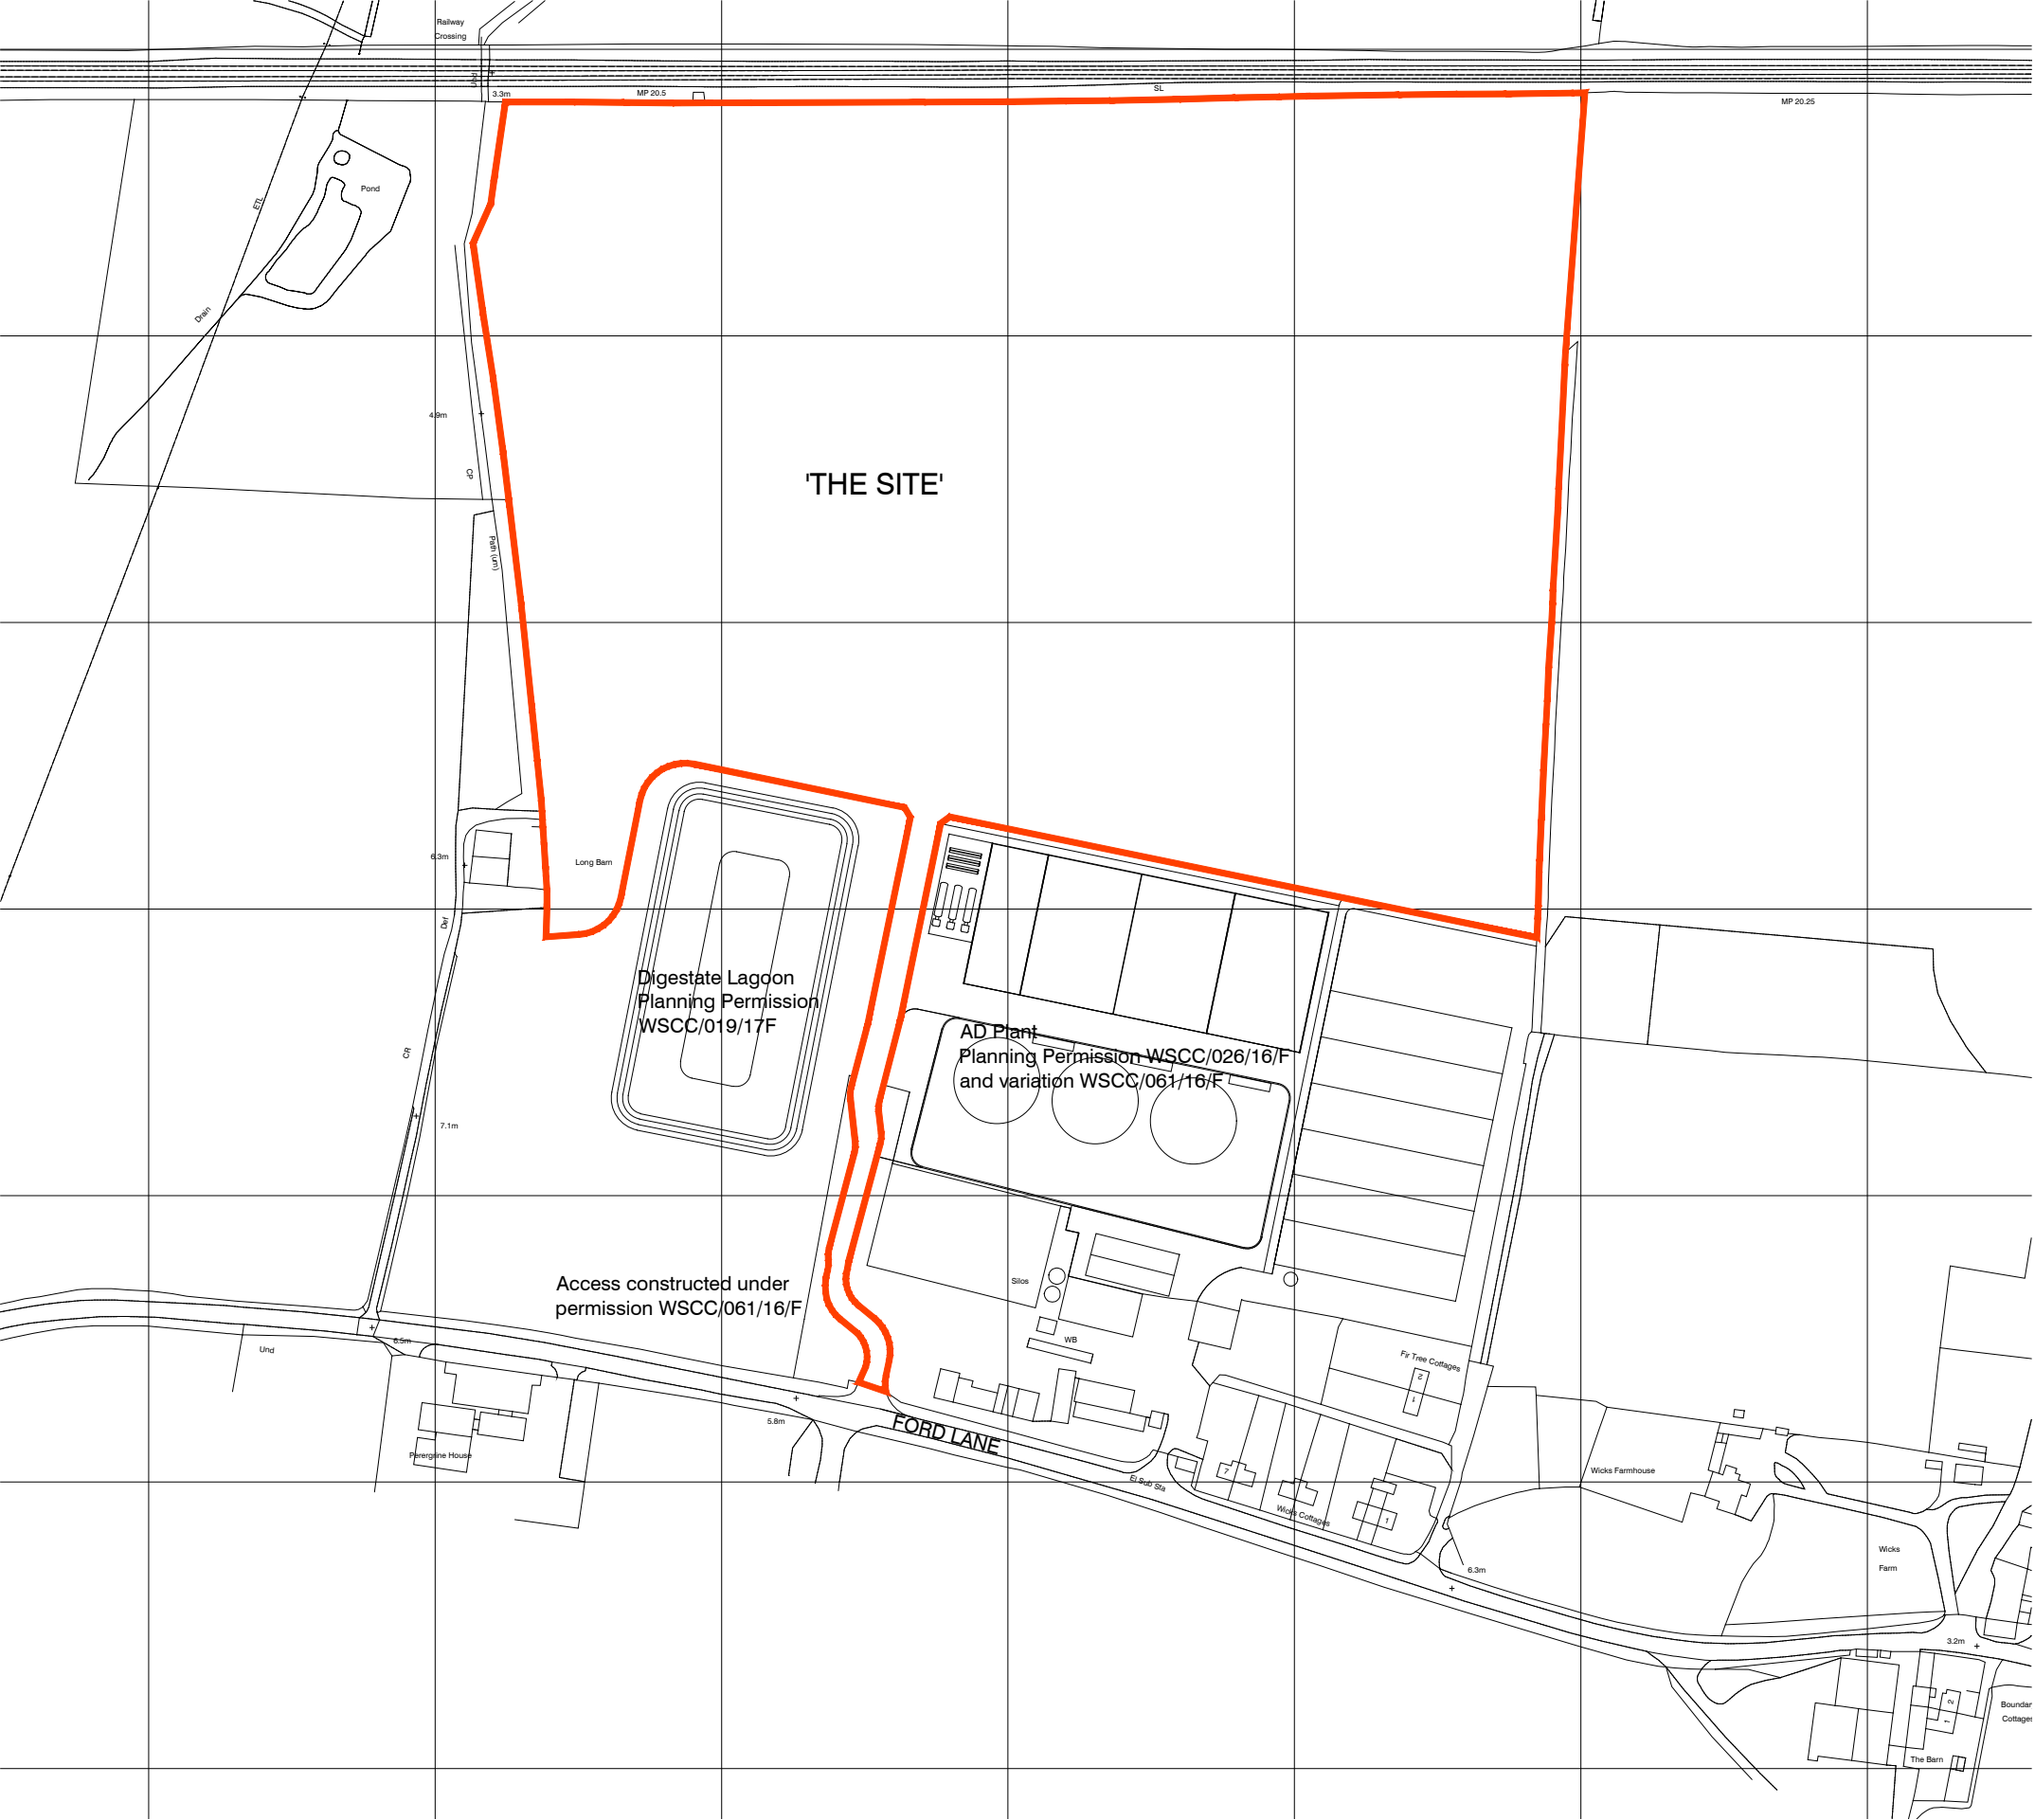


Ordnance Survey, (c) Crown Copyright 2018. All rights reserved. Licence number 100047474

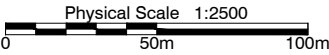

Location Plan 1:2500@A3

NOTES:  
Dimensions to be checked on site before commencing work. any discrepancies shall be reported to Curtis Leeves Technical Ltd. immediately.  
Do not scale from these drawings except for planning purposes. Use figured dimensions only.  
Where applicable this drawing is to be read in conjunction with other consultants' drawings.  
This drawing is the copyright of Curtis Leeves Technical Ltd. and may not be copied, altered or reproduced in any way, or passed to a third party, without written authority.

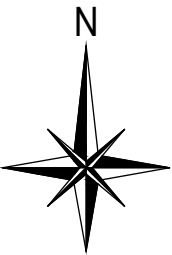

|     |                      |          |
|-----|----------------------|----------|
| P06 | Access amended.      | 14.01.20 |
| P05 | Amended to comments. | 20.12.18 |
| P04 | Amended to comments. | 23.11.18 |
| P03 | Amended to comments. | 22.11.18 |
| P02 | Amended to comments. | 21.11.18 |
| P01 | Issued for comment.  | 15.11.18 |

| rev      | description | date |
|----------|-------------|------|
| status   |             |      |
| PLANNING |             |      |



CURTIS LEEVES TECHNICAL LTD  
01243 378070 | mail@cltechnical.co.uk

|                                  |             |       |      |
|----------------------------------|-------------|-------|------|
| client                           |             |       |      |
| Agricultural Investments Limited |             |       |      |
| project                          |             |       |      |
| Wicks Farm Polytunnels           |             |       |      |
| Wicks Farm                       |             |       |      |
| Ford                             |             |       |      |
| title                            |             |       |      |
| Site Location Plan               |             |       |      |
| date                             | scale @ A3  | drawn | chkd |
| 07.11.18                         | 1:2500      | GBC   | GBC  |
| project no.                      | drawing no. | rev   |      |
| 1849                             | PA01        | P06   |      |