



NOTES:
Dimensions to be checked on site before commencing work. any discrepancies shall be reported to Curtis Leeves Technical Ltd. immediately.
Do not scale from these drawings except for planning purposes.
Use figured dimensions only.
Where applicable this drawing is to be read in conjunction with other consultants' drawings.
This drawing is the copyright of Curtis Leeves Technical Ltd. and may not be copied, altered or reproduced in any way, or passed to a third party, without written authority.

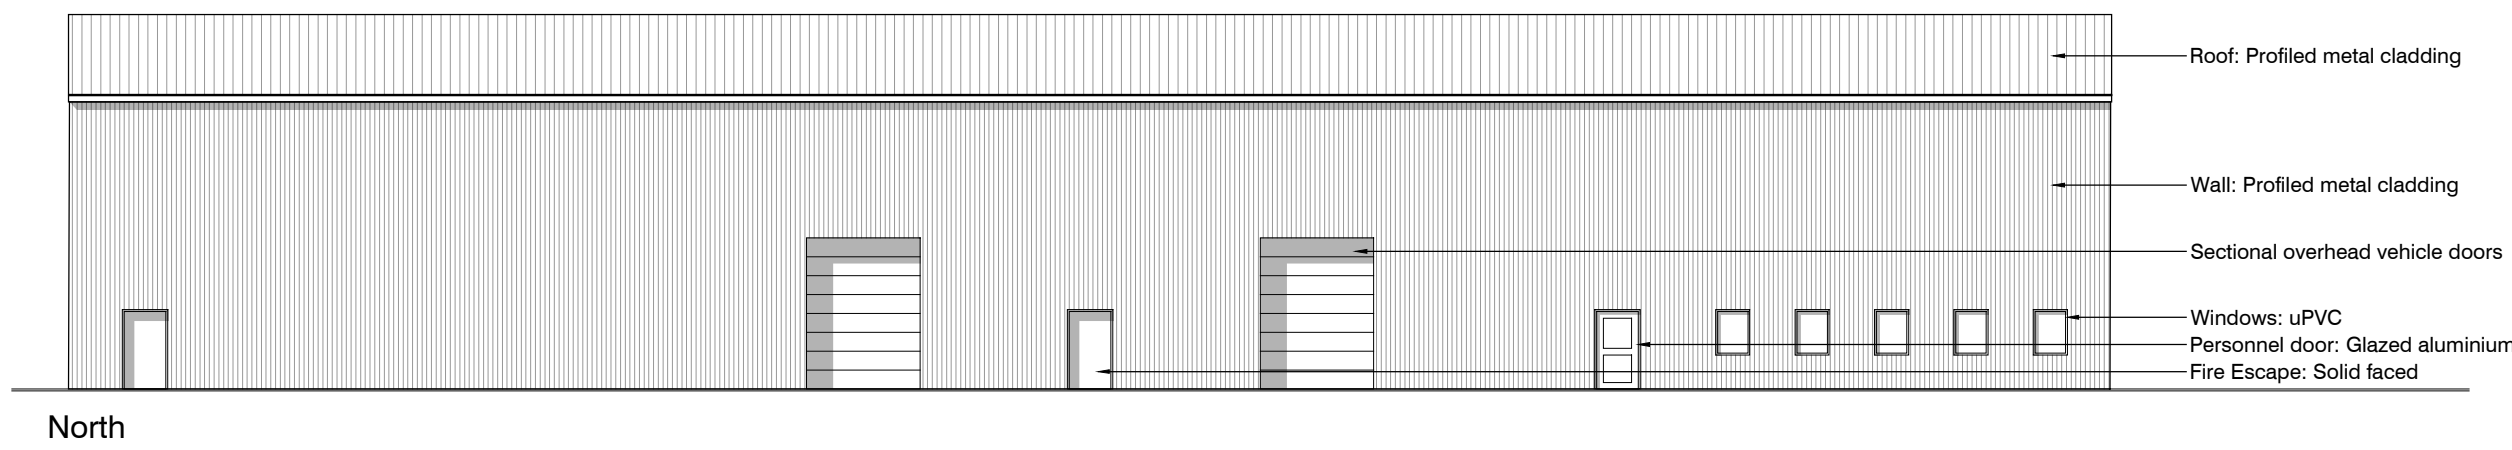


North

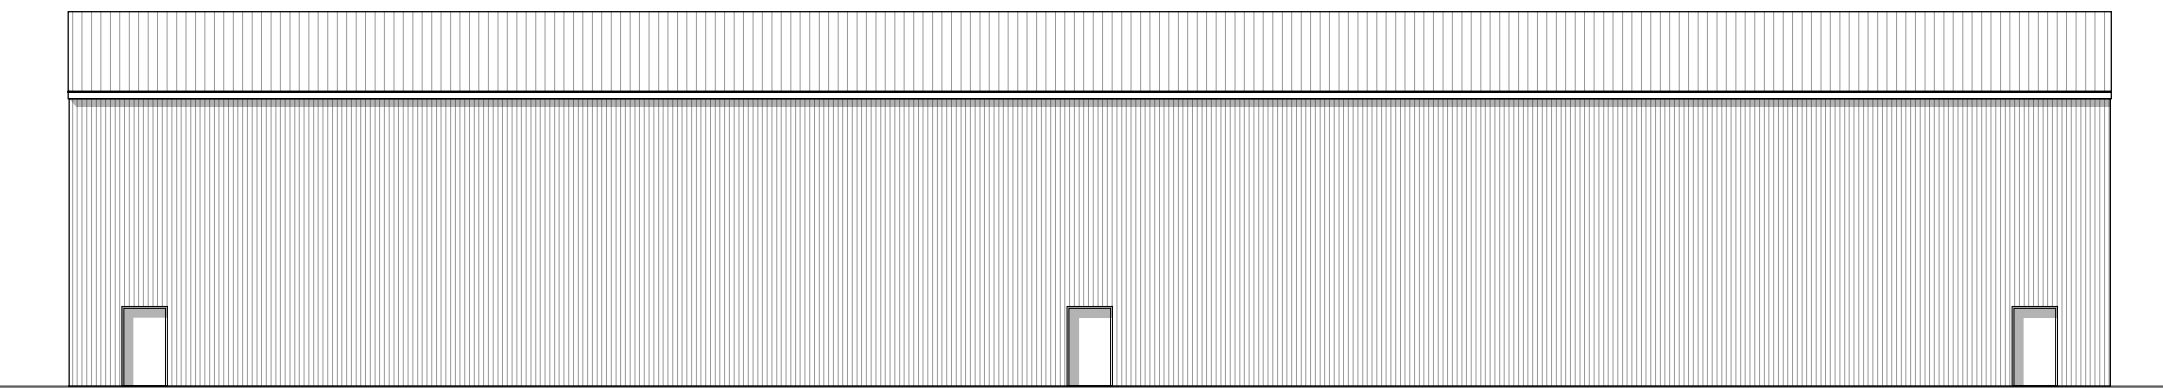


South

Ancillary Building One

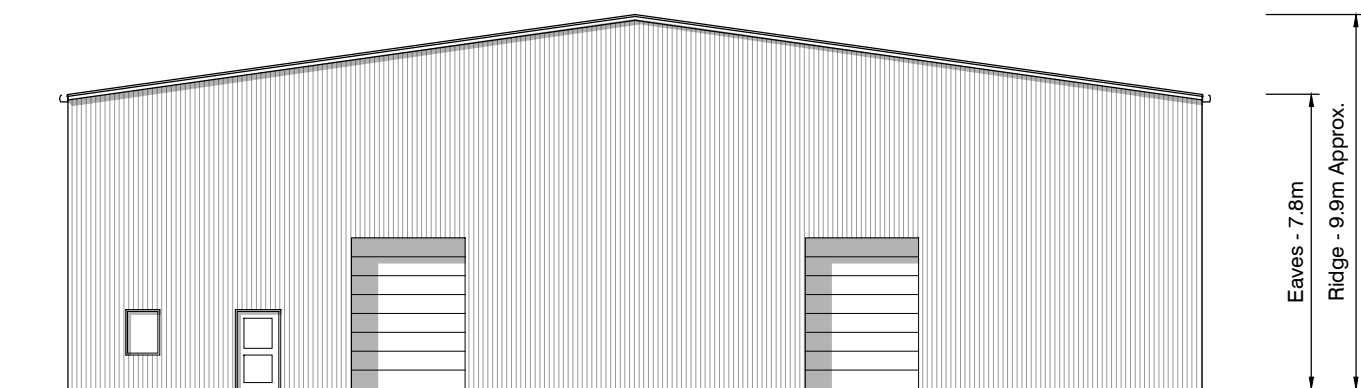


West

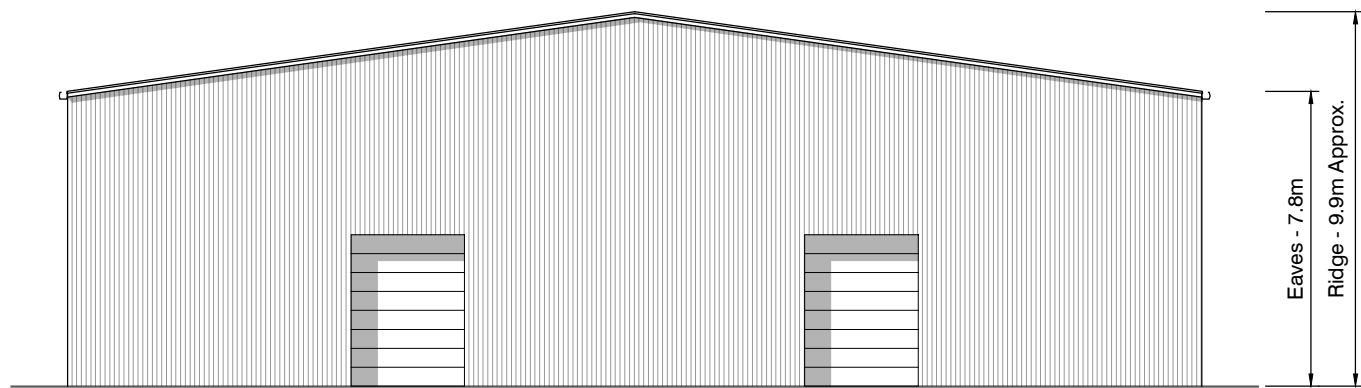


East

Materials:

- A. Roof - Profile Cladding - Goosewing Grey RAL 7038
- B. Walls - Profile Cladding - Olive Green RAL 6003
- C. Vehicle Doors - Sectional Overhead Doors - Grey Aluminium RAL 9007
- D. Personnel Doors - Glazed Aluminium - White RAL 9016
- E. Fire Escape Doors - Solid Faced - White RAL 9016
- F. Window - uPVC - White RAL 9016

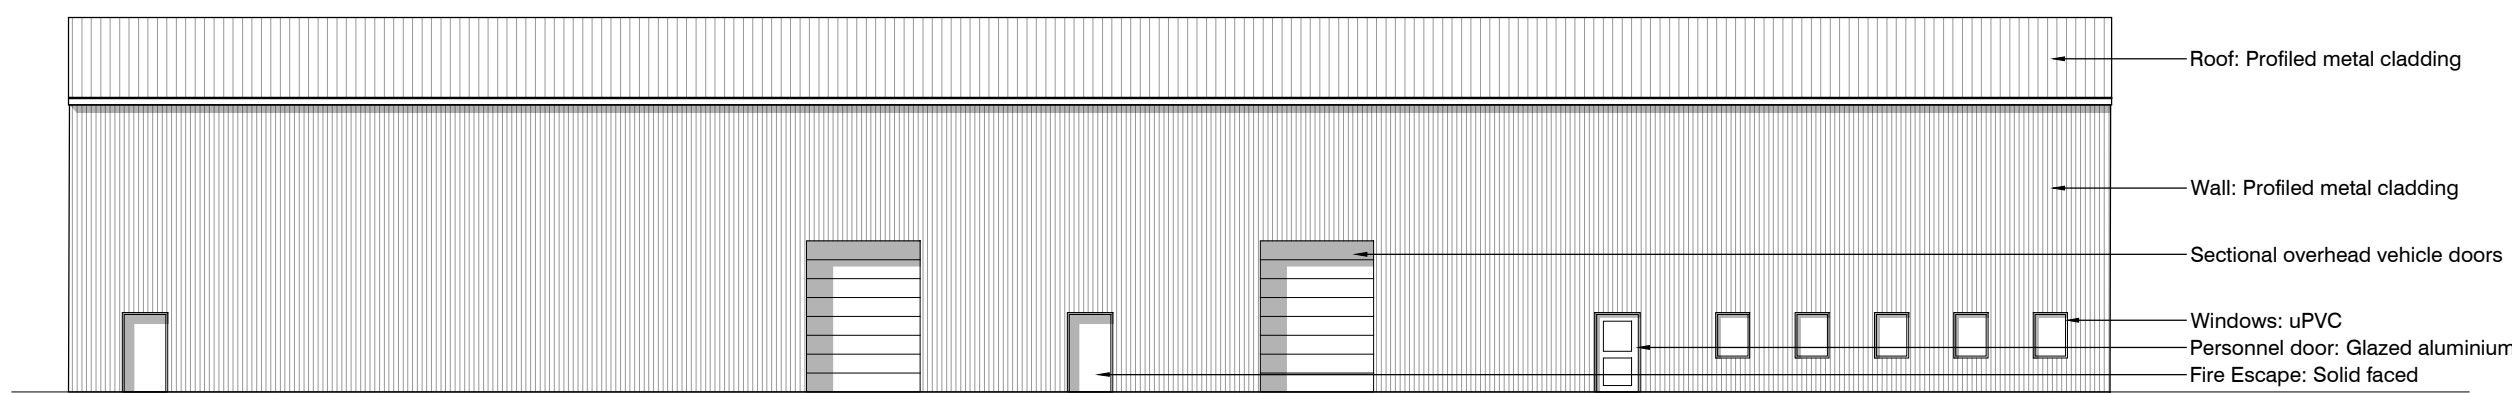


North

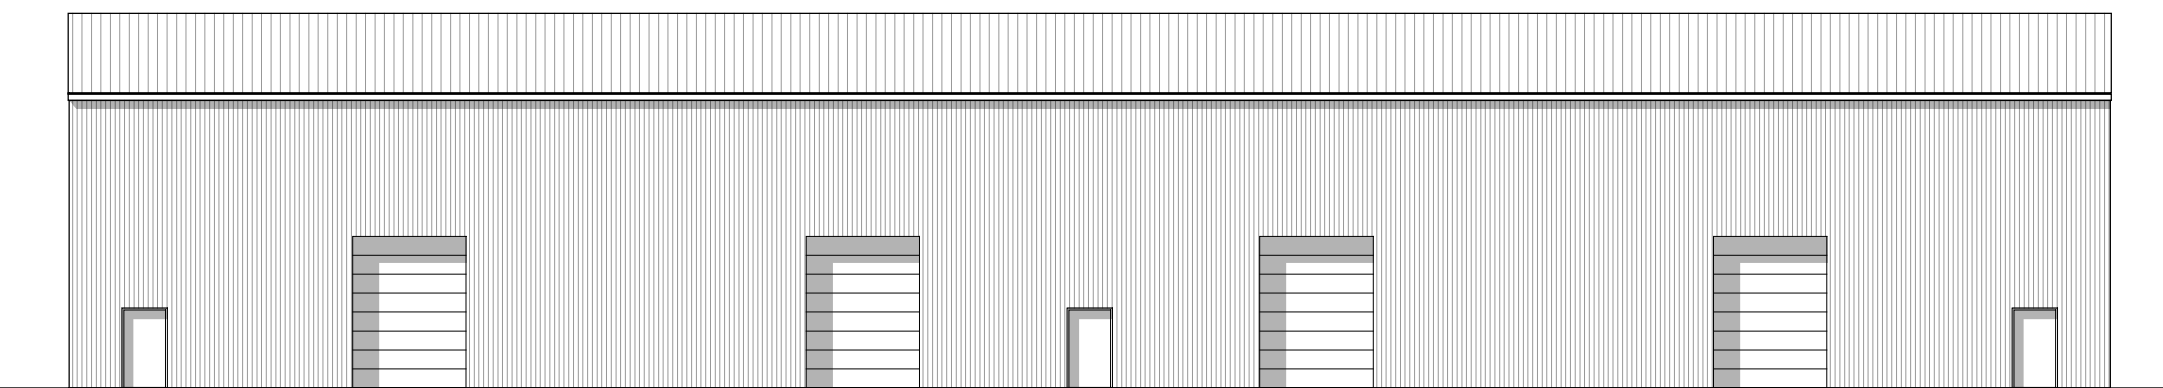


South

Ancillary Building Two

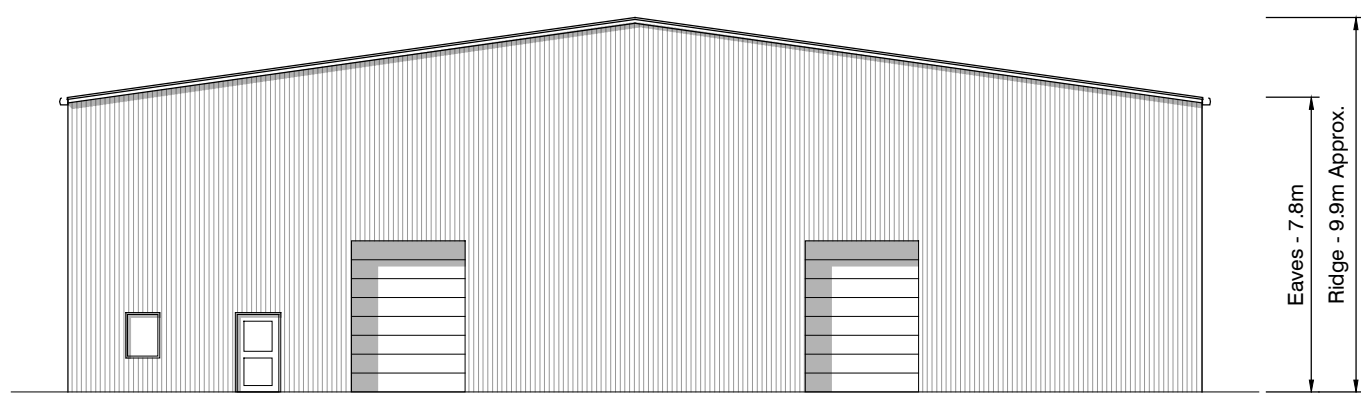

West

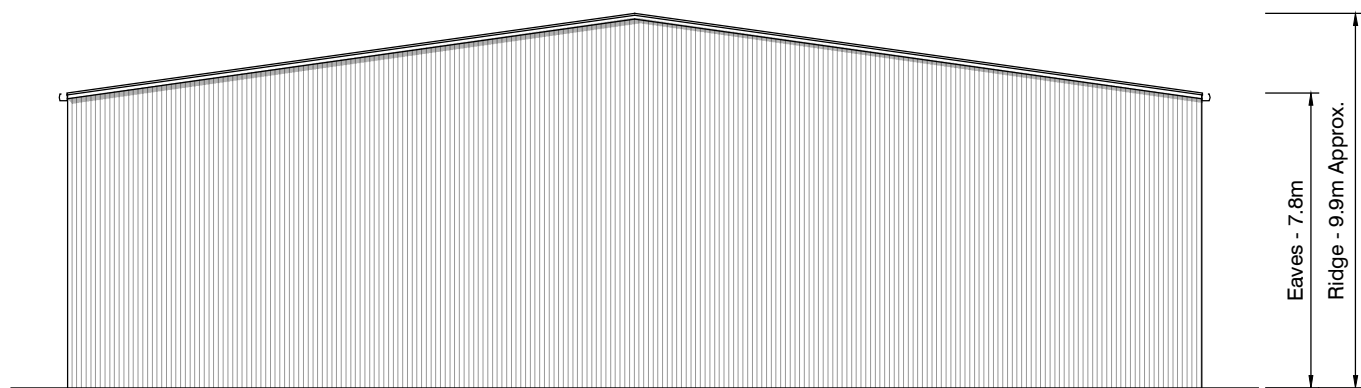

East

Physical Scale 1:200
0 50m 10m

Ancillary Building Elevations 1:200@A1

P01	Issued for comment.	25.04.19
rev	description	date
status	PLANNING	



CURTIS LEEVES TECHNICAL LTD
01243 378070 | mail@ctechnical.co.uk

client	Agricultural Investments Limited		
project	Wicks Farm Polytunnels Wicks Farm Ford		
title	Ancillary Building Elevations		
date	scale @ A1	drawn	chkd
25.04.19	1:200	GBC	GBC
project no.	drawing no.	rev	
1849	PA04	P01	