


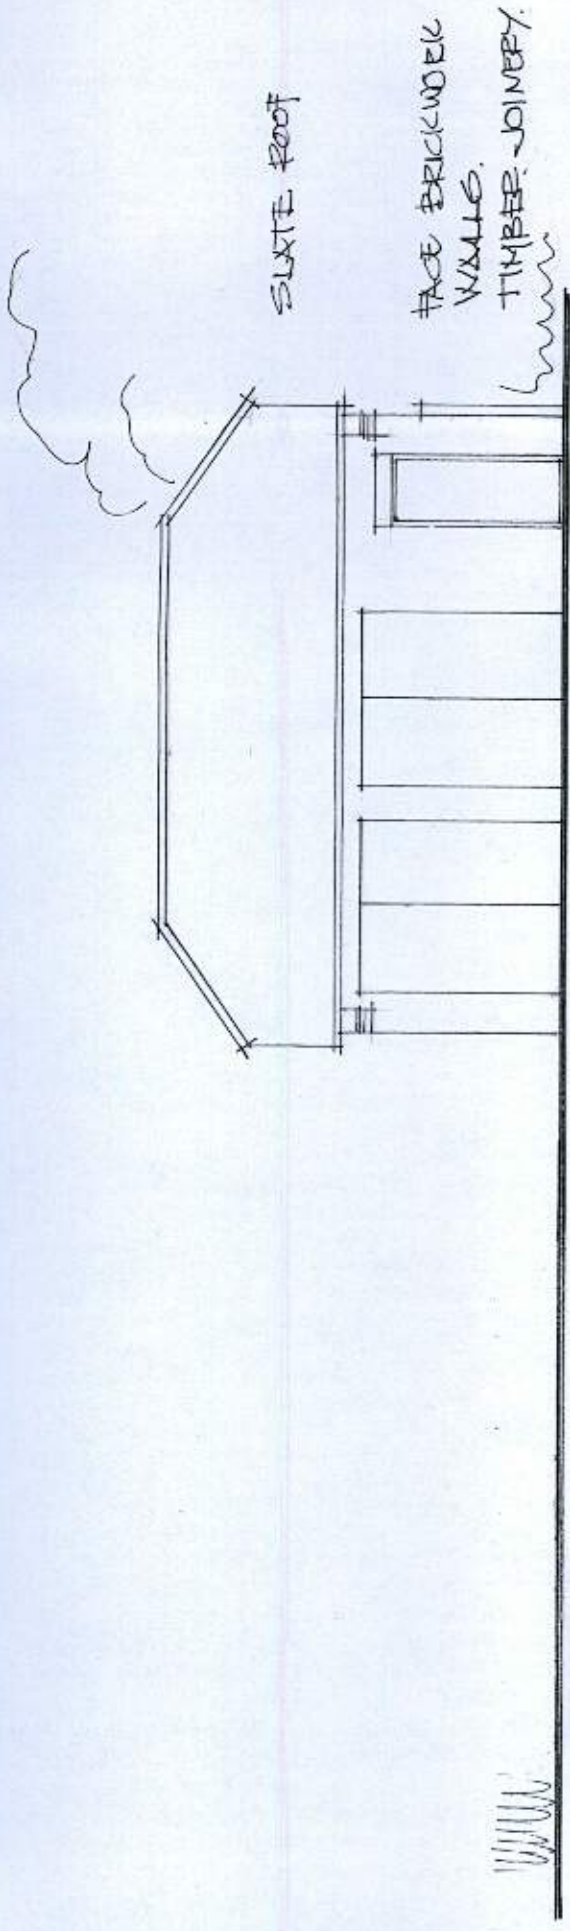


SOUTH ELEVATION. 1-100

SLATE ROOF


FACE BRICKWORK WALLS.
TIMBER JOINERY.

STORAGE AREA.

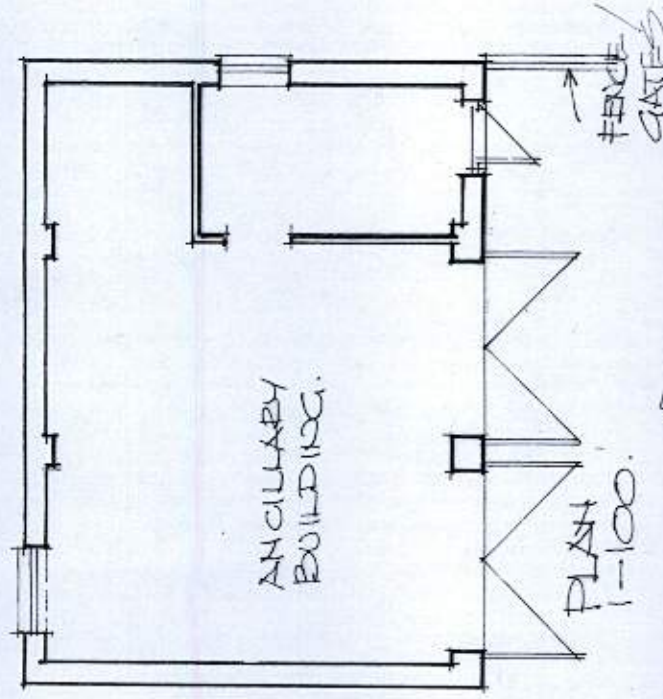

ANCILLARY BUILDING.

PLAN 1-100

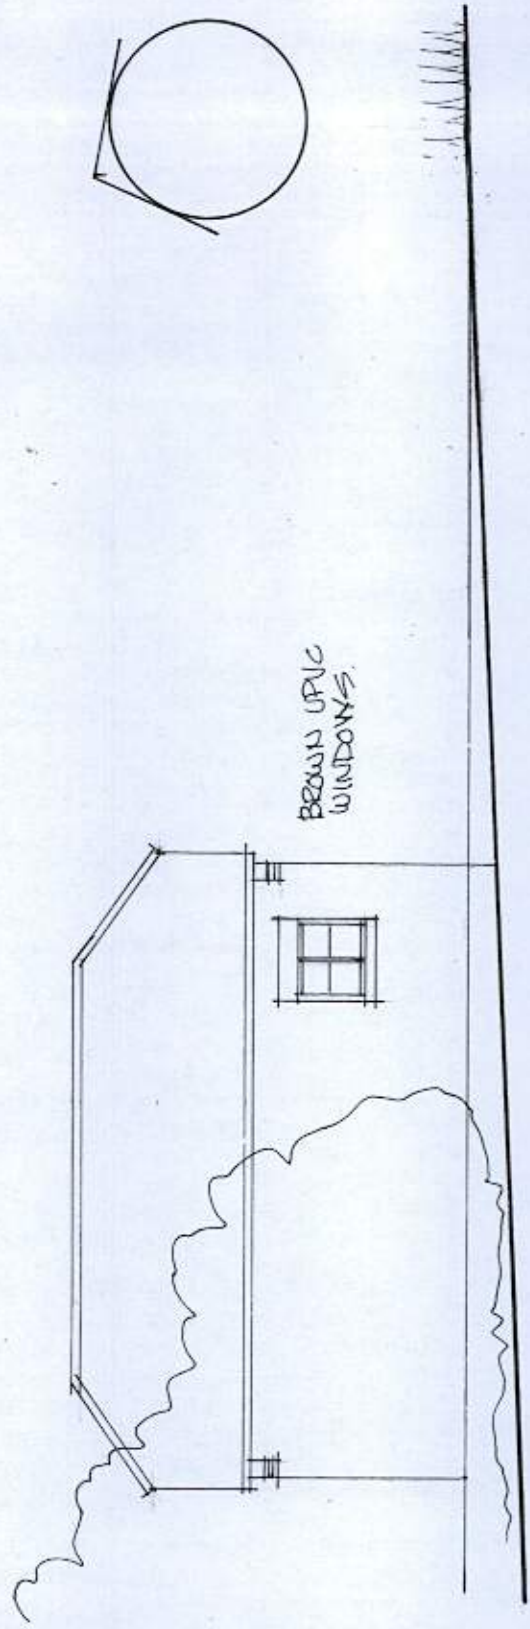


NORTH ELEVATION. 1-100

BROWN UPVC WINDOWS



EAST ELEVATION. 1-100

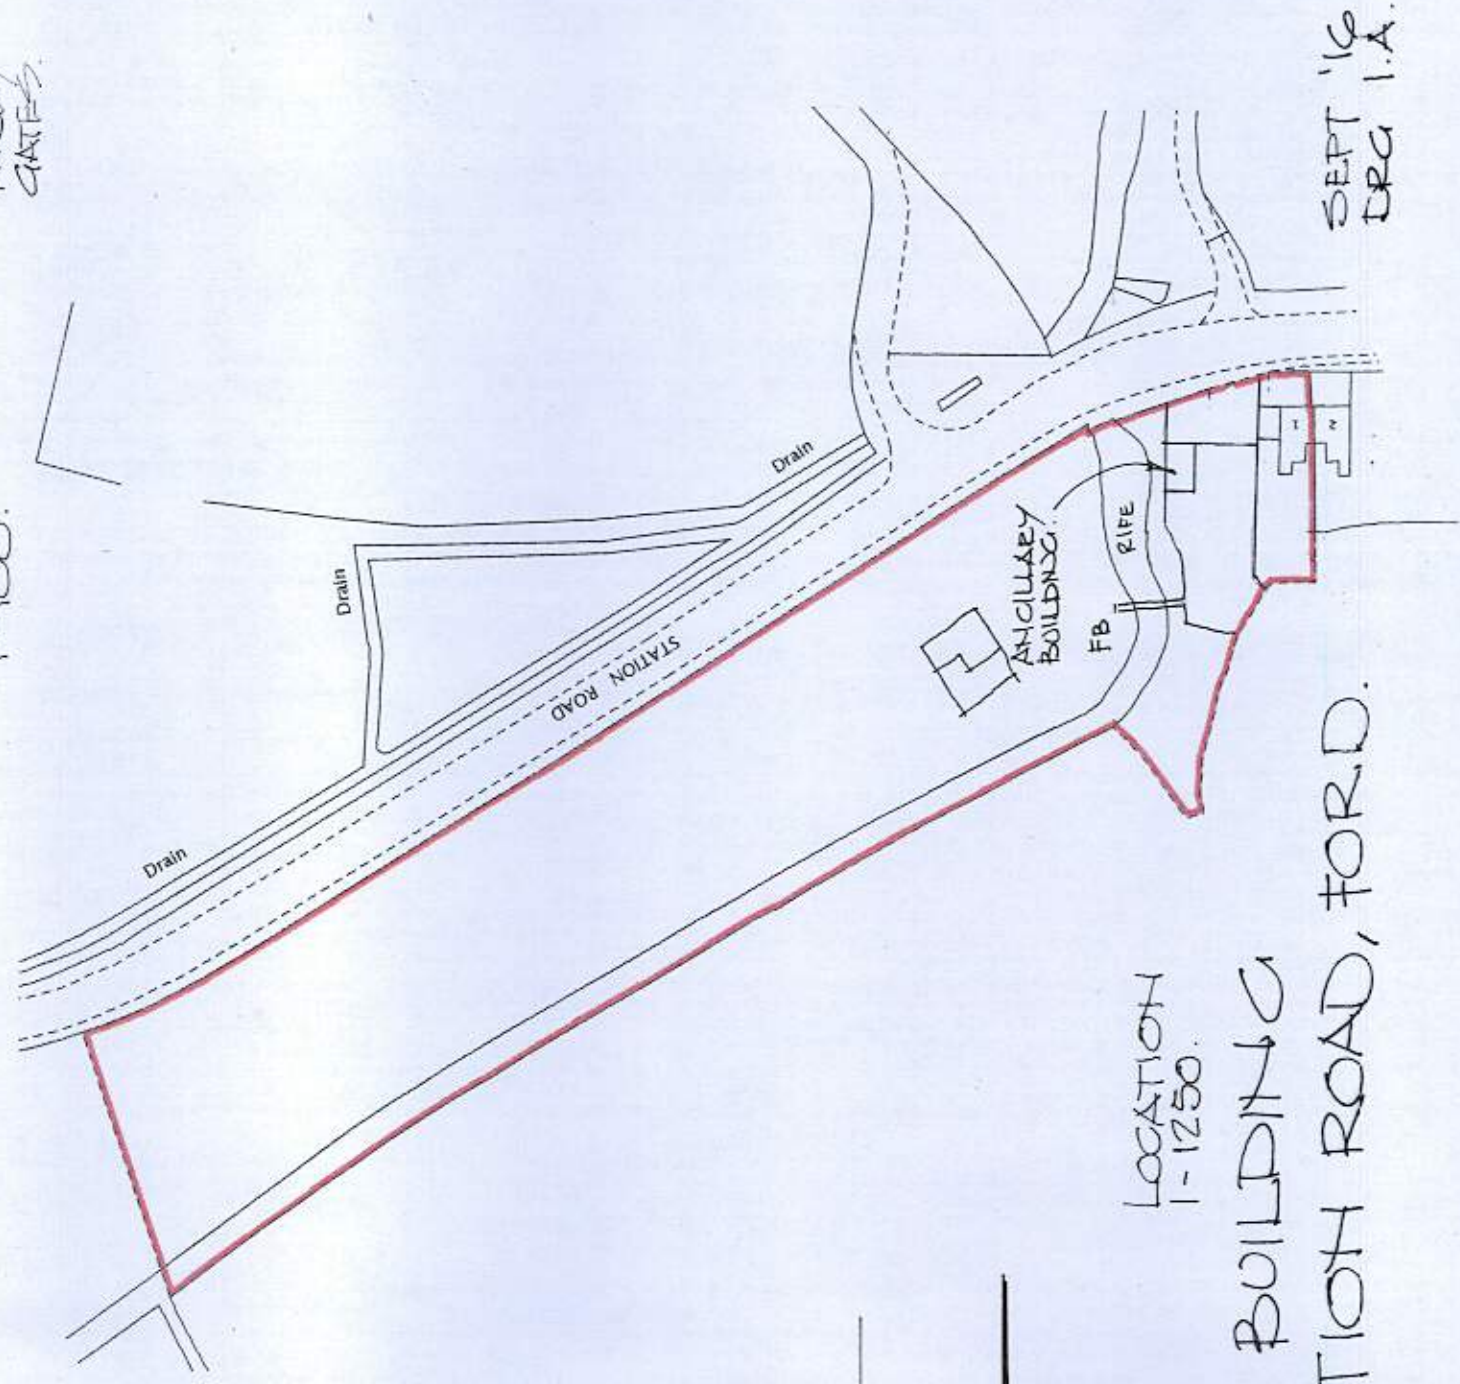

LOCATION 1-1250

SURVEY OF ANCILLARY BUILDING
RIFE COTTAGE, 1 STATION ROAD, FORD.

SEPT '16
DRG 1.A.