




Proposed HANGAR 1 SOUTH ELEVATION

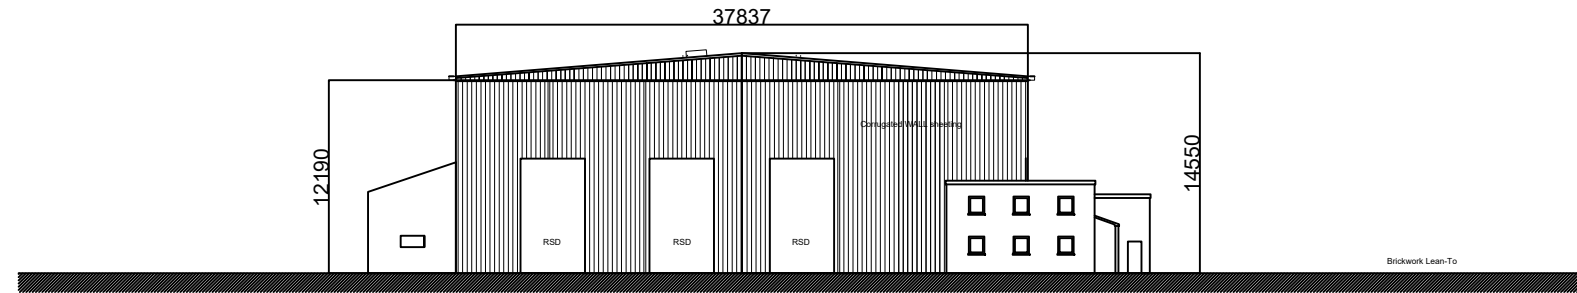

Proposed HANGAR 1 WEST ELEVATION

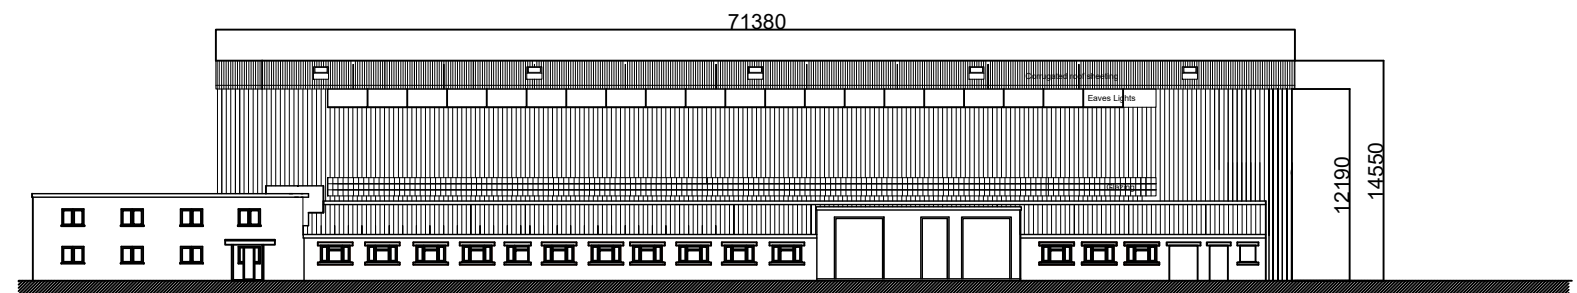

Proposed HANGAR 1 NORTH ELEVATION

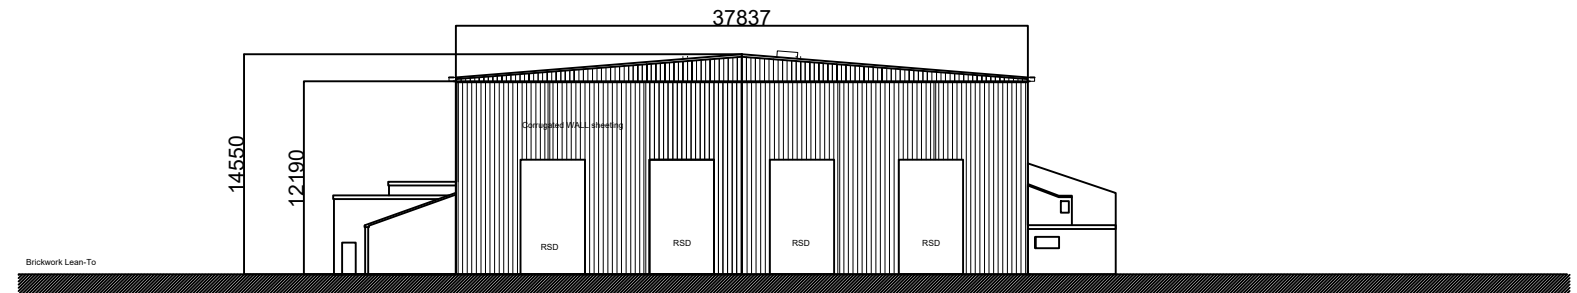

Proposed HANGAR 1 EAST ELEVATION