




HANGAR 1, PROPOSED SOUTH ELEVATION (1:200)

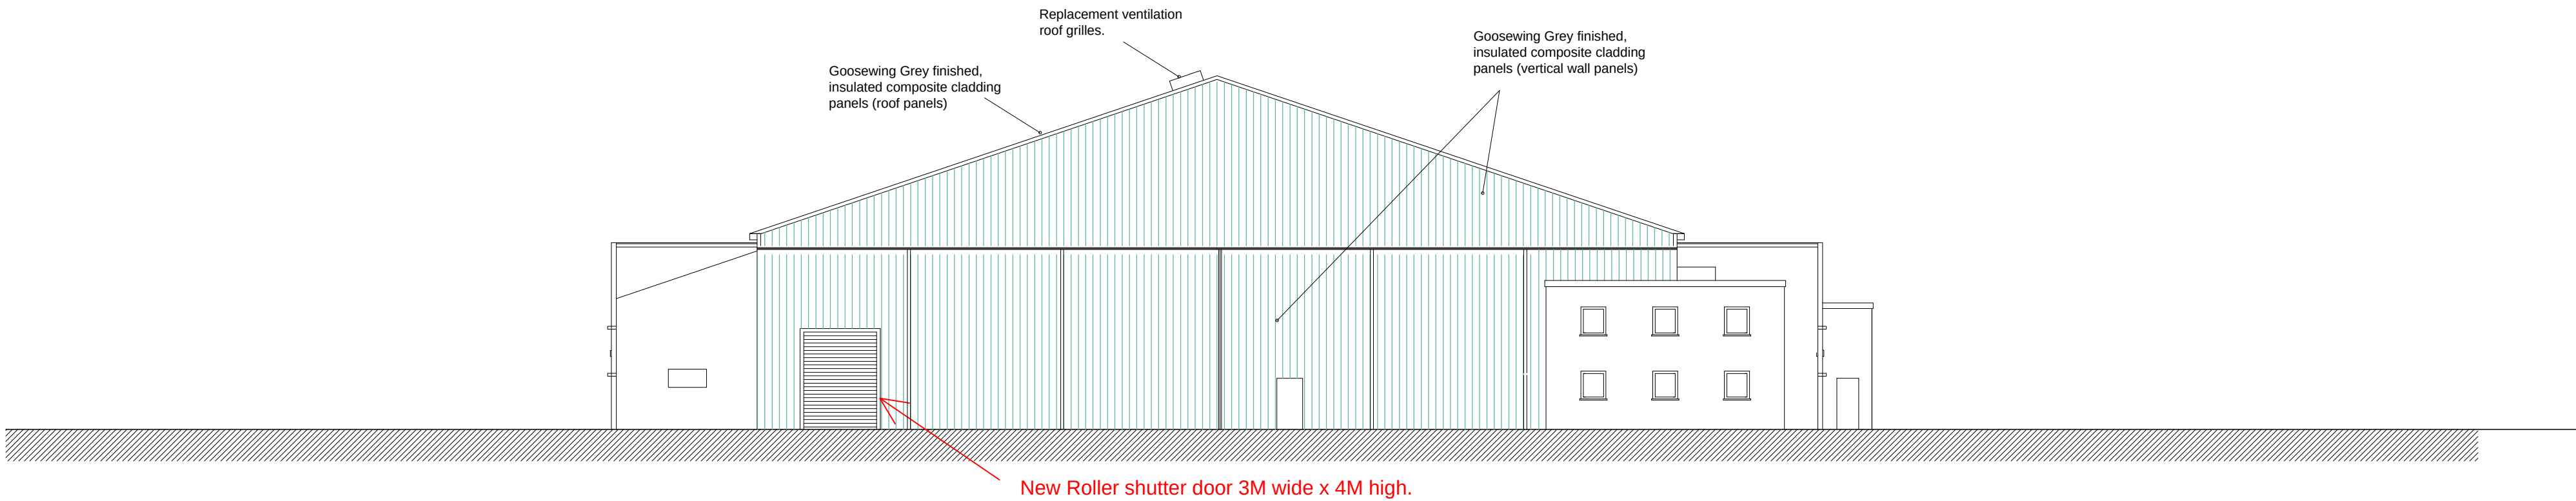

HANGAR 1, PROPOSED WEST ELEVATION (1:200)

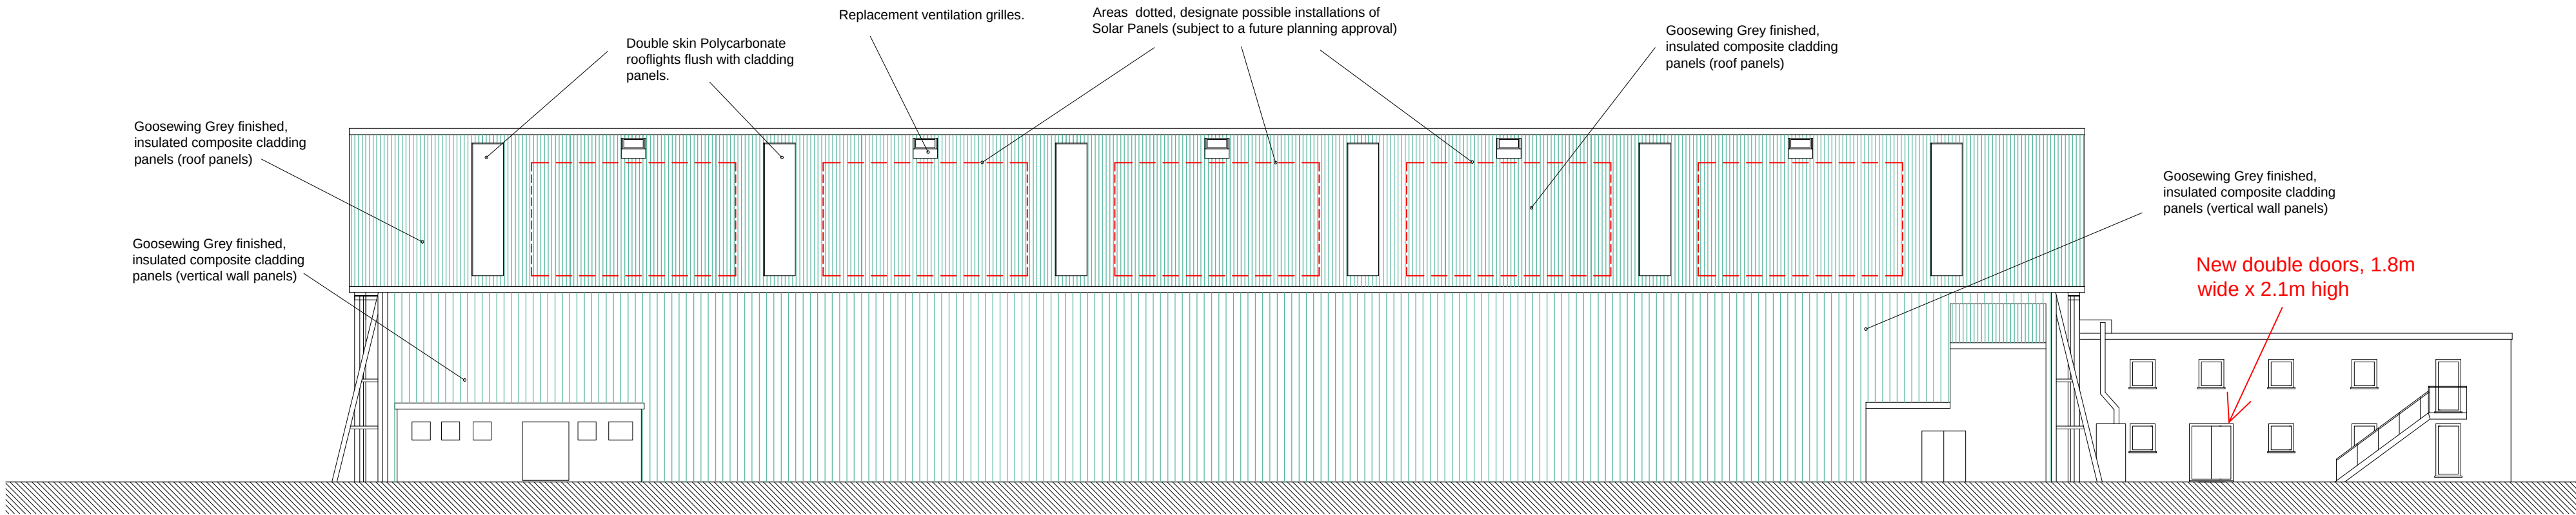

HANGAR 1, PROPOSED NORTH ELEVATION (1:200)

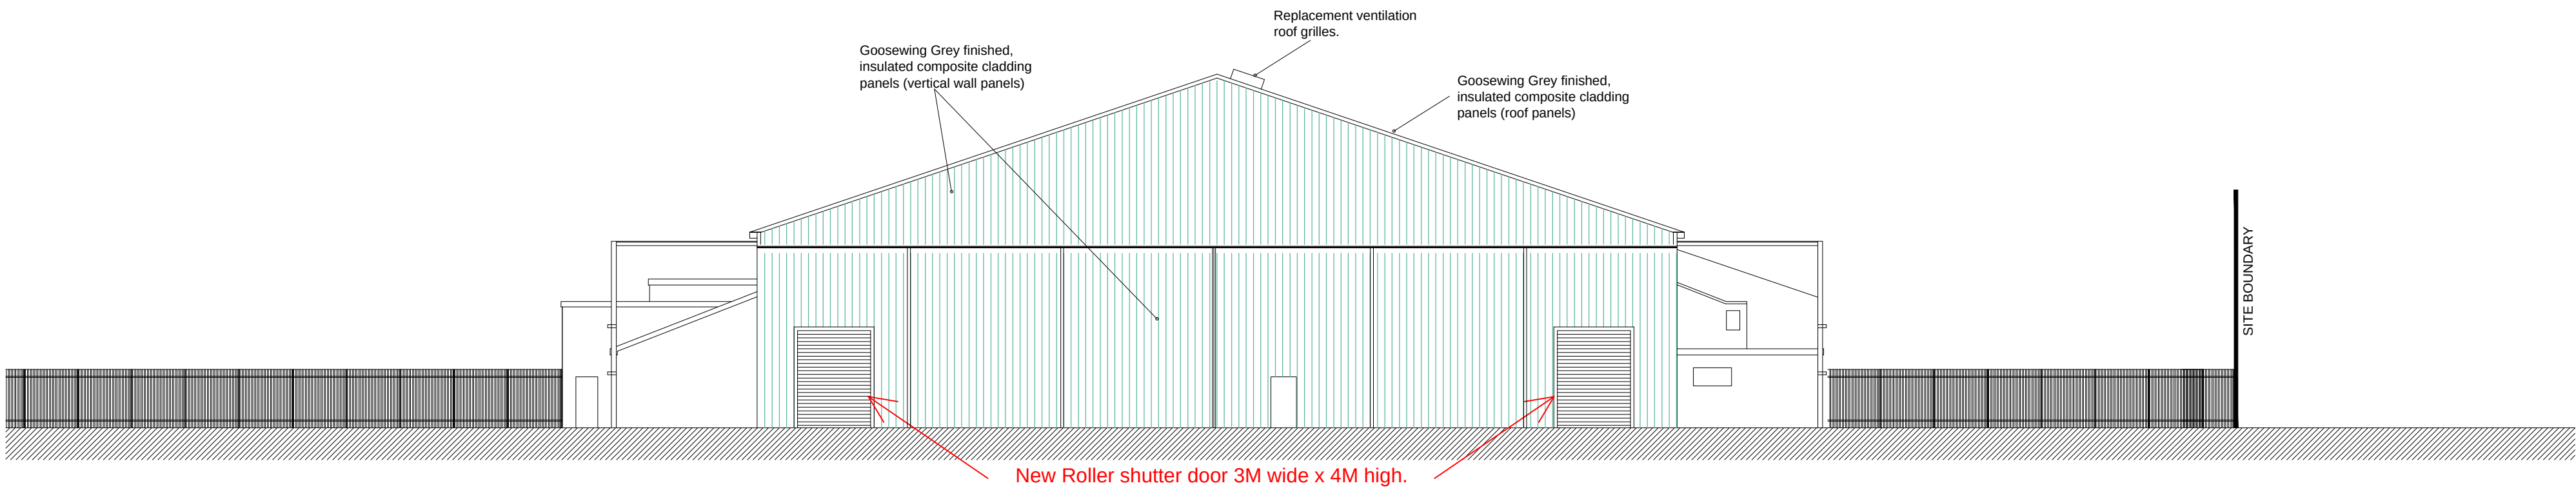

HANGAR 1, PROPOSED EAST ELEVATION (1:200)