




Section A-A
scale 1:200



Section A-A cont.
scale 1:200

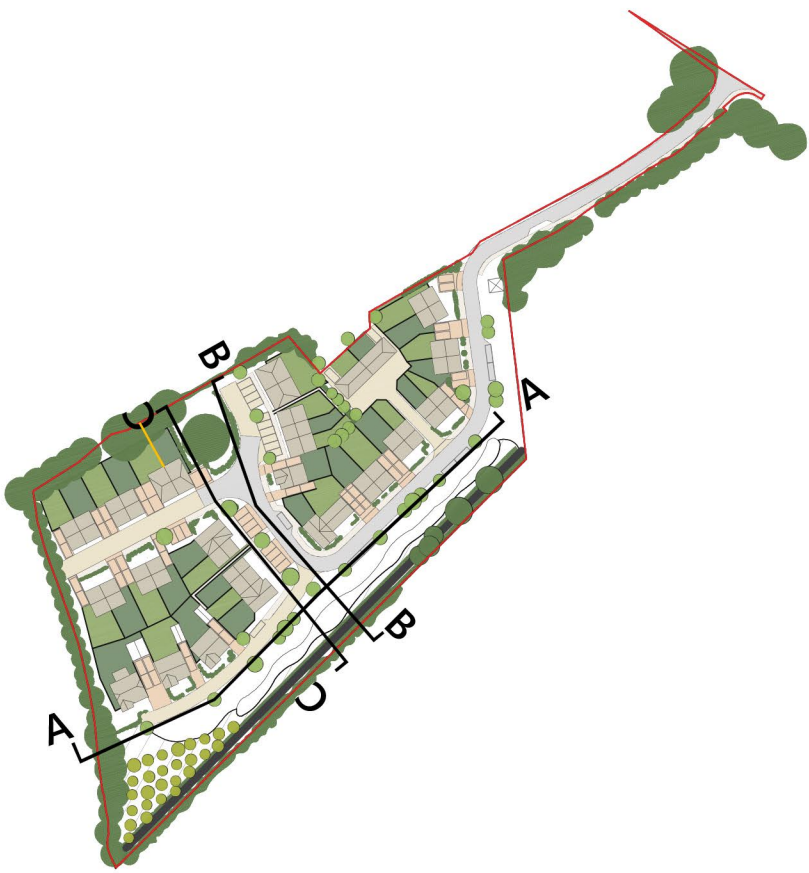

Rev	Description	Date	Au	Ch
A	First Issue.	12.06.26	IW/BC	

Project	Burndell Road, Yapton		
Drawing	Illustrative Street Scenes		
Client	EDGE BP		
Job no.	EDGE240620	Date	June 2026
Dwg no.	CSE.01	Rev.	A
Author	MS	Checker	GR
Status	PLANNING	Scale	1:100 at A2
Client ref.		Office	Romsey