


© This drawing is the copyright of Stuart Michael Associates Limited. It may not be reproduced or amended without the written approval of Stuart Michael Associates

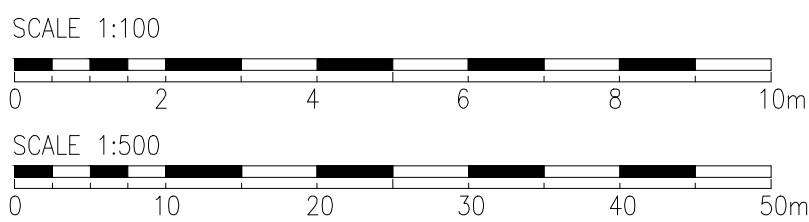




PROFILE KEY:


B.C.S: PIPE BEDDING CLASS S

-	T04	VERTICAL PROFILE REVISED & PIPE BEDDING CLASS ADDED	FP	MSR	13.04.26
-	T03	VERTICAL PROFILE REVISED	FP	CL	13.03.26
-	T02	VERTICAL PROFILE REVISED	QJ	MSR	25.11.25
-	T01	VERTICAL PROFILES REVISED	FP	MSR	24.10.25
S02	P02	UPDATED TO SUIT LATEST PLANNING LAYOUT AND DRAWING TITLE REVISED	TV	LA	05.09.25
ST	Rev	Description	Dm	Chk	Date
REVISONS					
Preliminary Issue			Submitted for S104		
Planning Issue			Issued for Tender		
Submitted for S38			Issued for Construction		
Submitted for S278			As Built		
DRAWING STATUS					


Vistry Group

JOB TITLE FORD NORTH RM1a				
DRAWING TITLE VERTICAL PROFILES SHEET 2				
DATE	DRAWN	CHECKED	SCALE	@A1
JULY 2025	WM	SL	1:500	STATE
DRAWING NO.			REV	STATUS
7303-SM-XX-XY-DR-C-07-002			T04	SO

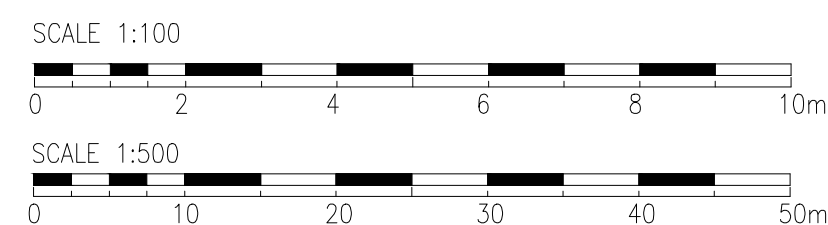

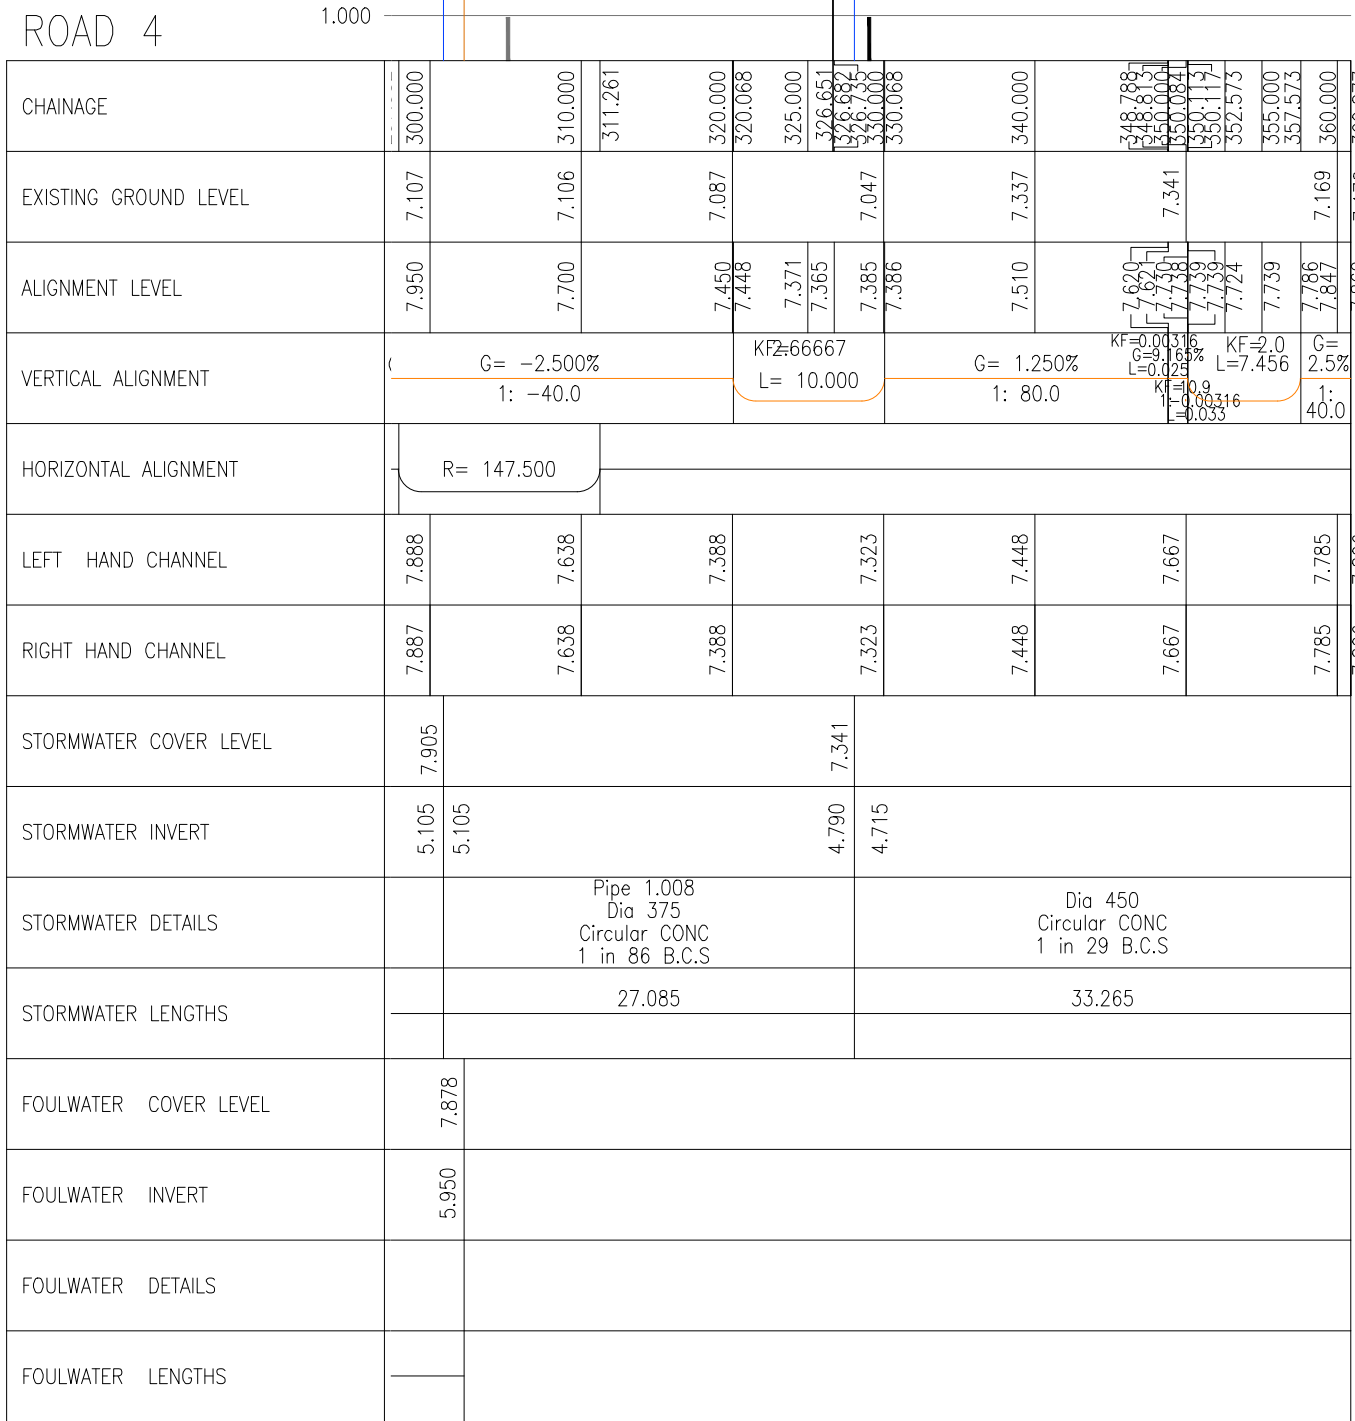

SCALE HORIZ 1:500
SCALE VERT 1:100

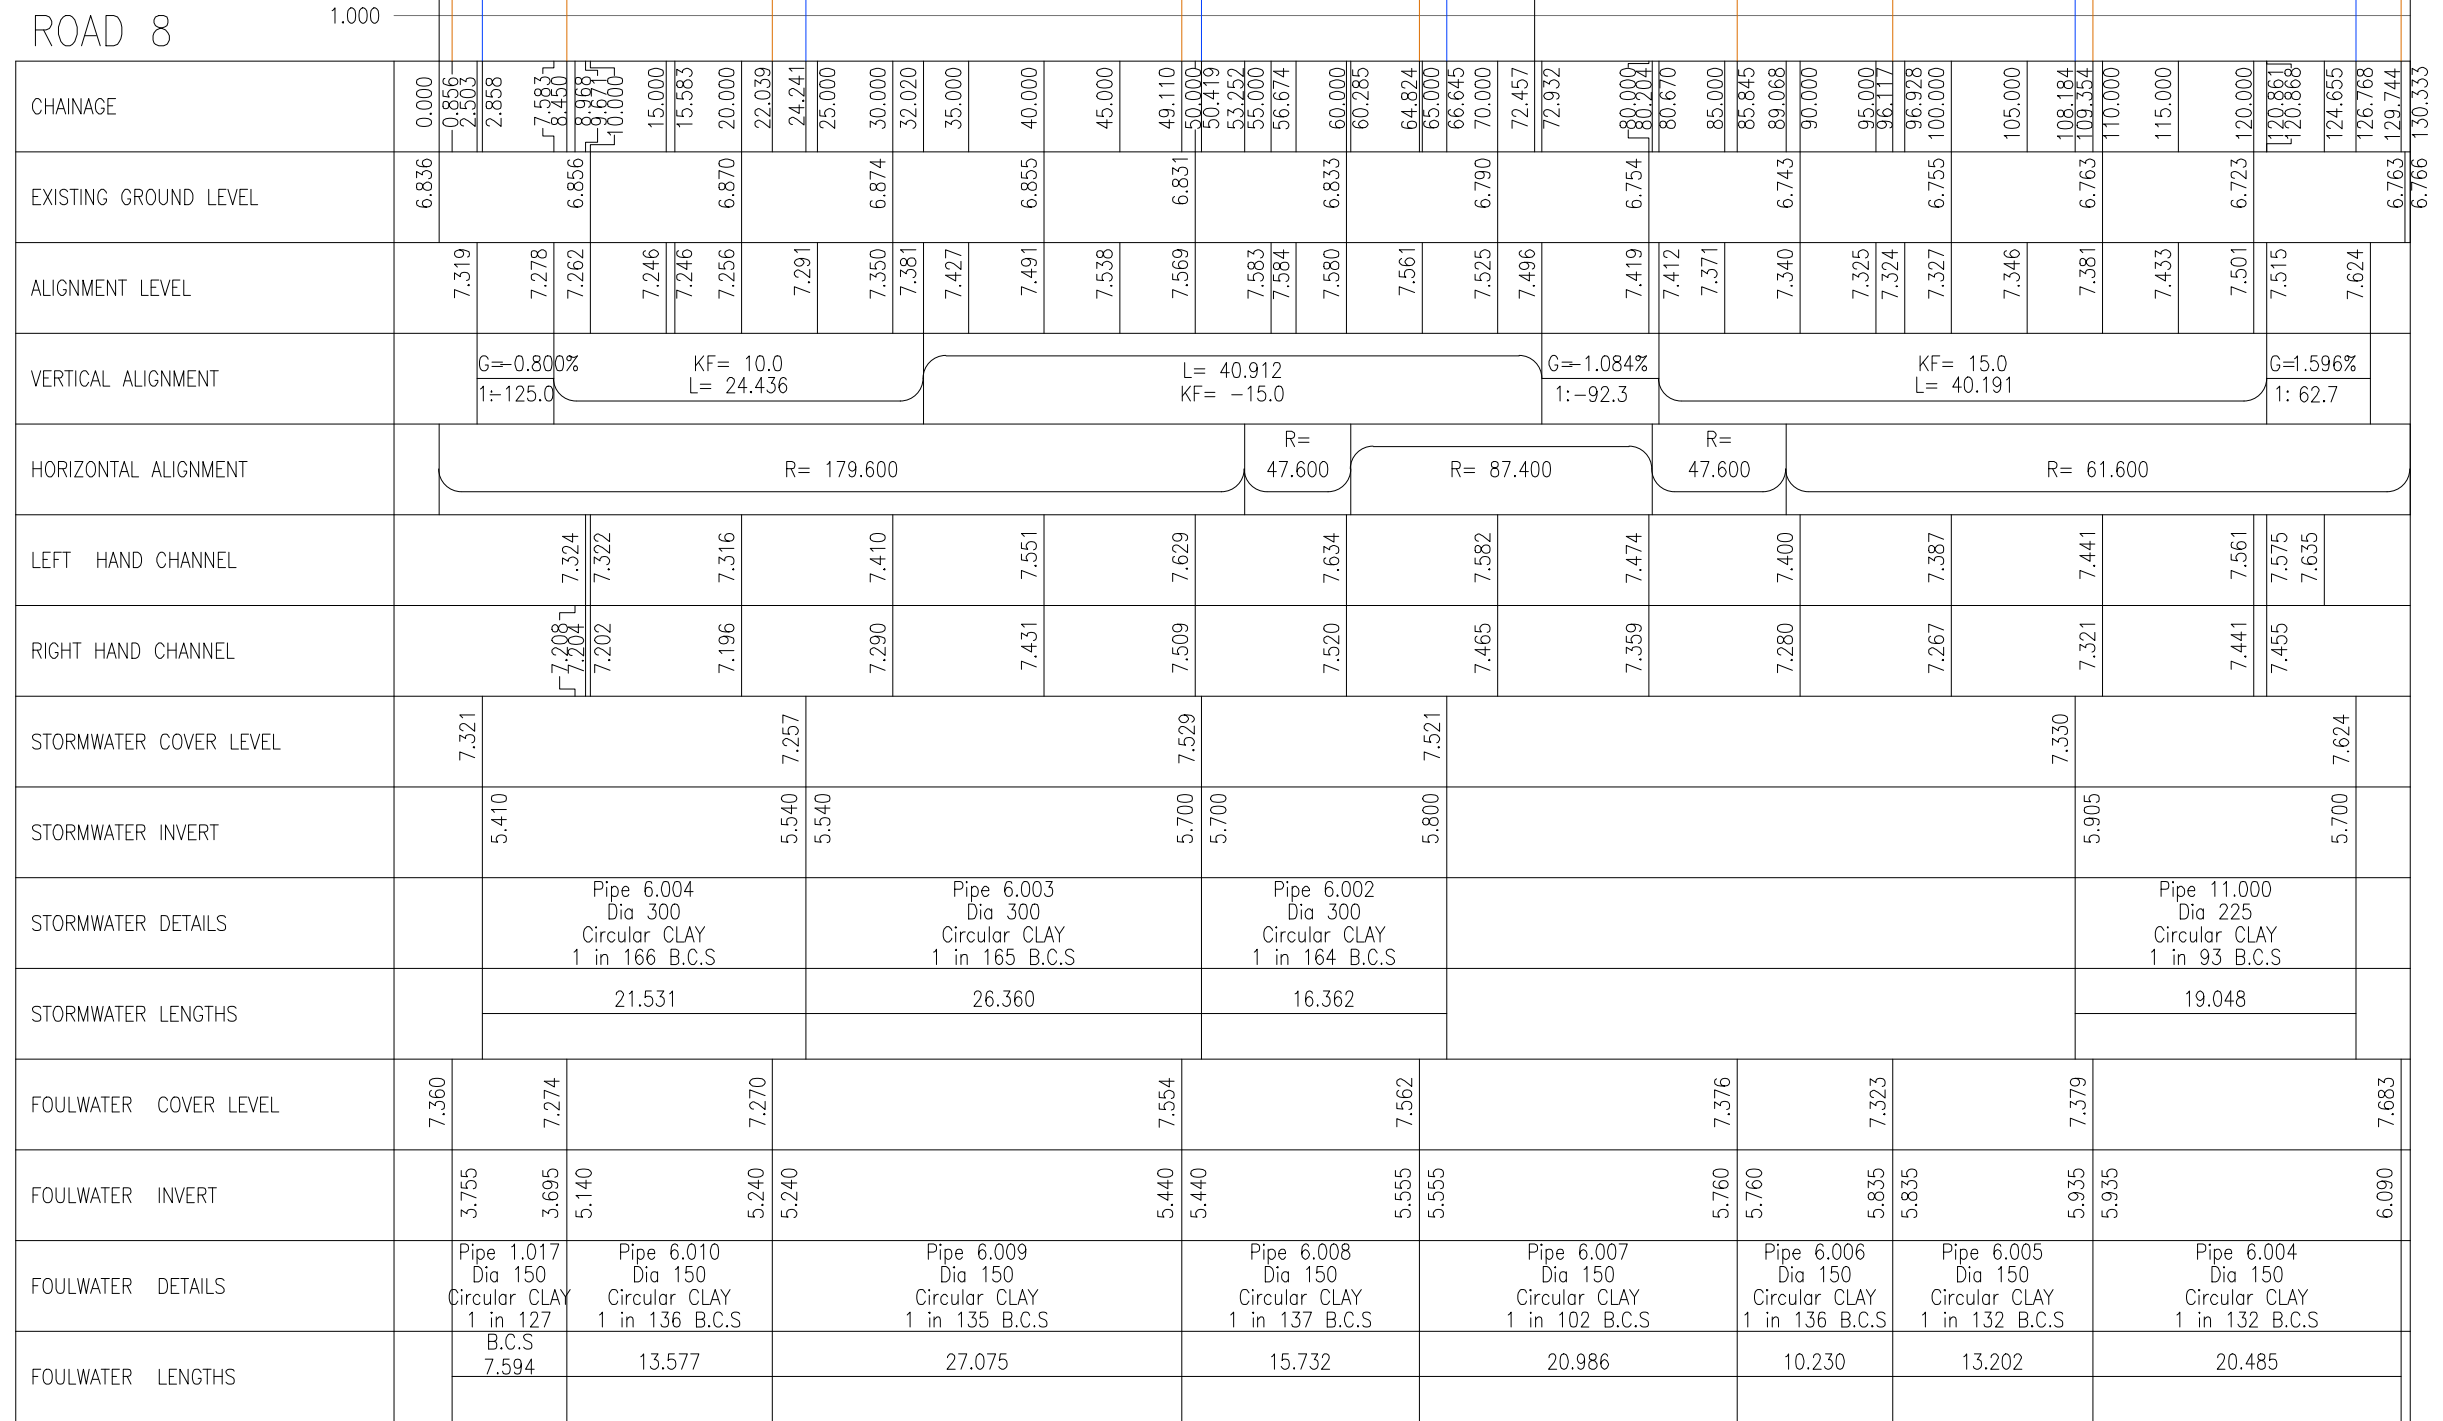

SCALE HORIZ 1:500
SCALE VERT 1:100


- G1. DO NOT SCALE FROM THIS DRAWING
- G2. ALL DIMENSIONS SHOWN ARE IN METERS UNLESS STATED OTHERWISE.
- G3. THIS DRAWING IS BASED ON TOPOGRAPHICAL SURVEY COMPILED BY:
MKSURVEYS
HEAD OFFICE: MILTON KEYNES
NUMBER-32809 R1
DATE: AUGUST 2023
TEL: 01908 565561
- EMAIL: MAIL@MKSURVEYS.CO.UK
- G4. GRID AND LEVELS BASED ON ORDNANCE DATUM, DERIVED FROM THE NATIONAL GNSS NETWORK. LOCAL SCALE FACTOR 0.99975 APPLIED.
- G5. THIS DRAWING SHALL BE READ IN CONJUNCTION WITH ALL RELEVANT SCHEME DRAWINGS AND SPECIFICATIONS.
- G6. ALL WORKS TO BE CARRIED OUT IN STRICT ACCORDANCE WITH "THE SPECIFICATION FOR HIGHWAY WORKS - MODIFIED AND EXTENDED INCLUDING WEST SUSSEX COUNTY COUNCIL'S SUPPLEMENTARY CLAUSES.
- G7. ALL WORKS WITHIN THE PUBLIC HIGHWAY SHALL BE CARRIED OUT AND COMPLY WITH THE REQUIREMENTS OF THE DTP TRAFFIC SIGNS MANUAL CHAPTER 8 - "TRAFFIC SAFETY MEASURES AND SIGNS FOR ROAD WORKS AT A TEMPORARY SITUATION".
- G8. ALL ROAD MARKINGS AND TRAFFIC SIGNS SHALL COMPLY WITH "THE TRAFFIC SIGNS REGULATIONS AND GENERAL DIRECTIONS 2011".
- G9. ALL EXISTING LEVELS TO BE CONFIRMED ON SITE PRIOR TO COMMENCEMENT OF ANY WORKS.
- G10. BEFORE ANY WORKS ARE COMMENCED THE WEST SUSSEX COUNTY COUNCIL AREA HIGHWAY MANAGER MUST BE CONTACTED.


B.C.S: PIPE BEDDING CLASS S


-	T04	VERTICAL PROFILE REVISED & PIPE BEDDING CLASS ADDED	FP	MSR	13.04.26
-	T03	VERTICAL PROFILE REVISED	FP	CL	13.03.26
-	T02	VERTICAL PROFILE REVISED	0J	MSR	25.11.25
-	T01	VERTICAL PROFILE REVISED	FP	MSR	24.10.25
S0	P02	UPDATED TO SUIT LATEST FORMING LAYOUT AND DRAWING TITLE REVISED	TV	LA	05.09.25
ST	Rev	Description	Drm	Chk	Date
REVISIONS					
Preliminary Issue			Submitted for S104		
Planning Issue			Issued for Tender		
Submitted for S38			Issued for Construction		
Submitted for S278			As Built		
DRAWING STATUS					

Vistry Group

DATE	DRAWN	CHECKED	SCALE	
JULY 2025	WM	CL	1:500	@A1
DRAWING No.	REV			STATUS
7303-SMA-XX-XX-DR-C-07-003	T04			SO
© This drawing is the copyright of Stuart Michael Associates Limited. It may not be reproduced or amended without the written approval of Stuart Michael Associates				

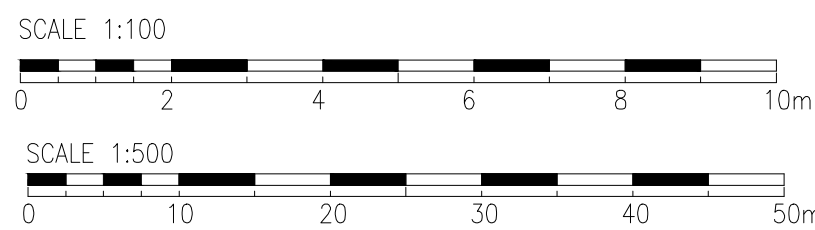


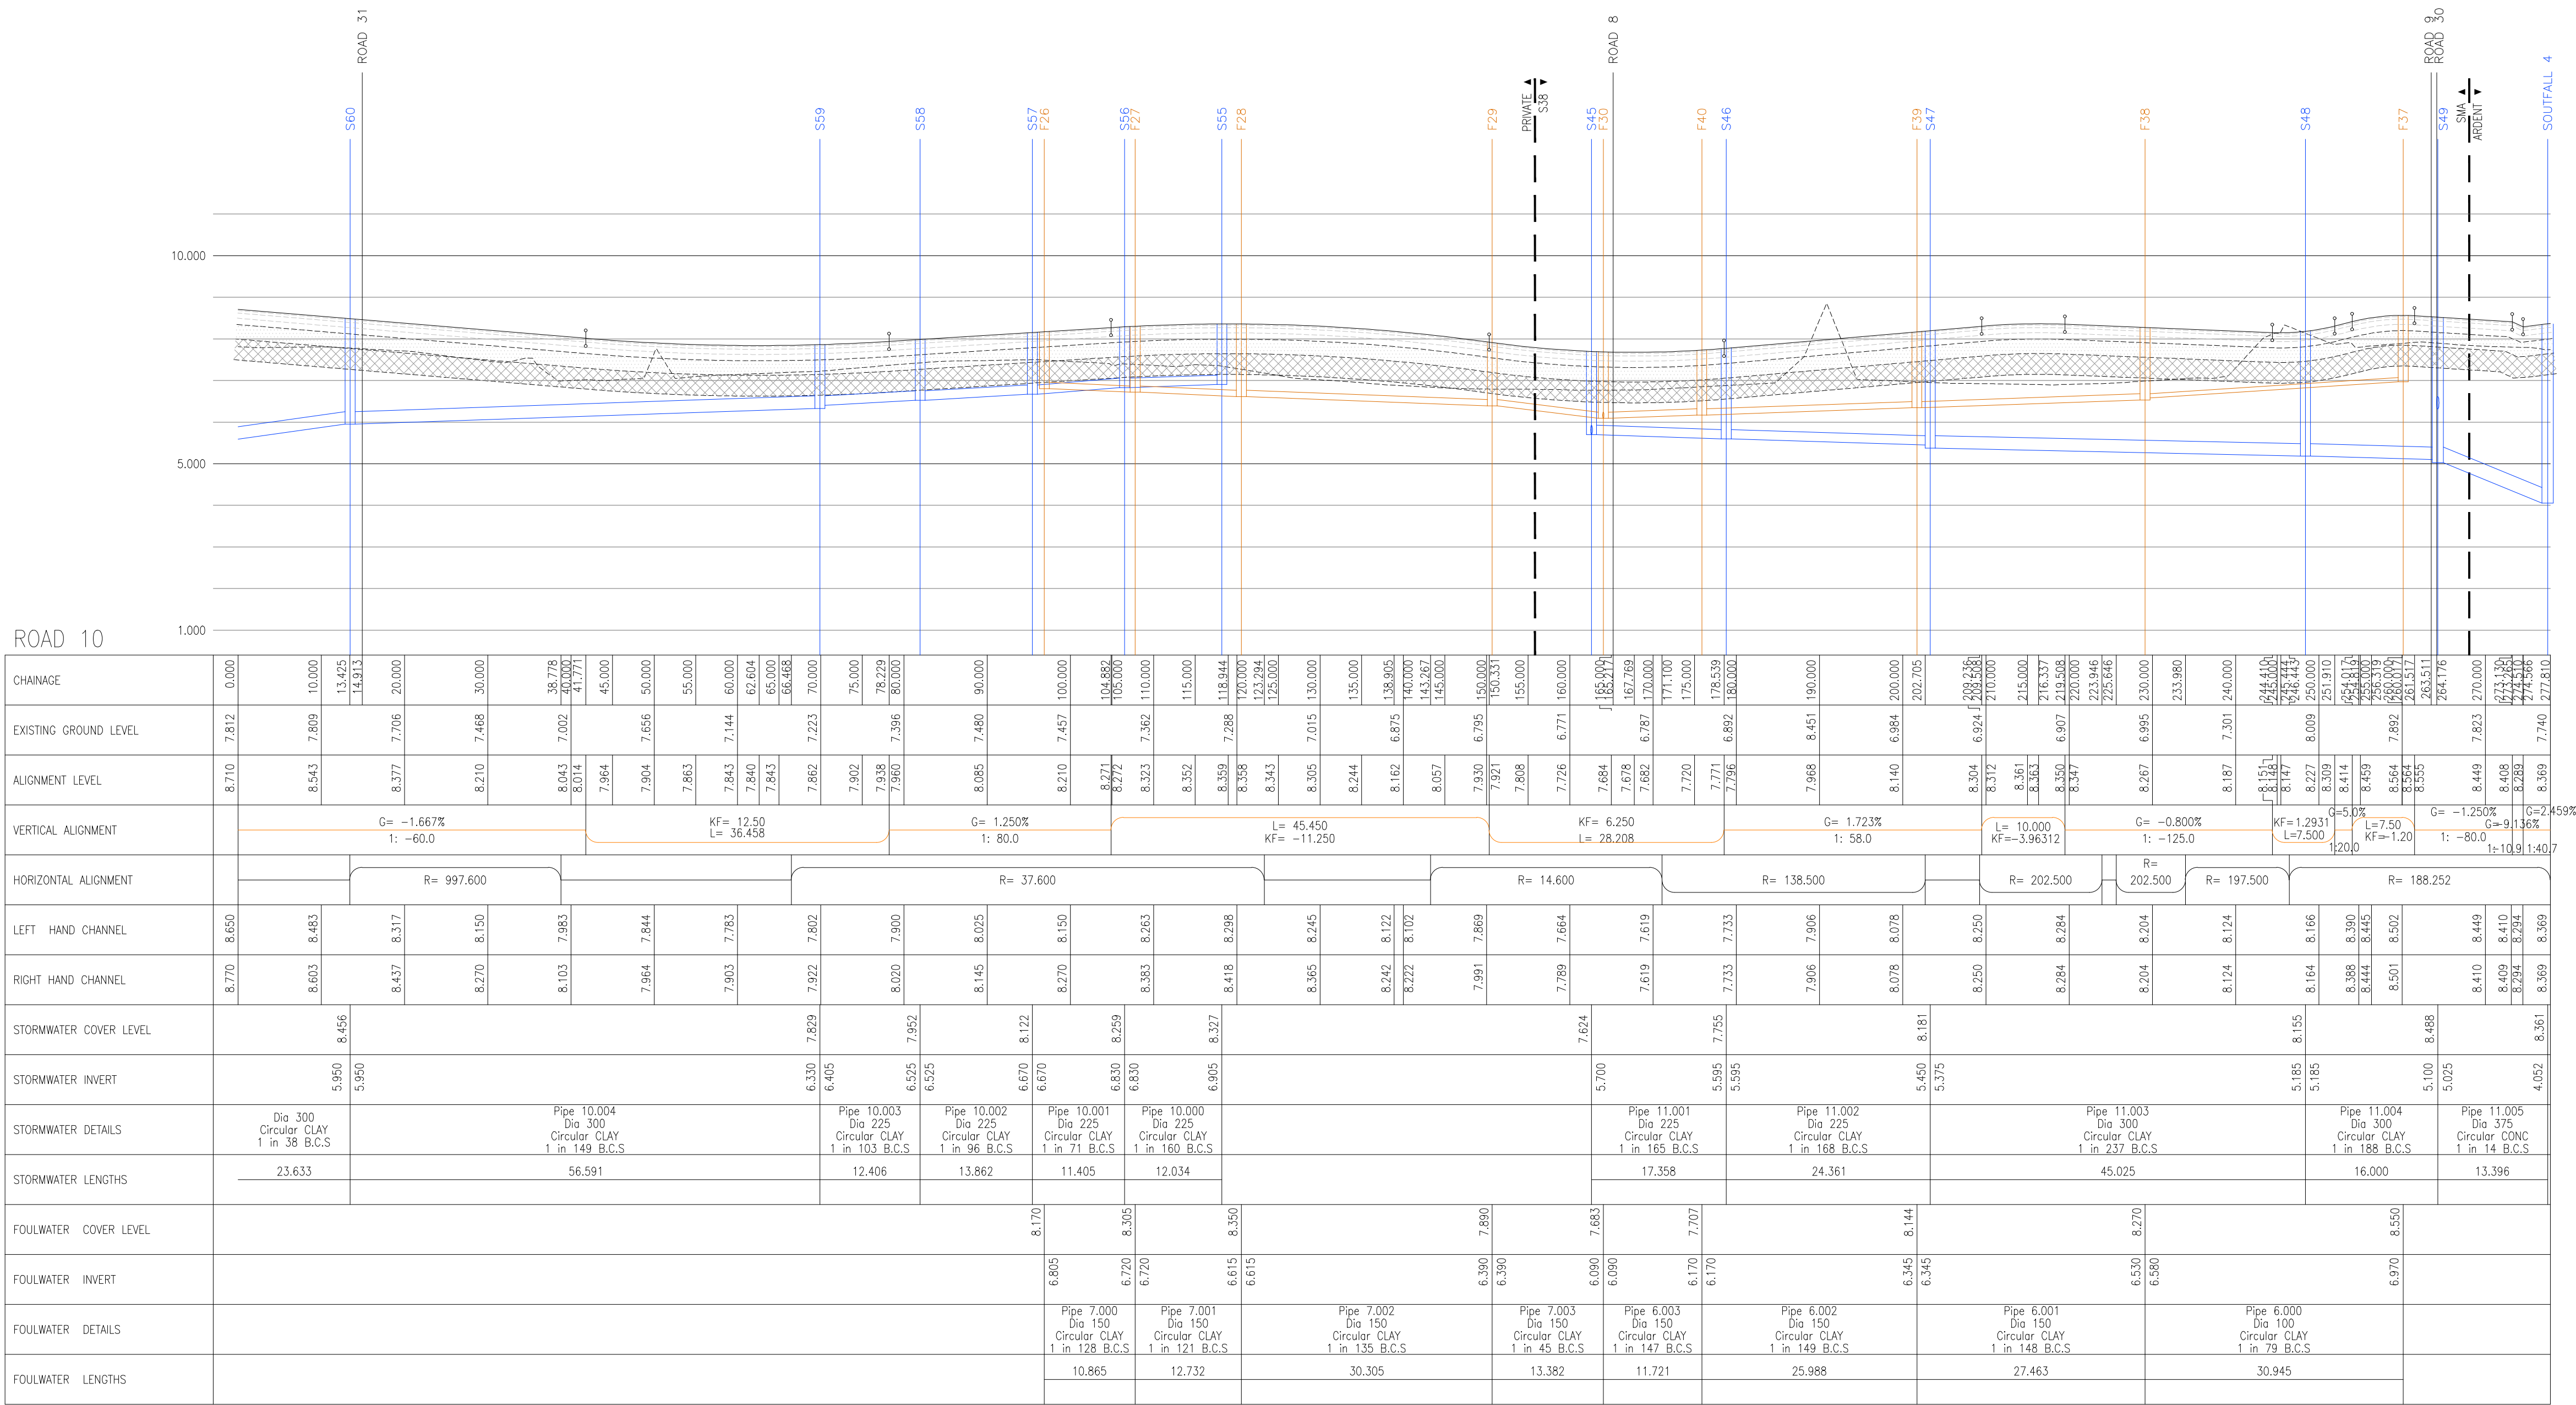

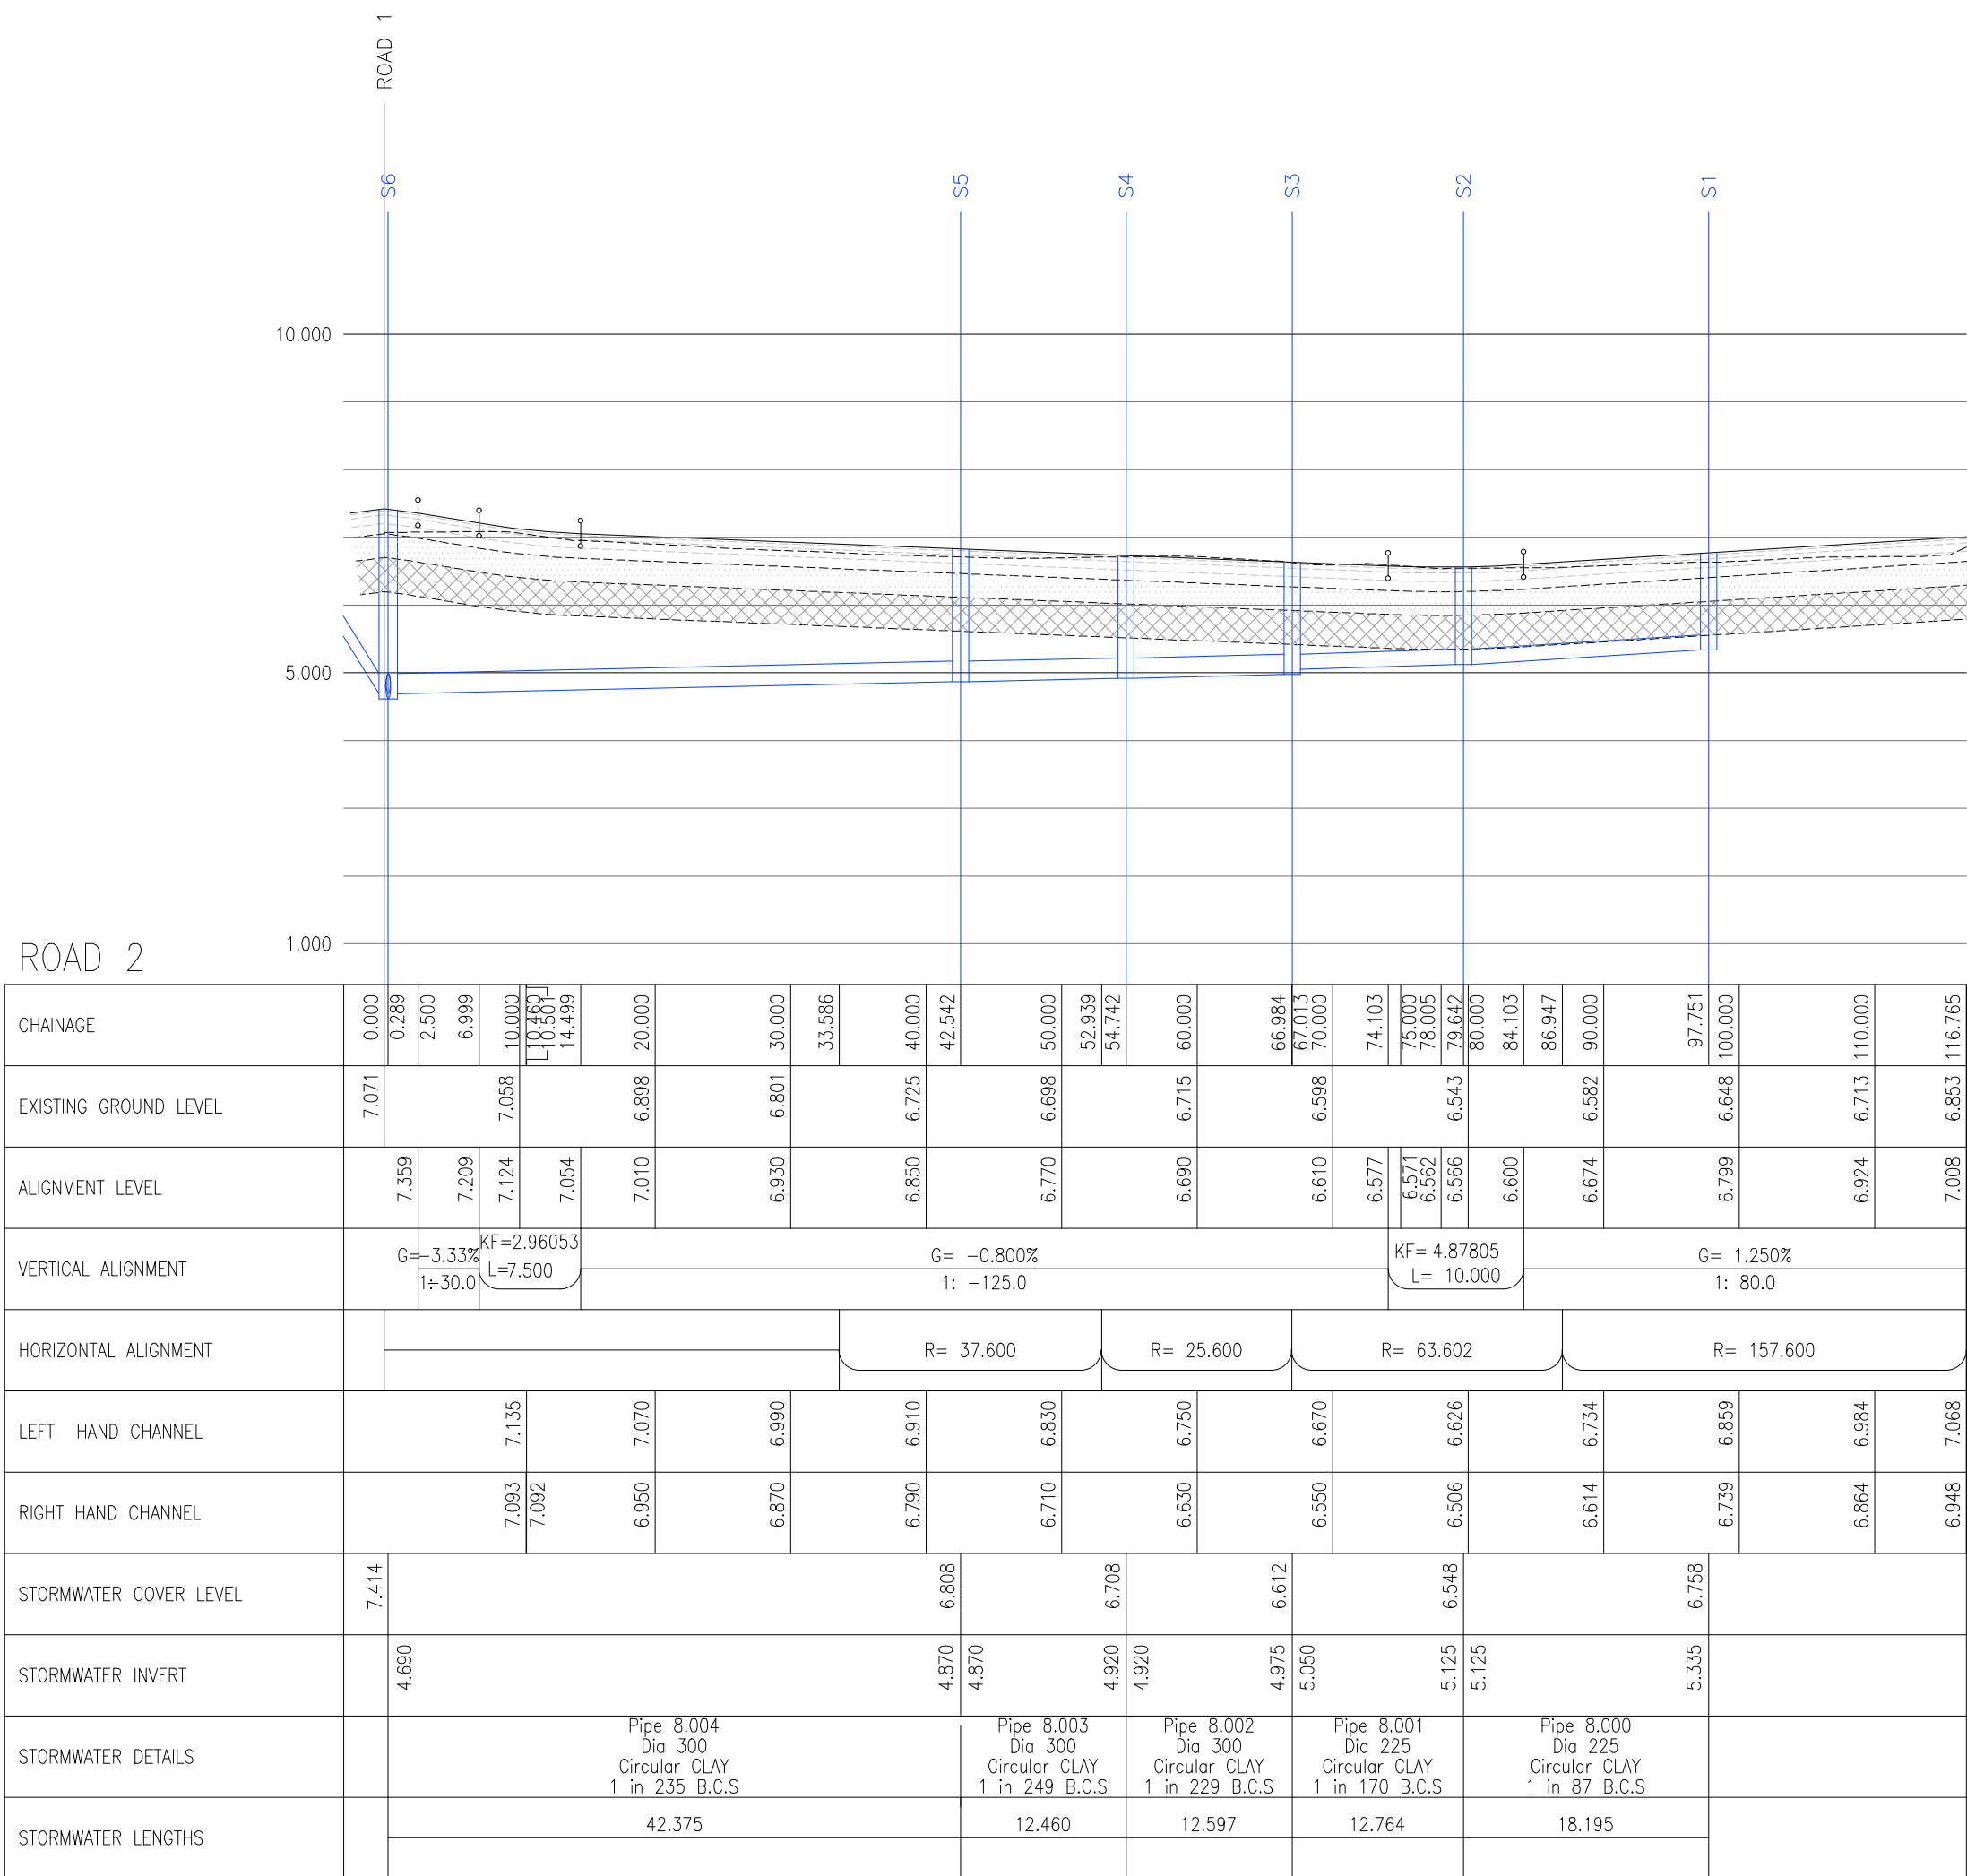

VERTICAL PROFILE - RD2

SCALE HORIZ 1:500
SCALE VERT 1:100

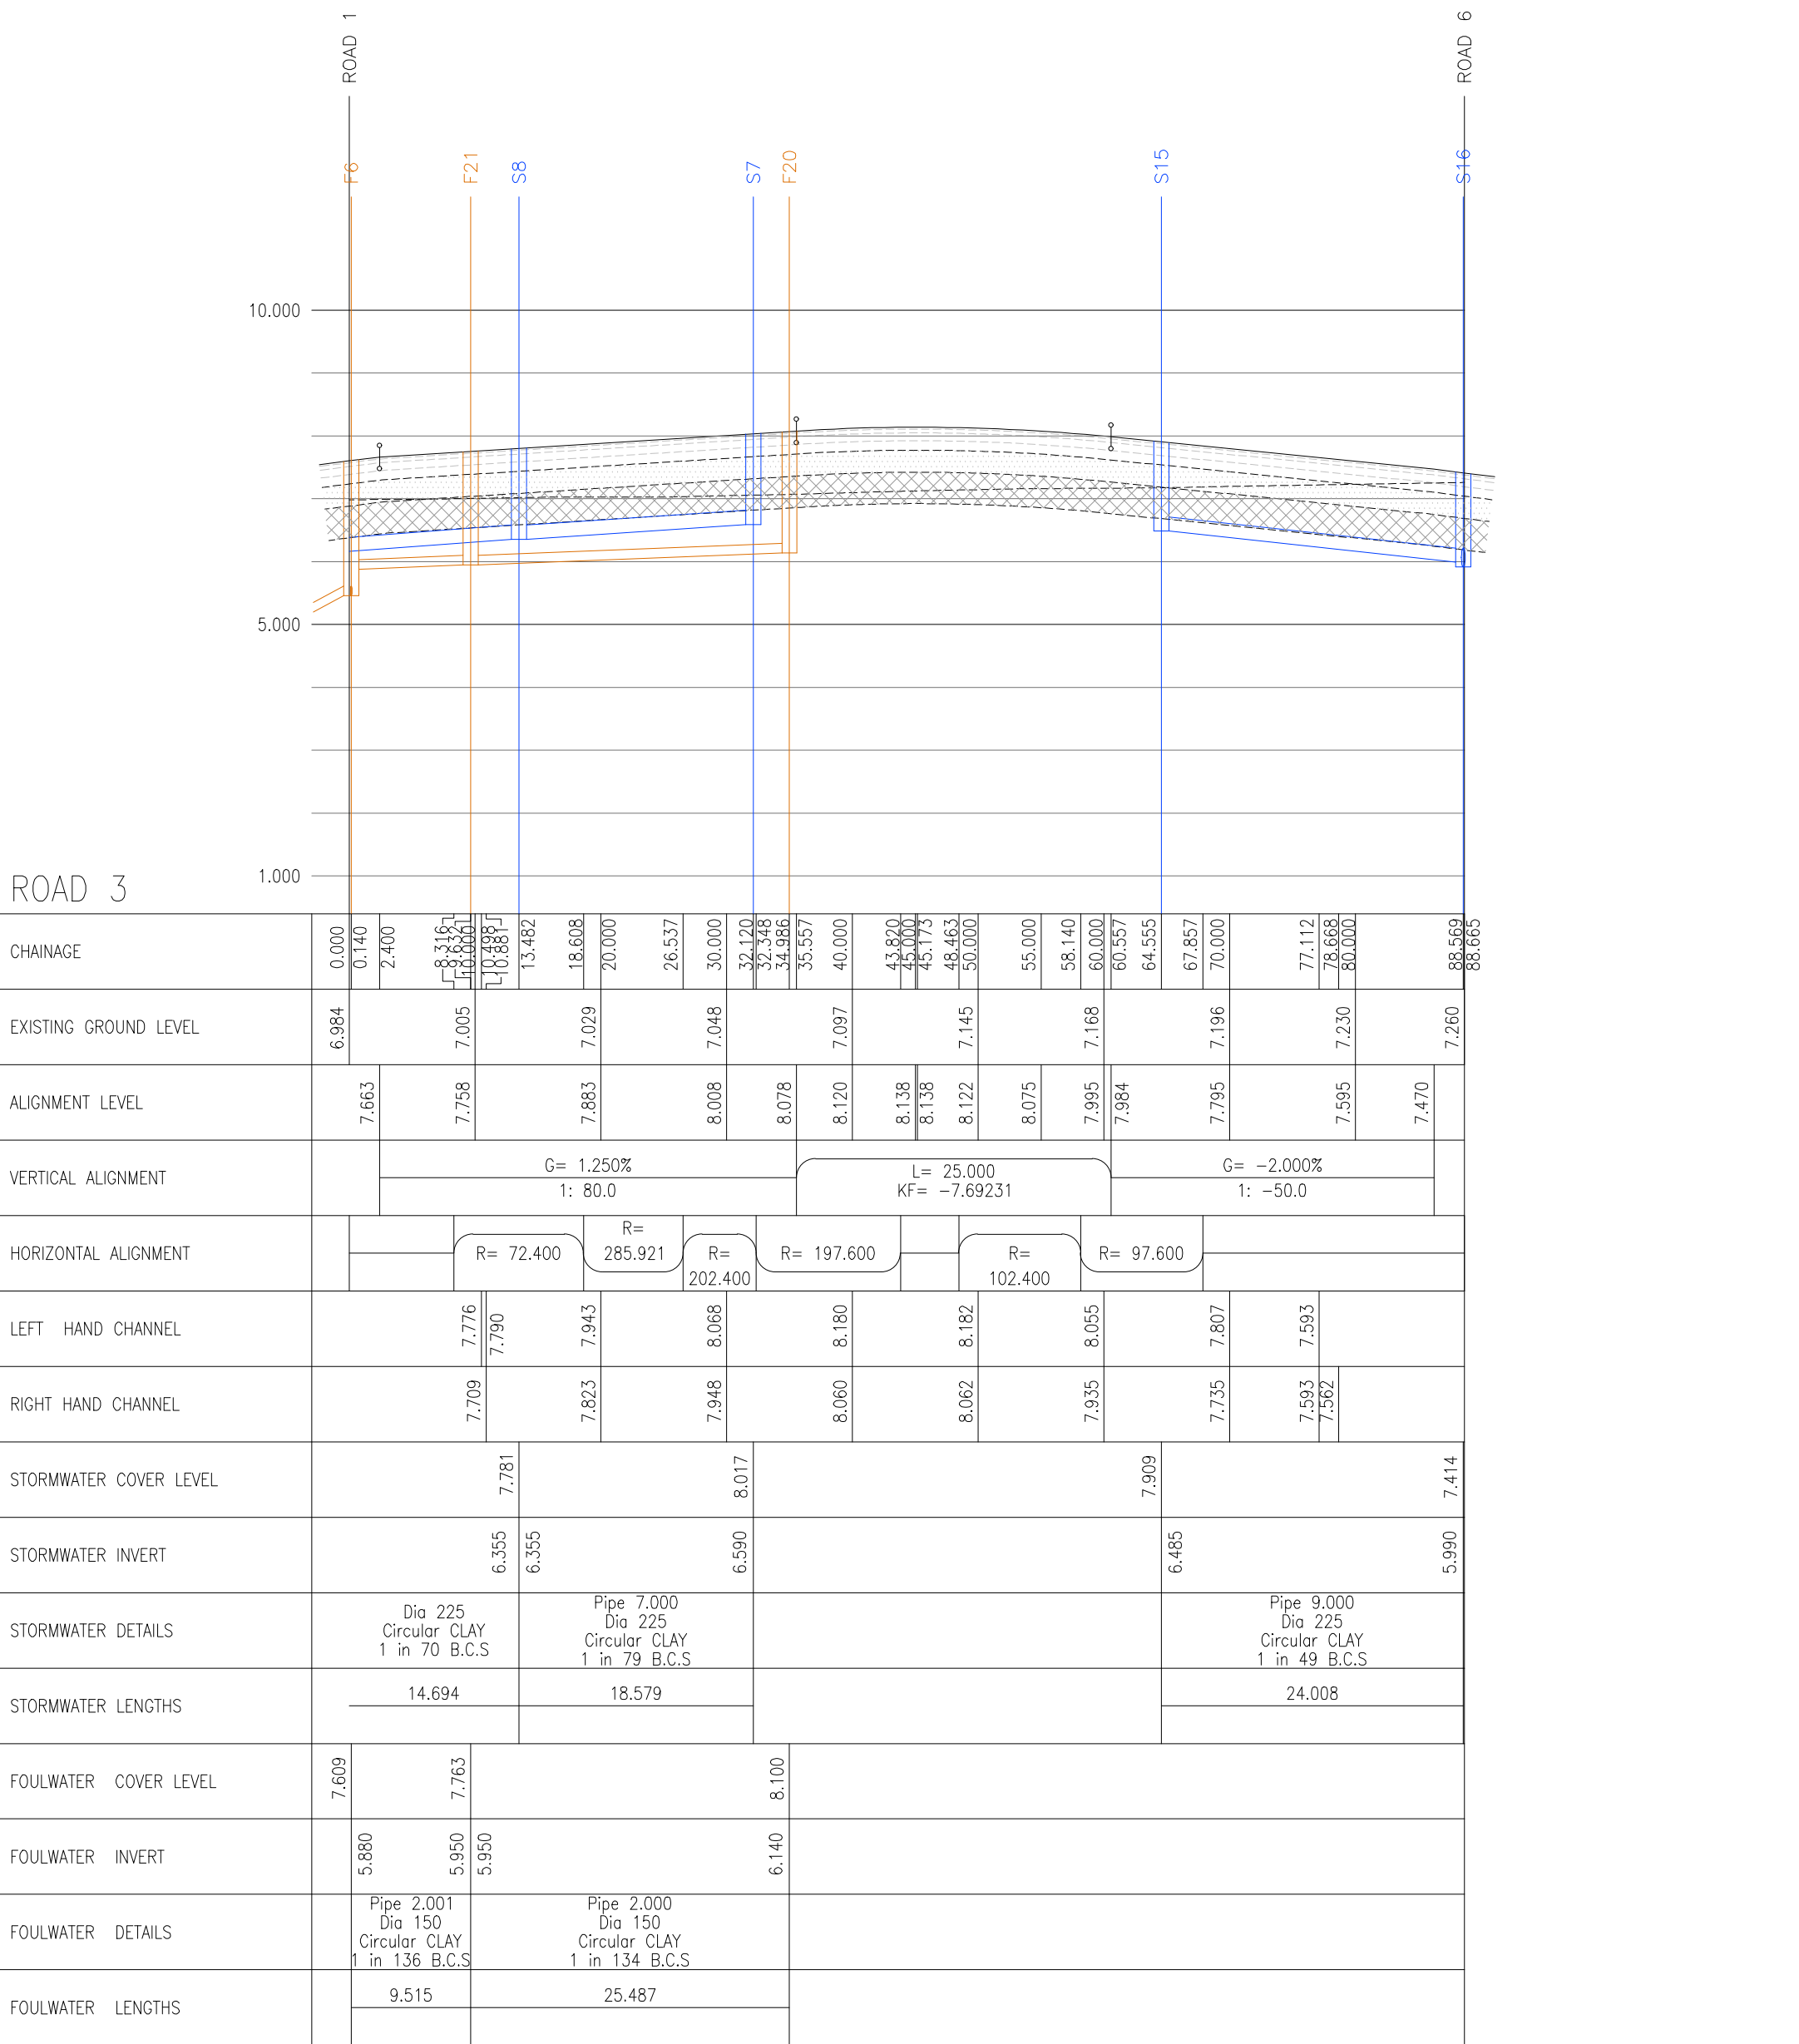

VERTICAL PROFILE - RD3

SCALE HORIZ 1:500
SCALE VERT 1:100

NOTES: GENERAL

- DO NOT SCALE FROM THIS DRAWING
- ALL DIMENSIONS SHOWN ARE IN METERS UNLESS STATED OTHERWISE.
- THIS DRAWING IS BASED ON TOPOGRAPHICAL SURVEY COMPILED BY:
MKSURVEYS
HEAD OFFICE: MILTON KEYNES
NUMBER-32809 R1
DATE: AUGUST 2023
TEL: 01908 565561
EMAIL: MAIL@MKSURVEYS.CO.UK
- GRID AND LEVELS BASED ON ORDNANCE DATUM, DERIVED FROM THE NATIONAL GNSS NETWORK. LOCAL SCALE FACTOR 0.99975 APPLIED.
- THIS DRAWING SHALL BE READ IN CONJUNCTION WITH ALL RELEVANT SCHEME DRAWINGS AND SPECIFICATIONS.
- ALL WORKS TO BE CARRIED OUT IN STRICT ACCORDANCE WITH "THE SPECIFICATION FOR HIGHWAY WORKS - MODIFIED AND EXTENDED", INCLUDING WEST SUSSEX COUNTY COUNCIL'S SUPPLEMENTARY CLAUSES.
- ALL WORKS WITHIN THE PUBLIC HIGHWAY SHALL BE CARRIED OUT AND COMPLY WITH THE REQUIREMENTS OF THE DTP "TRAFFIC SIGNS MANUAL CHAPTER 8 - TRAFFIC SAFETY MEASURES AND SIGNS FOR ROAD WORKS AND TEMPORARY SITUATION".
- ALL ROAD MARKINGS AND TRAFFIC SIGNS SHALL COMPLY WITH "THE TRAFFIC SIGNS REGULATIONS AND GENERAL DIRECTIONS 2016".
- ALL EXISTING LEVELS TO BE CONFIRMED ON SITE PRIOR TO COMMENCEMENT OF ANY WORKS.
- BEFORE ANY WORKS ARE COMMENCED THE WEST SUSSEX COUNTY COUNCIL AREA HIGHWAY MANAGER MUST BE CONTACTED.

PROFILE KEY:

B.C.S: PIPE BEDDING CLASS S

TENDER ISSUE


-	T03	VERTICAL PROFILE REVISED & PIPE BEDDING CLASS ADDED	FP	CL	13.03.26
-	T02	VERTICAL PROFILE REVISED	OJ	MSR	25.11.25
-	T01	VERTICAL PROFILES REVISED	FP	MSR	24.10.25
SO	P02	UPDATED TO SUIT LATEST PLANNING LAYOUT AND DRAWING TITLE REVISED	TV	LA	05.09.25
ST	Rev	Description	Drm	Chk	Date
REVISIONS					
Preliminary Issue		Submitted for S104			
Planning Issue		Issued for Tender			
Submitted for S38		Issued for Construction			
Submitted for S278		As Built			
DRAWING STATUS					



Stuart Michael Associates Ltd
Coombe House, Coombe Square, Thatcham, Berkshire RG19 4JF
T: 01635 867 711 e: mail@stuartmichael.co.uk
F: 01635 861 715 w: www.stuartmichael.co.uk


Vistry Group

JOB TITLE					
FORD NORTH RM1a					
DRAWING TITLE					
VERTICAL PROFILES SHEET 5					
DATE	DRAWN	CHECKED	SCALE	BY	
JULY 2025	WM	CL	1:500	@A1	
DRAWING NO.			REV	STATUS	
7303-SMA-XX-XX-DR-C-07-005			T03	SO	
This drawing is the copyright of Stuart Michael Associates Limited. It may not be reproduced or amended without the written approval of Stuart Michael Associates					

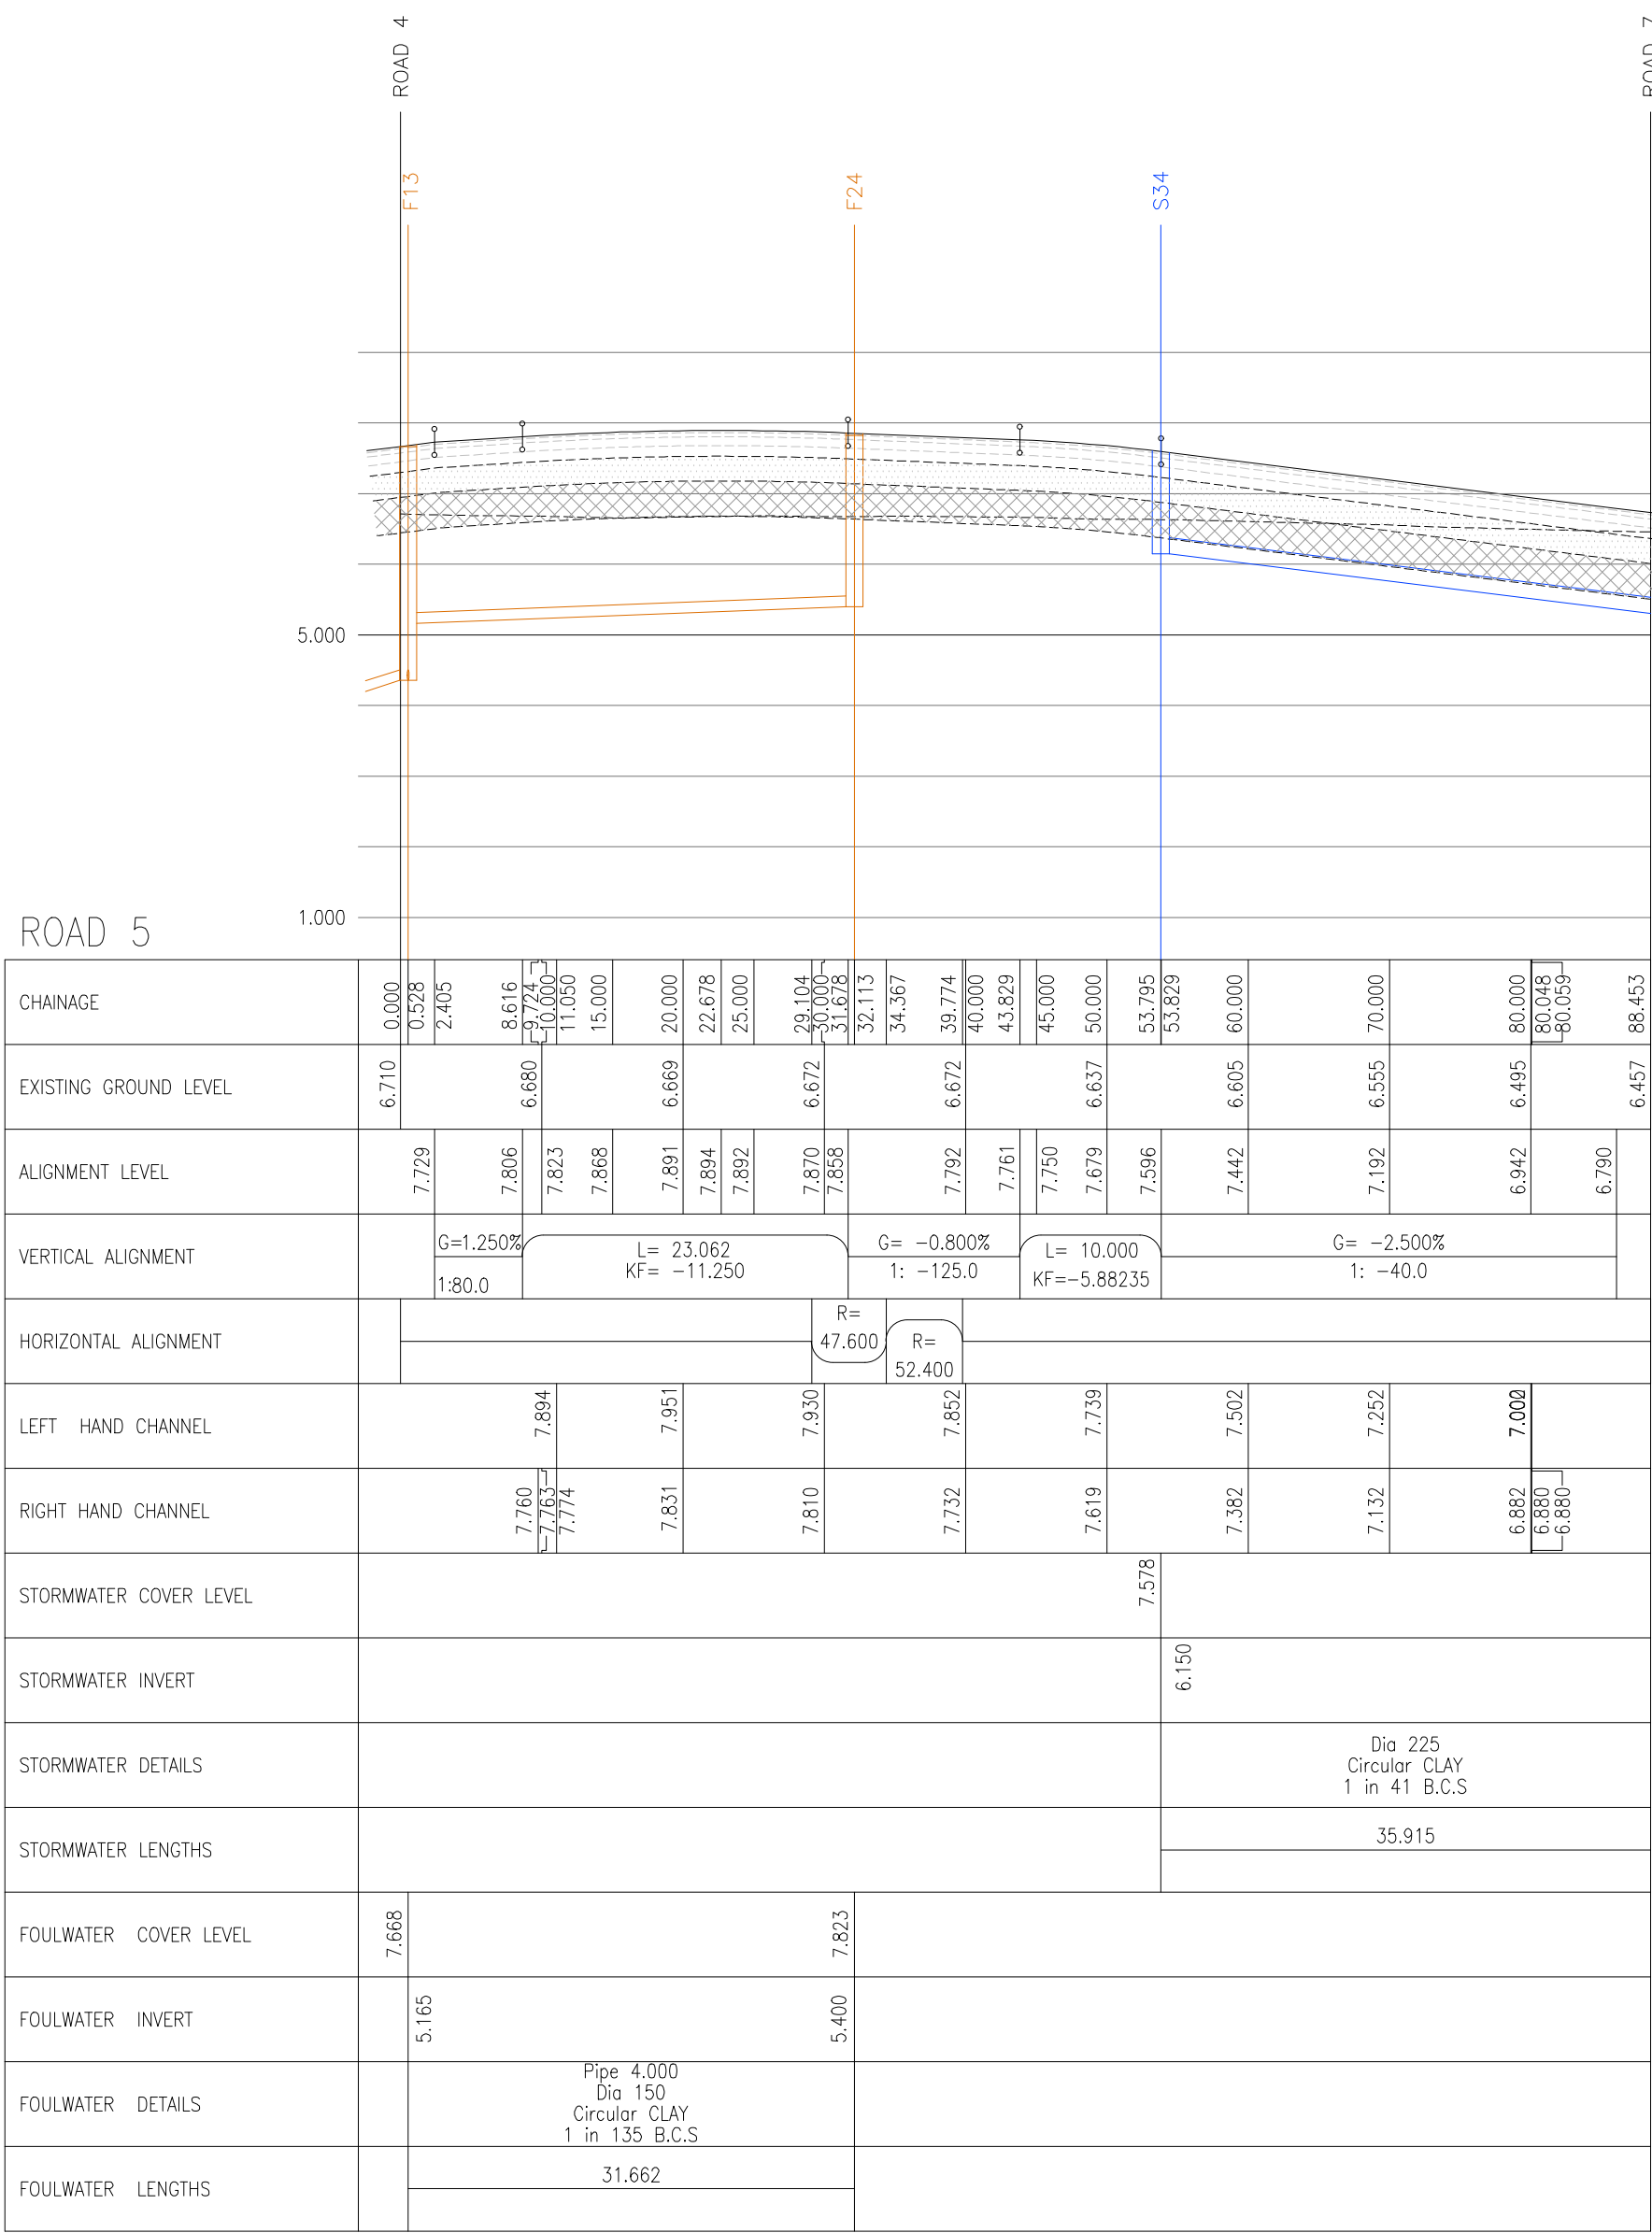

VERTICAL PROFILE – RD5

SCALE HORIZ 1:500
SCALE VERT 1:100

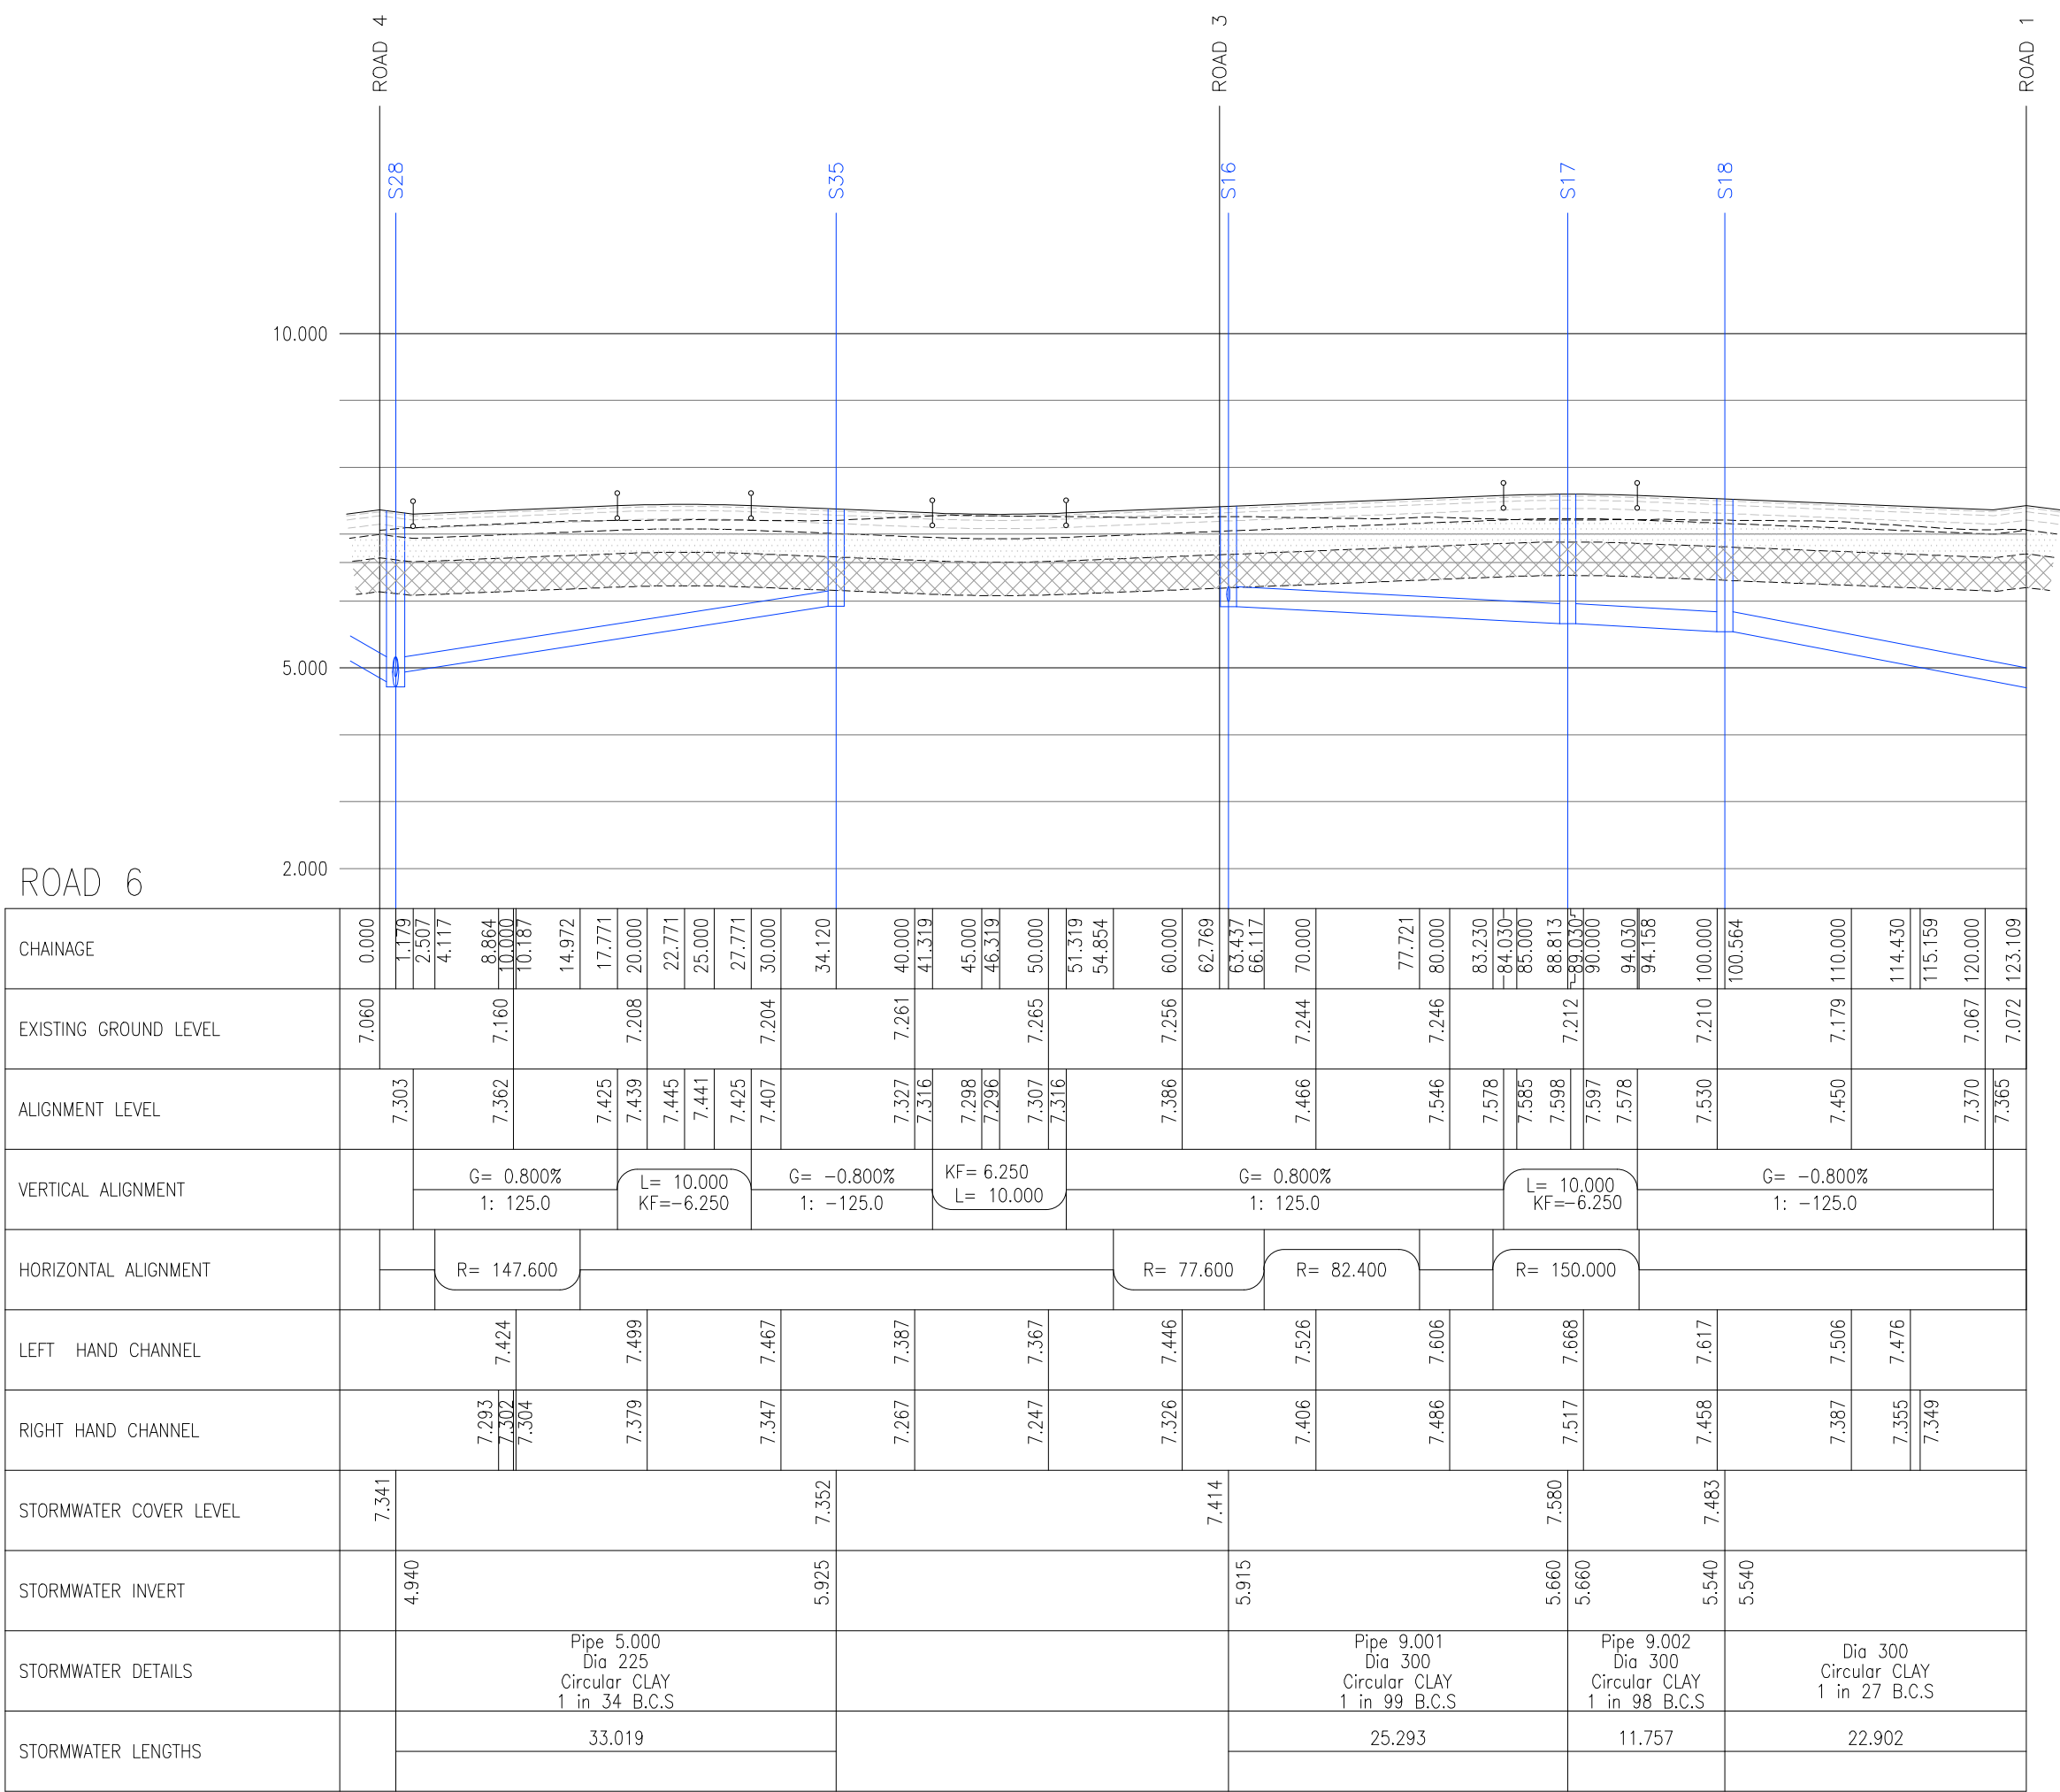

VERTICAL PROFILE – RD6

SCALE HORIZ 1:500
SCALE VERT 1:100

SCALE 1:100



SCALE 1:500



NOTES: GENERAL

- DO NOT SCALE FROM THIS DRAWING
- ALL DIMENSIONS SHOWN ARE IN METERS UNLESS STATED OTHERWISE.
- THIS DRAWING IS BASED ON TOPOGRAPHICAL SURVEY COMPILED BY:
MKSURVEYS
HEAD OFFICE: MILTON KEYNES
NUMBER-32809 R1
DATE: AUGUST 2023
TEL: 01908 565561
EMAIL: MAIL@MKSURVEYS.CO.UK
- GRID AND LEVELS BASED ON ORDNANCE DATUM, DERIVED FROM THE NATIONAL GNSS NETWORK. LOCAL SCALE FACTOR 0.99975 APPLIED.
- THIS DRAWING SHALL BE READ IN CONJUNCTION WITH ALL RELEVANT SCHEME DRAWINGS AND SPECIFICATIONS.
- ALL WORKS TO BE CARRIED OUT IN STRICT ACCORDANCE WITH "THE SPECIFICATION FOR HIGHWAY WORKS – MODIFIED AND EXTENDED", INCLUDING WEST SUSSEX COUNTY COUNCIL'S SUPPLEMENTARY CLAUSES.
- ALL WORKS WITHIN THE PUBLIC HIGHWAY SHALL BE CARRIED OUT AND COMPLY WITH THE REQUIREMENTS OF THE DTP "TRAFFIC SIGNS MANUAL CHAPTER 8 – TRAFFIC SAFETY MEASURES AND SIGNS FOR ROAD WORKS AND TEMPORARY SITUATION".
- ALL ROAD MARKINGS AND TRAFFIC SIGNS SHALL COMPLY WITH "THE TRAFFIC SIGNS REGULATIONS AND GENERAL DIRECTIONS 2016".
- ALL EXISTING LEVELS TO BE CONFIRMED ON SITE PRIOR TO COMMENCEMENT OF ANY WORKS.
- BEFORE ANY WORKS ARE COMMENCED THE WEST SUSSEX COUNTY COUNCIL AREA HIGHWAY MANAGER MUST BE CONTACTED.

PROFILE KEY:

B.C.S: PIPE BEDDING CLASS S

TENDER ISSUE

-	T03	VERTICAL PROFILE REVISED & PIPE BEDDING CLASS ADDED	FP	CL	13.03.26
-	T02	VERTICAL PROFILE REVISED	OJ	MSR	25.11.25
-	T01	VERTICAL PROFILES REVISED	FP	MSR	24.10.25
S0	P02	UPDATED TO SUIT LATEST PLANNING LAYOUT AND DRAWING TITLE REVISED	TV	LA	05.09.25
ST	Rev	Description	Dwn	Chk	Date
REVISIONS					
Preliminary Issue					
Submitted for S104					
Planning Issue					
Submitted for S38					
Submitted for S278					
DRAWING STATUS					



Stuart Michael Associates Ltd
Coombe House, Coombe Square, Thatcham, Berkshire RG19 4JF
T: 01635 867 711 e: mail@stuartmichael.co.uk
F: 01635 861 715 w: www.stuartmichael.co.uk

Vistry Group

JOB TITLE					
FORD NORTH RM1a					
DRAWING TITLE					
VERTICAL PROFILES SHEET 6					
DATE	DRAWN	CHECKED	SCALE	BY	
JULY 2025	WM	CL	1:500	T03	
DRAWING NO. 7303-SMA-XX-XX-DR-C-07-006					
SHEET 6 OF 10					
© This drawing is the copyright of Stuart Michael Associates Limited. It may not be reproduced or amended without the written approval of Stuart Michael Associates					



SCALE HORIZ 1:500
SCALE VERT 1:100

SCALE VERT 1:100

NOTES: GENERAL

- G1. DO NOT SCALE FROM THIS DRAWING
- G2. ALL DIMENSIONS SHOWN ARE IN METERS UNLESS STATED OTHERWISE.
- G3. THIS DRAWING IS BASED ON TOPOGRAPHICAL SURVEY COMPILED BY:
MKSURVEYS
HEAD OFFICE: MILTON KEYNES
NUMBER-32809 R1
DATE: AUGUST 2023
TEL: 01908 565561
EMAIL: MAIL@MKSURVEYS.CO.UK
- G4. GRID AND LEVELS BASED ON ORDNANCE DATUM, DERIVED FROM THE NATIONAL GNSS NETWORK. LOCAL SCALE FACTOR 0.99975 APPLIED.
- G5. THIS DRAWING SHALL BE READ IN CONJUNCTION WITH ALL RELEVANT SCHEME DRAWINGS AND SPECIFICATIONS.
- G6. ALL WORKS TO BE CARRIED OUT IN STRICT ACCORDANCE WITH "THE SPECIFICATION FOR HIGHWAY WORKS – MODIFIED AND EXTENDED", INCLUDING WEST SUSSEX COUNTY COUNCIL'S SUPPLEMENTARY CLAUSES.
- G7. ALL WORKS WITHIN THE PUBLIC HIGHWAY SHALL BE CARRIED OUT AND COMPLY WITH THE REQUIREMENTS OF THE DTP "TRAFFIC SIGNS MANUAL CHAPTER 8 – TRAFFIC SAFETY MEASURES AND SIGNS FOR ROAD WORKS AND TEMPORARY SITUATION".
- G8. ALL ROAD MARKINGS AND TRAFFIC SIGNS SHALL COMPLY WITH "THE TRAFFIC SIGNS REGULATIONS AND GENERAL DIRECTIONS 2016".
- G9. ALL EXISTING LEVELS TO BE CONFIRMED ON SITE PRIOR TO COMMENCEMENT OF ANY WORKS.
- G10. BEFORE ANY WORKS ARE COMMENCED THE WEST SUSSEX COUNTY COUNCIL AREA HIGHWAY MANAGER MUST BE CONTACTED.

PROFILE KEY:

B.C.S: PIPE BEDDING CLASS S

TENDER ISSUE

T03	VERTICAL PROFILE REVISED & PIPE BEDDING CLASS ADDED	FP	CL	13.03.26
-	T02	VERTICAL PROFILE REVISED	OJ	MSR 25.11.25
-	T01	VERTICAL PROFILE REVISED	FP	MSR 24.10.25
S0	P02	UPDATED TO SUIT LATEST PLANNING LAYOUT AND DRAWING TITLE REVISED	TV	LA 05.09.25
ST	Rev	Description	Drm	Chk Date
REVISIONS				
Preliminary Issue		Submitted for S104		
Planning Issue		Issued for Tender		✓
Submitted for S38		Issued for Construction		
Submitted for S278		As Built		
DRAWING STATUS				



Stuart Michael Associates Ltd
Coombe House, Coombe Square, Thatcham, Berkshire RG19 4JF

T: 01635 867 711 **e:** mail@stuartmichael.co.uk
F: 01635 861 715 **w:** www.stuartmichael.co.uk


Vistry Group


FORD NORTH
RM1a

VERTICAL PROFILES
SHEET 7

DATE	DRAWN	CHECKED	SCALE	
JULY 2025	WM	CL	1:500	@A1
DRAWING No.			REV	STATUS

© This drawing is the copyright of Stuart Michael Associates Limited. It may not be reproduced or amended without the written approval of Stuart Michael Associates

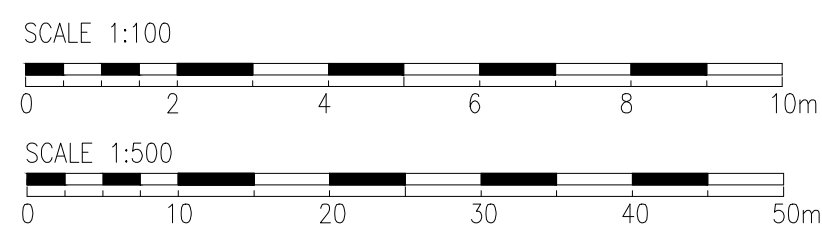

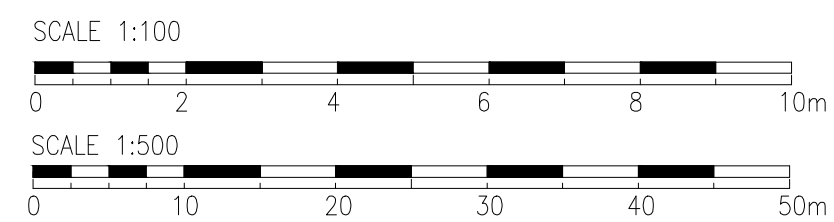

- NOTES: GENERAL
- G1. DO NOT SCALE FROM THIS DRAWING
- G2. ALL DIMENSIONS SHOWN ARE IN METERS
UNLESS STATED OTHERWISE.
- G3. THIS DRAWING IS BASED ON TOPOGRAPHICAL
SURVEY COMPILED BY:
MKSURVEYS
HEAD OFFICE: MILTON KEYNES
NUMBER-32809 R1
DATE: AUGUST 2023
TEL: 01908 565561
- EMAIL: MAIL@MKSURVEYS.CO.UK
- G4. GRID AND LEVELS BASED ON ORDNANCE
DATUM, DERIVED FROM THE NATIONAL GNSS
NETWORK. LOCAL SCALE FACTOR 0.99975
APPLIED.
- G5. THIS DRAWING SHALL BE READ IN
CONJUNCTION WITH ALL RELEVANT SCHEME
DRAWINGS AND SPECIFICATIONS.
- G6. ALL WORKS TO BE CARRIED OUT IN STRICT
ACCORDANCE WITH "THE SPECIFICATION FOR
HIGHWAY WORKS – MODIFIED AND EXTENDED",
INCLUDING WEST SUSSEX COUNTY COUNCIL'S
SUPPLEMENTARY CLAUSES.
- G7. ALL WORKS WITHIN THE PUBLIC HIGHWAY
SHALL BE CARRIED OUT AND COMPLY WITH
THE REQUIREMENTS OF THE DTP "TRAFFIC
SIGNS MANUAL, CHAPTER 8 – TRAFFIC SAFETY
MEASURES AND SIGNS FOR ROAD WORKS AND
TEMPORARY SITUATION"
- G8. ALL ROAD MARKINGS AND TRAFFIC SIGNS
SHALL COMPLY WITH "THE TRAFFIC SIGNS
REGULATIONS AND GENERAL DIRECTIONS 2016".
- G9. ALL EXISTING LEVELS TO BE CONFIRMED ON
SITE PRIOR TO COMMENCEMENT OF ANY
WORKS.
- G10. BEFORE ANY WORKS ARE COMMENCED THE
WEST SUSSEX COUNTY COUNCIL AREA HIGHWAY
MANAGER MUST BE CONTACTED.

PROFILE KEY:

B.C.S: PIPE BEDDING CLASS S

TENDER ISSUE

-	T04	VERTICAL PROFILE REVISED & PIPE BEDDING CLASS ADDED	FP	MSR	13.04.26
-	T02	VERTICAL PROFILE REVISED	CL	CL	13.03.26
-	T03	VERTICAL PROFILE REVISED	QJ	MSR	25.11.25
-	T01	VERTICAL PROFILE REVISED	FP	MSR	24.10.25
SO	P02	UPDATED TO SUIT LATEST PLANNING LAYOUT AND DRAWING TITLE REVISED	TV	LA	05.09.25
ST	Rev	Description	Drn	Chk	Date
REVISIONS					
Preliminary Issue			Submitted for S104		
Planning Issue			Issued for Tender		
Submitted for S38			Issued for Construction		
Submitted for S278			As Built		
DRAWING STATUS					



Vistry Group

JOB TITLE


FORD NORTH
RM1a

DRAWING TITLE

VERTICAL PROFILES
SHEET 8


DATE	DRAWN	CHECKED	SCALE	
JULY 2025	WM	CL	1:500	@A1
DRAWING No.			REV	STATUS
7303-SMA-XX-XX-DR-C-07-008			T04	SO

© This drawing is the copyright of Stuart Michael Associates Limited. It may not be reproduced or amended without the written approval of Stuart Michael Associates

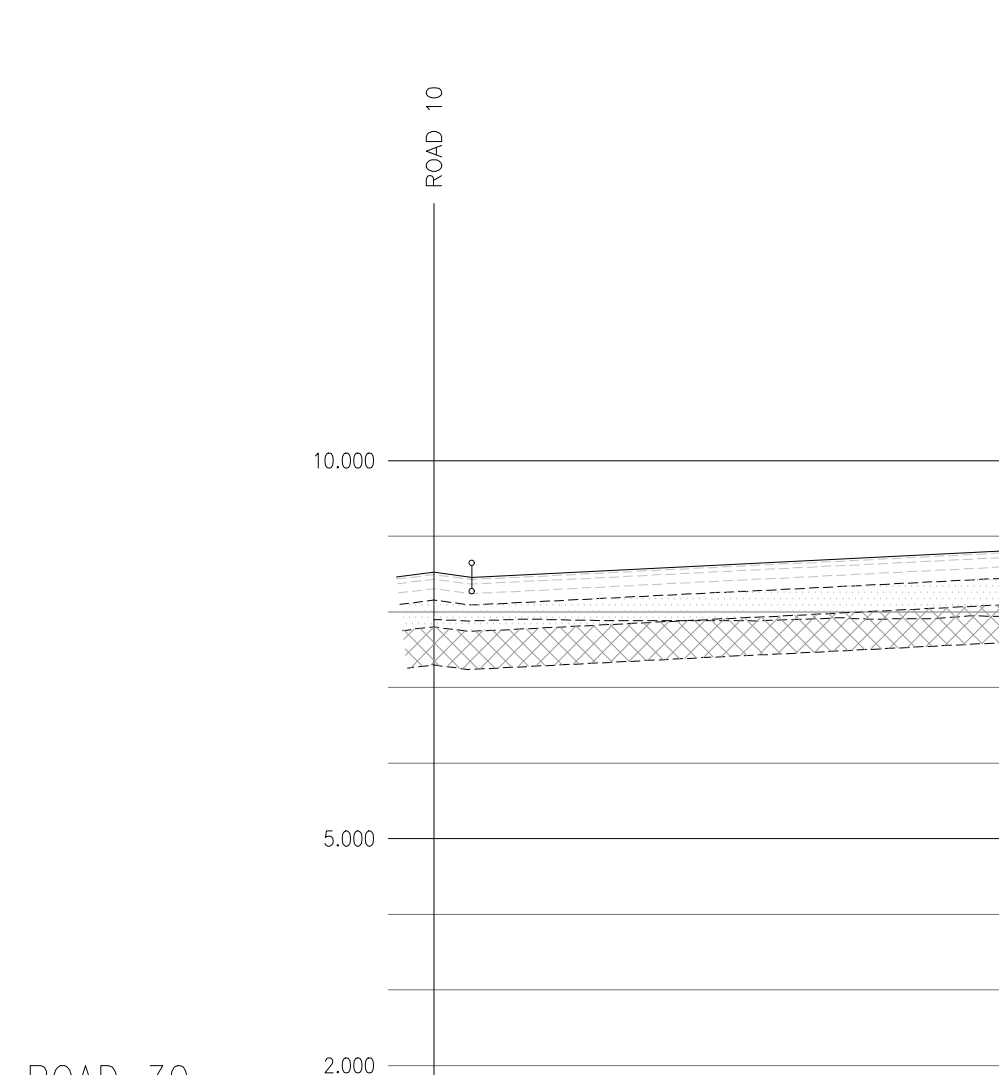


CHAINAGE	0.000	2.525	5.050	7.575	10.000	20.000	30.000	37.482
EXISTING GROUND LEVEL	7.898					8.631	7.905	7.941
ALIGNMENT LEVEL	8.457		8.531	7.898			8.731	8.806
VERTICAL ALIGNMENT		G= 1.000% 1: 100.0						
HORIZONTAL ALIGNMENT								
LEFT HAND CHANNEL		8.419	8.443	8.467	8.491	8.515	8.539	8.563
RIGHT HAND CHANNEL		8.551	8.575	8.599	8.623	8.647	8.671	8.695

VERTICAL PROFILE – RD30
SCALE HORIZ 1:500
SCALE VERT 1:100

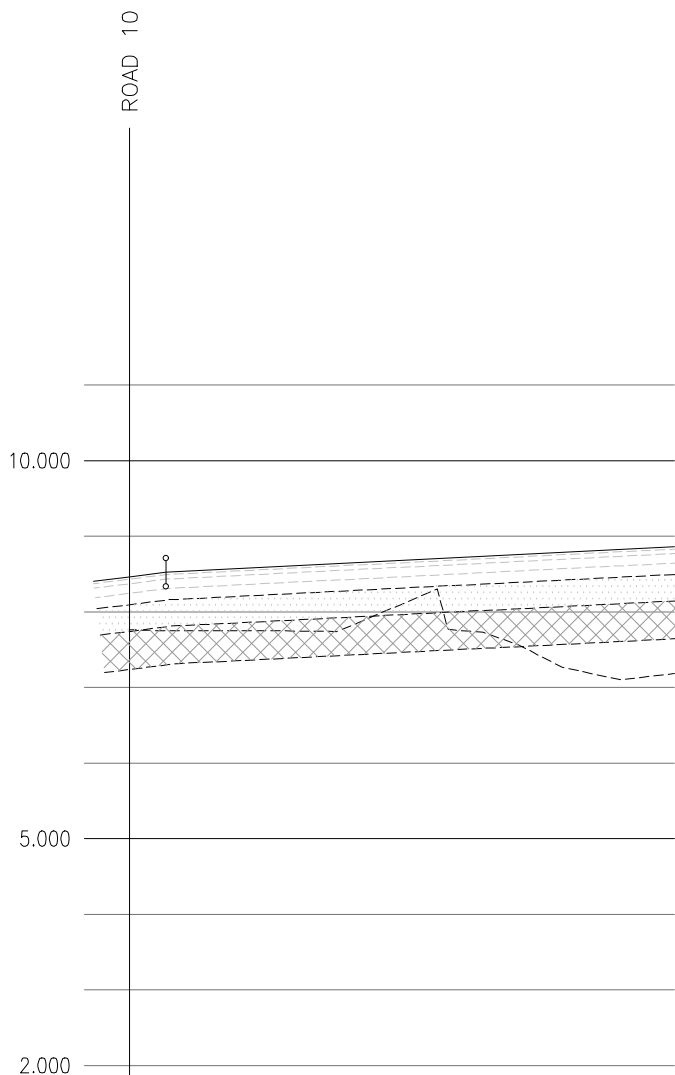

CHAINAGE	0.000	2.401	6.220	10.000	13.500	20.000	30.000	36.037
EXISTING GROUND LEVEL	7.763					8.699	8.271	7.183
ALIGNMENT LEVEL	8.523		8.599	7.747			8.799	8.859
VERTICAL ALIGNMENT		G= 1.000% 1: 100.0						
HORIZONTAL ALIGNMENT								
LEFT HAND CHANNEL		8.640	8.501	8.505	8.539	8.574	8.609	8.644
RIGHT HAND CHANNEL		8.674	8.709	8.744	8.779	8.814	8.849	8.884

VERTICAL PROFILE – RD31
SCALE HORIZ 1:500
SCALE VERT 1:100

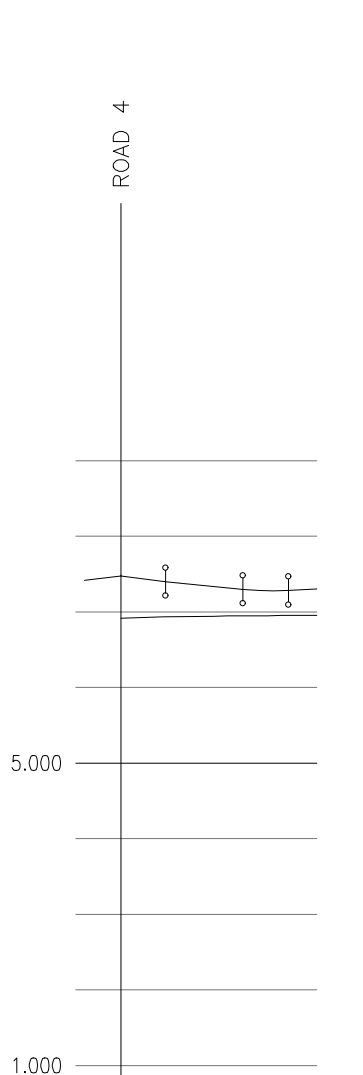

CHAINAGE	0.000	2.942	5.884	7.300
EXISTING GROUND LEVEL	6.913			
ALIGNMENT LEVEL		7.392	7.356	7.281
VERTICAL ALIGNMENT		G= 1.000% 1: 100.0		
HORIZONTAL ALIGNMENT		R=5.925		
LEFT HAND CHANNEL		7.324	7.289	7.254
RIGHT HAND CHANNEL		7.281	7.246	7.211

VERTICAL PROFILE – RD37
SCALE HORIZ 1:500
SCALE VERT 1:100

- NOTES: GENERAL
- DO NOT SCALE FROM THIS DRAWING
 - ALL DIMENSIONS SHOWN ARE IN METERS UNLESS STATED OTHERWISE.
 - THIS DRAWING IS BASED ON TOPOGRAPHICAL SURVEY COMPILED BY:
MKSURVEYS
HEAD OFFICE: MILTON KEYNES
NUMBER-32809 R1
DATE: AUGUST 2023
TEL: 01908 565561
EMAIL: MAIL@MKSURVEYS.CO.UK
 - GRID AND LEVELS BASED ON ORDNANCE DATUM, DERIVED FROM THE NATIONAL GNSS NETWORK. LOCAL SCALE FACTOR 0.99975 APPLIED.
 - THIS DRAWING SHALL BE READ IN CONJUNCTION WITH ALL RELEVANT SCHEME DRAWINGS AND SPECIFICATIONS.
 - ALL WORKS TO BE CARRIED OUT IN STRICT ACCORDANCE WITH "THE SPECIFICATION FOR HIGHWAY WORKS – MODIFIED AND EXTENDED", INCLUDING WEST SUSSEX COUNTY COUNCIL'S SUPPLEMENTARY CLAUSES.
 - ALL WORKS WITHIN THE PUBLIC HIGHWAY SHALL BE CARRIED OUT AND COMPLY WITH THE REQUIREMENTS OF THE DTP "TRAFFIC SIGNS MANUAL CHAPTER 8 – TRAFFIC SAFETY MEASURES AND SIGNS FOR ROAD WORKS AND TEMPORARY SITUATION".
 - ALL ROAD MARKINGS AND TRAFFIC SIGNS SHALL COMPLY WITH "THE TRAFFIC SIGNS REGULATIONS AND GENERAL DIRECTIONS 2016".
 - ALL EXISTING LEVELS TO BE CONFIRMED ON SITE PRIOR TO COMMENCEMENT OF ANY WORKS.
 - BEFORE ANY WORKS ARE COMMENCED THE WEST SUSSEX COUNTY COUNCIL AREA HIGHWAY MANAGER MUST BE CONTACTED.

TENDER ISSUE

~	T03	VERTICAL PROFILE REVISED	FP	CL	13.03.26
~	T02	VERTICAL PROFILE REVISED	OJ	MSR	25.11.25
~	T01	VERTICAL PROFILES REVISED	FP	MSR	24.10.25
SO	P02	UPDATED TO SUIT LATEST PLANNING LAYOUT AND DRAWING TITLE REVISED	TV	LA	05.09.25
ST	Rev	Description	Drm	Chk	Date
REVISIONS					
Preliminary Issue					
Planning Issue					
Submitted for S38					
Submitted for S278					
DRAWING STATUS					

STUART MICHAEL ASSOCIATES
CONSULTING ENGINEERS

Stuart Michael Associates Ltd
Coombe House, Coombe Square, Thatcham, Berkshire RG19 4JF

T: 01635 867 711 E: mail@stuartmichael.co.uk
F: 01635 861 715 W: www.stuartmichael.co.uk

Vistry Group

JOB TITLE					
FORD NORTH RM1a					
DRAWING TITLE					
VERTICAL PROFILES SHEET 9					
DATE	DRAWN	CHECKED	SCALE	REV	BY
JULY 2025	WM	CL	1:500		@A1
DRAWING NO. 7303-SMA-XX-XX-DR-C-07-009 T03 SO					
This drawing is the copyright of Stuart Michael Associates Limited. It may not be reproduced or amended without the written approval of Stuart Michael Associates					

