


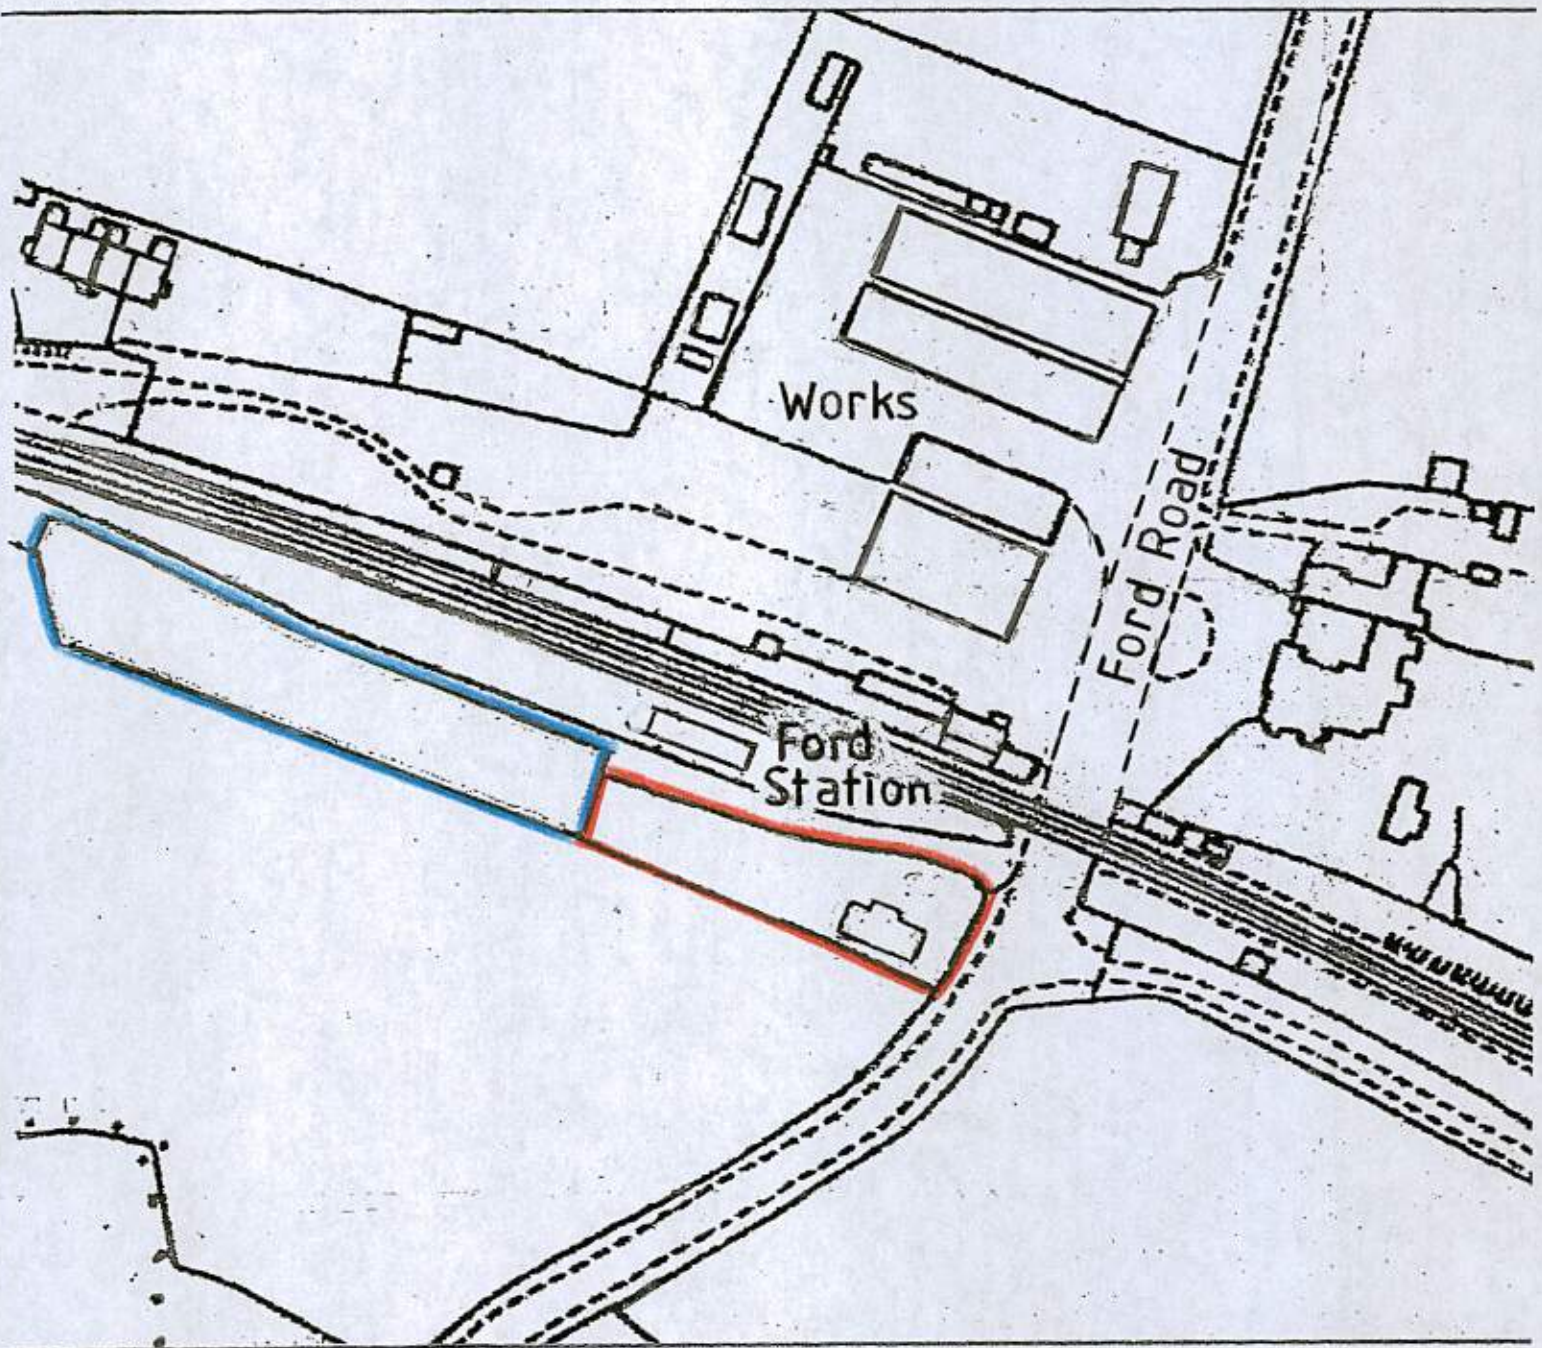

LOCATION PLAN -- Scale 1:1250