


Location Plan

Site Address: Adur Ventilation, Unit C6, Ford Airfield Industrial Estate, Rollaston Park, Ford, BN18 0HY

Date Produced: 01-Oct-2026

Scale: 1:1250 @A3

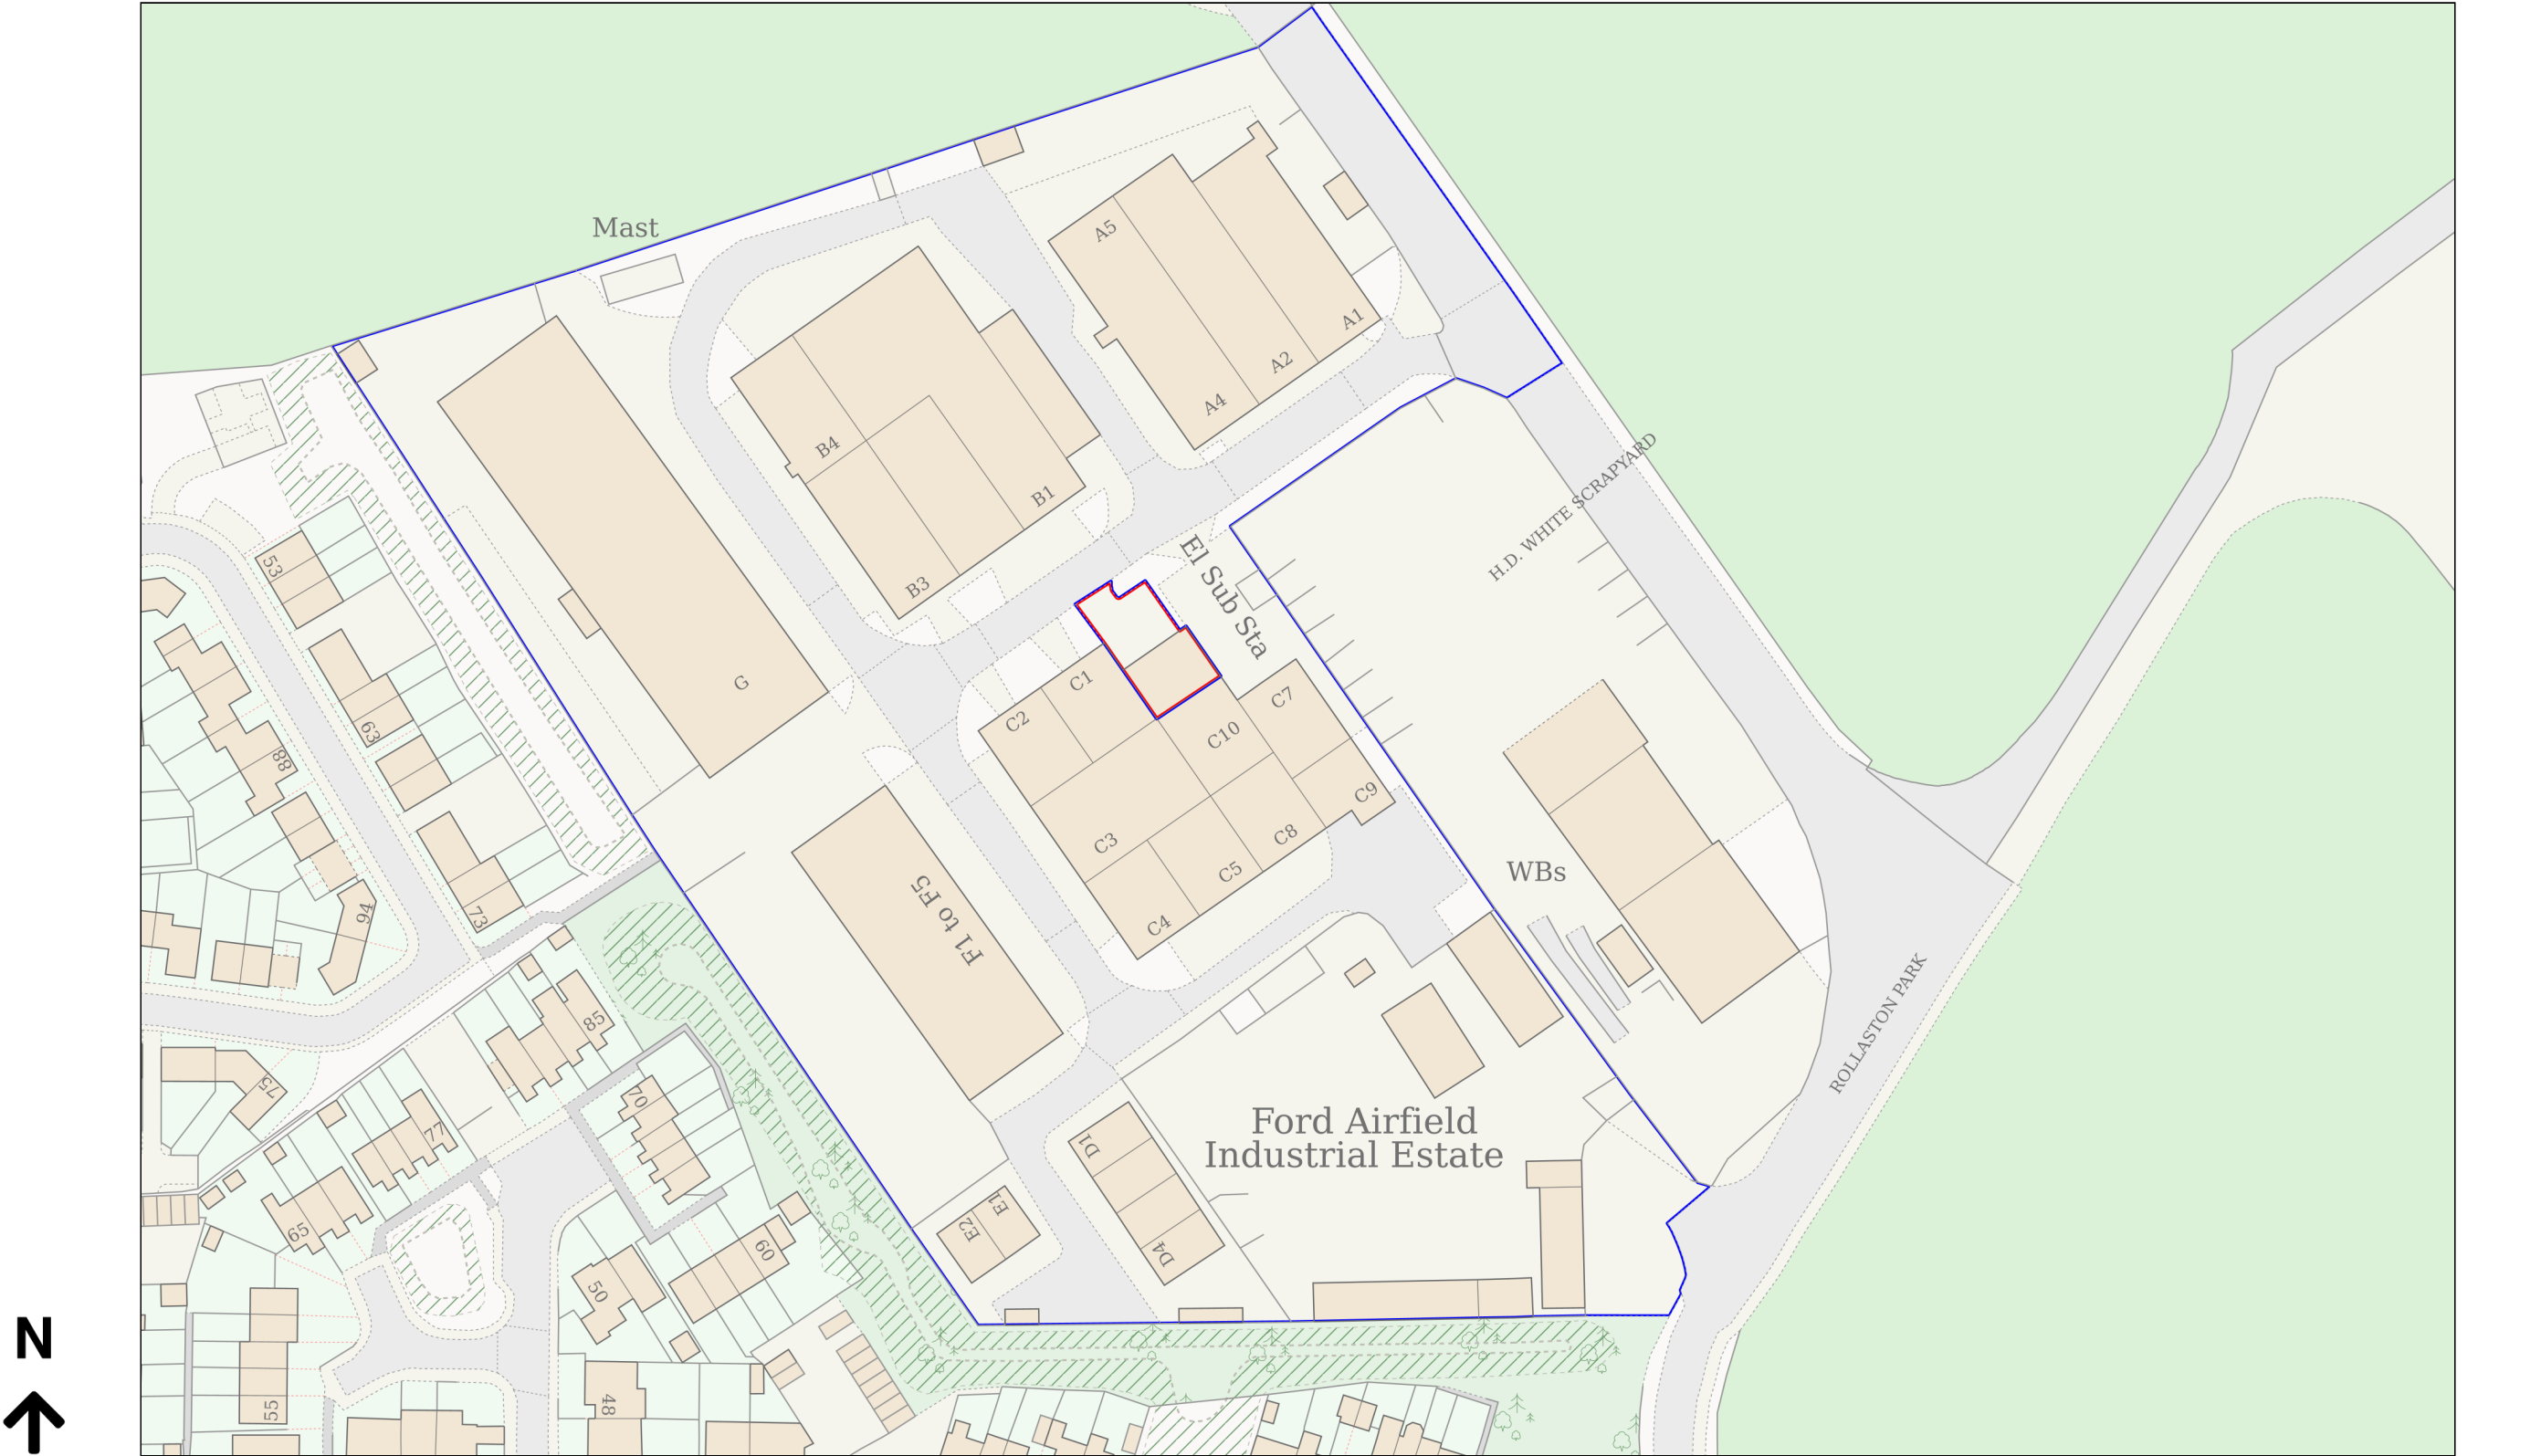

Planning Portal Reference: PP-15250658v1