

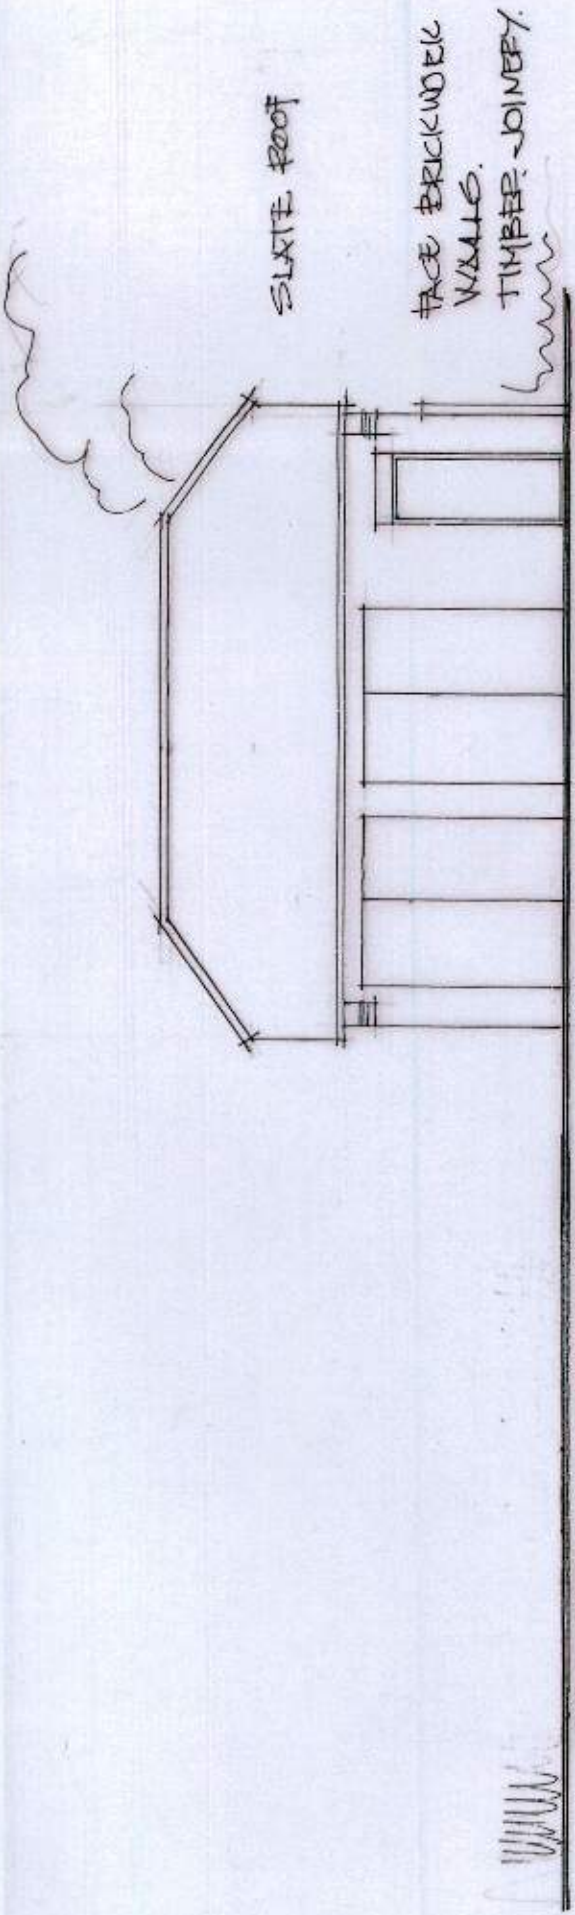



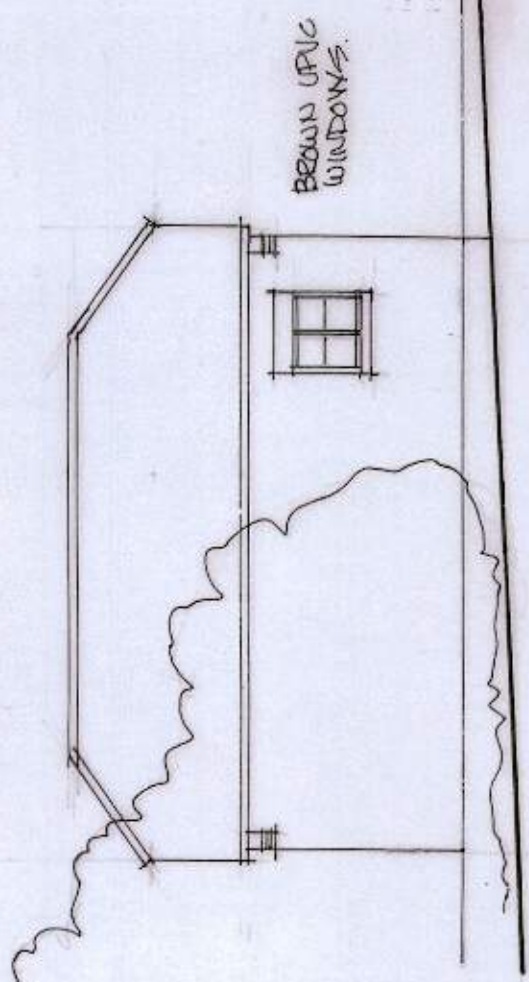


SOUTH ELEVATION. 1-100


STORAGE AREA.

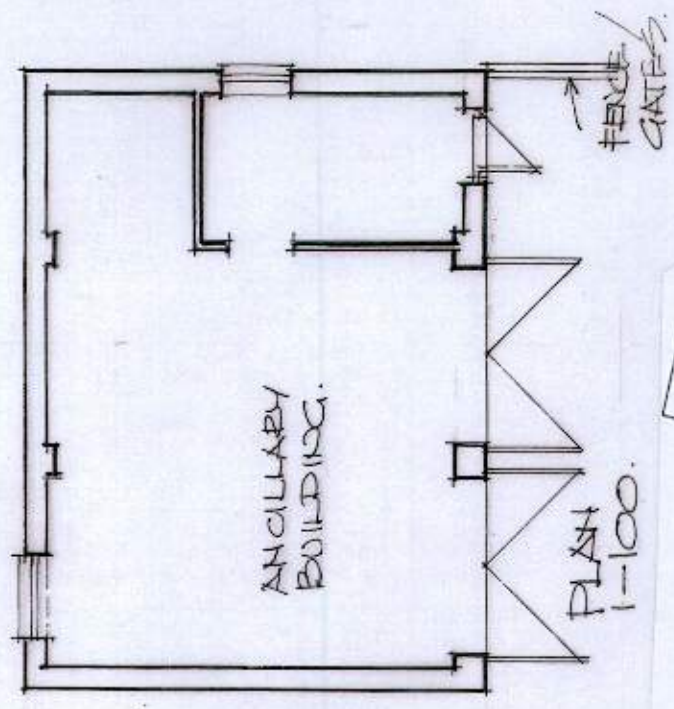

NORTH ELEVATION. 1-100

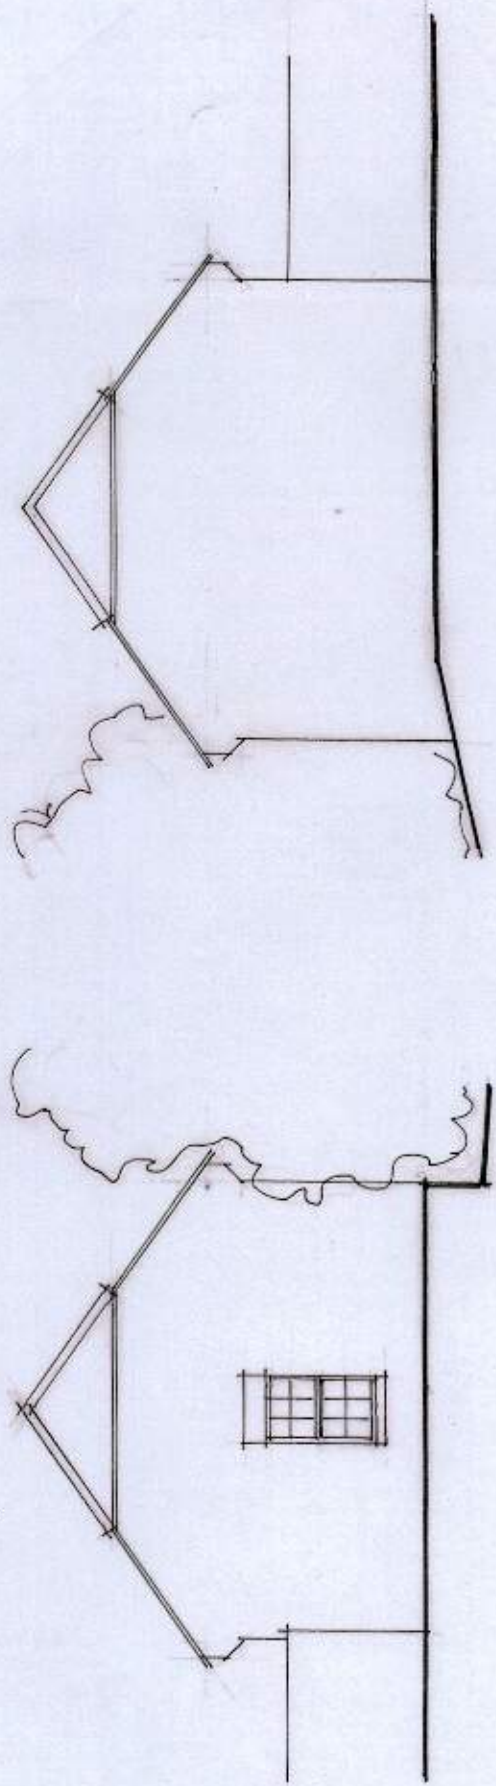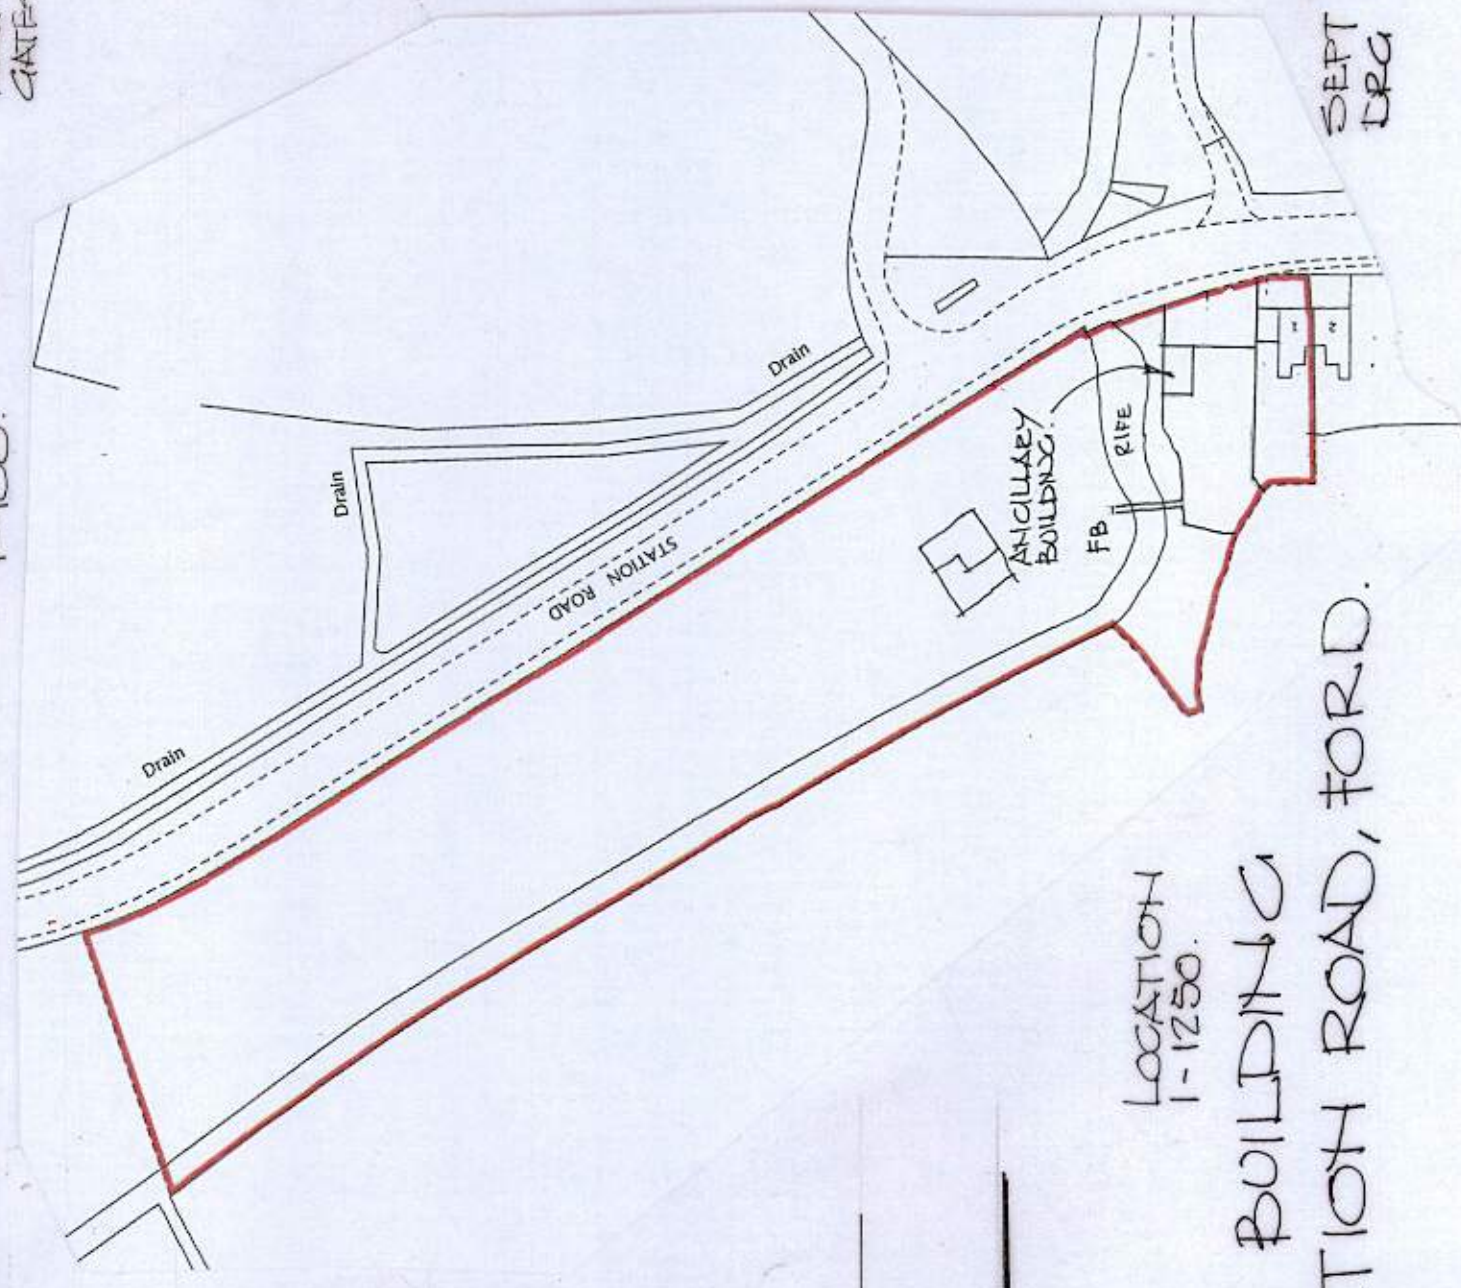

EAST ELEVATION. 1-100

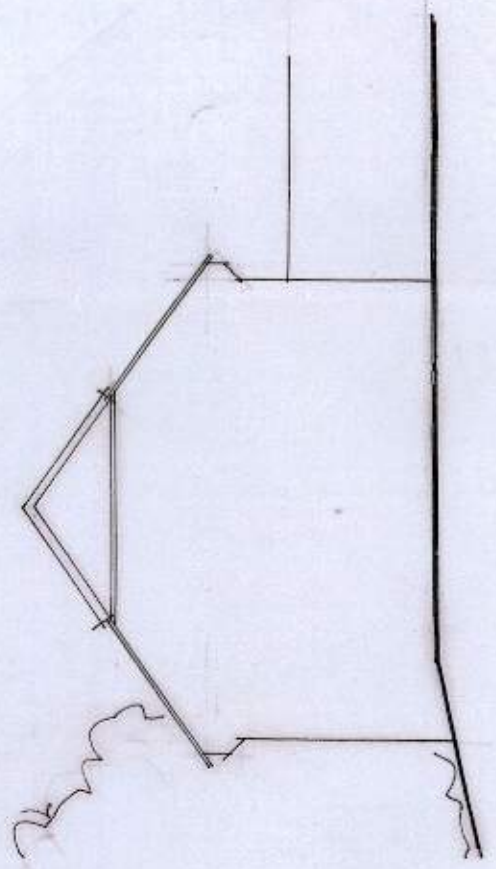

WEST ELEVATION. 1-100

LOCATION 1-1250.

SURVEY OF ANCILLARY BUILDING
RIFE COTTAGE, 1 STATION ROAD, FORD.

SEPT '16
DEC 1.A.