
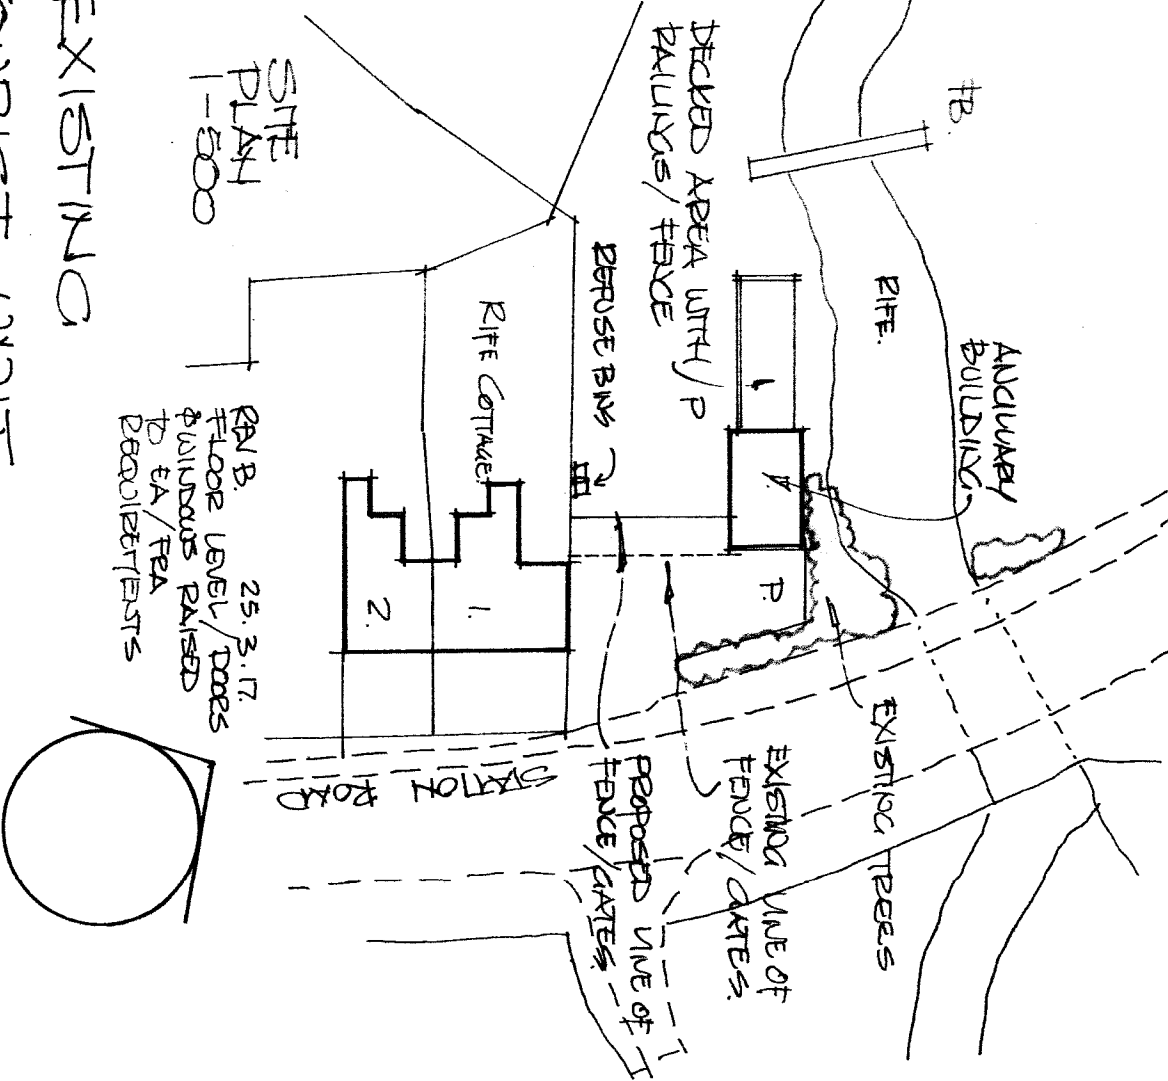
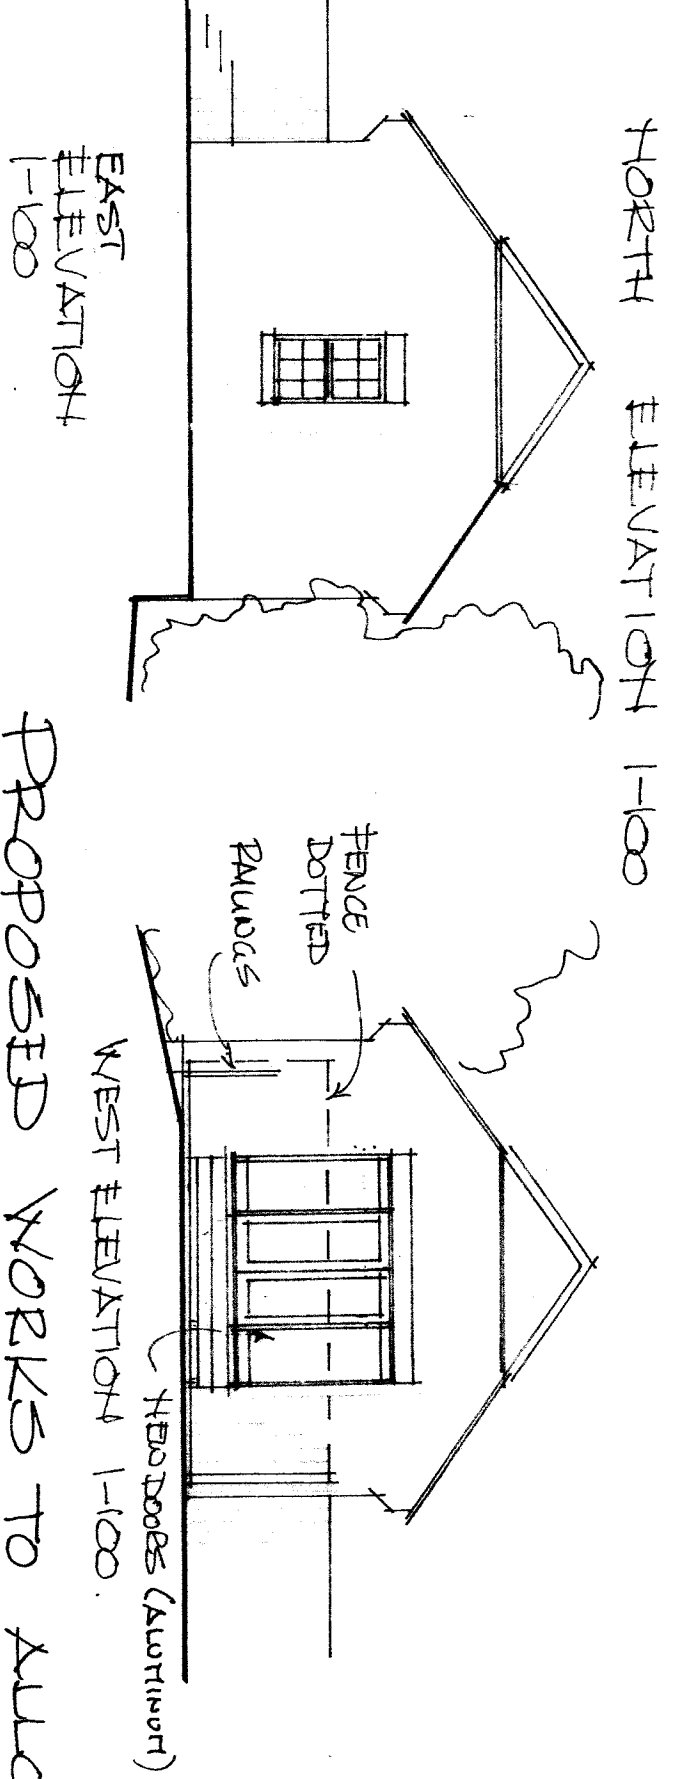
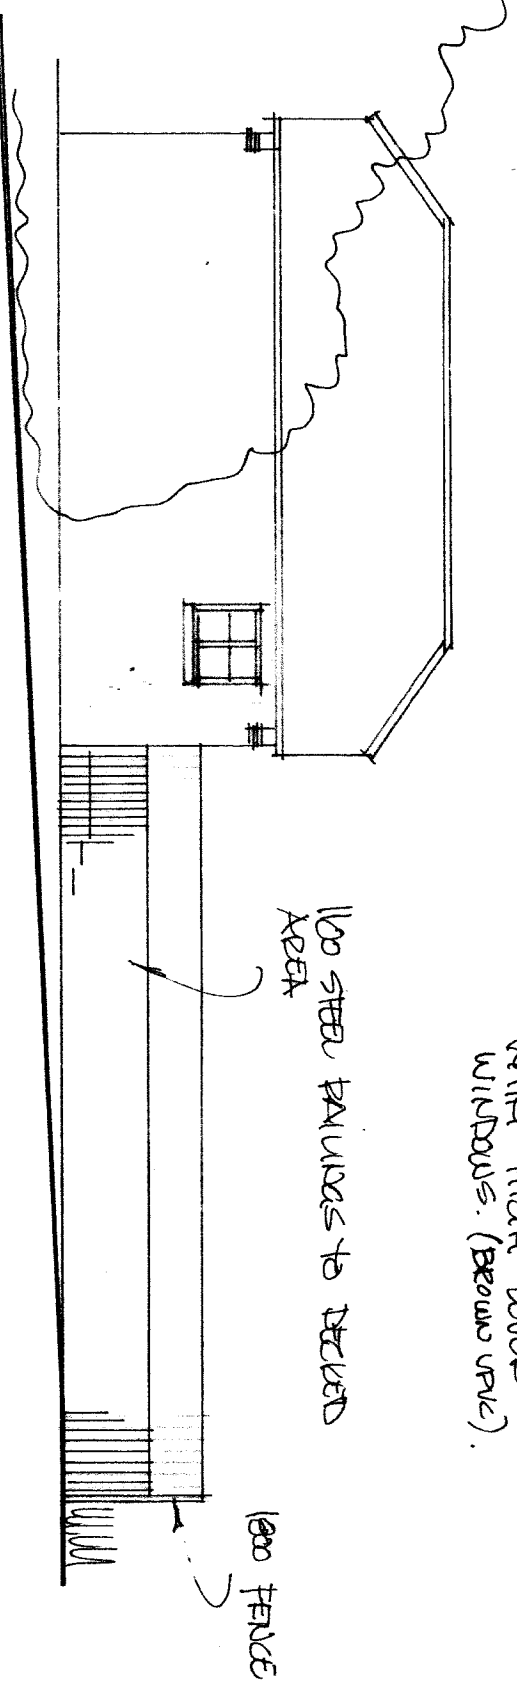
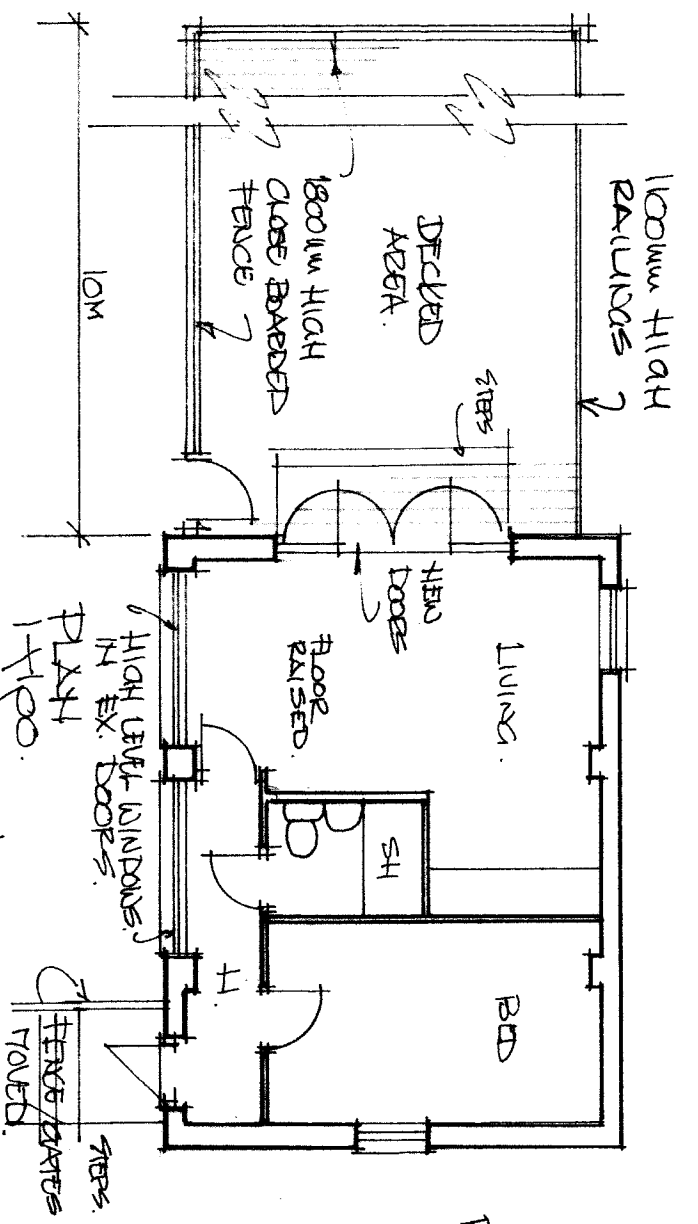


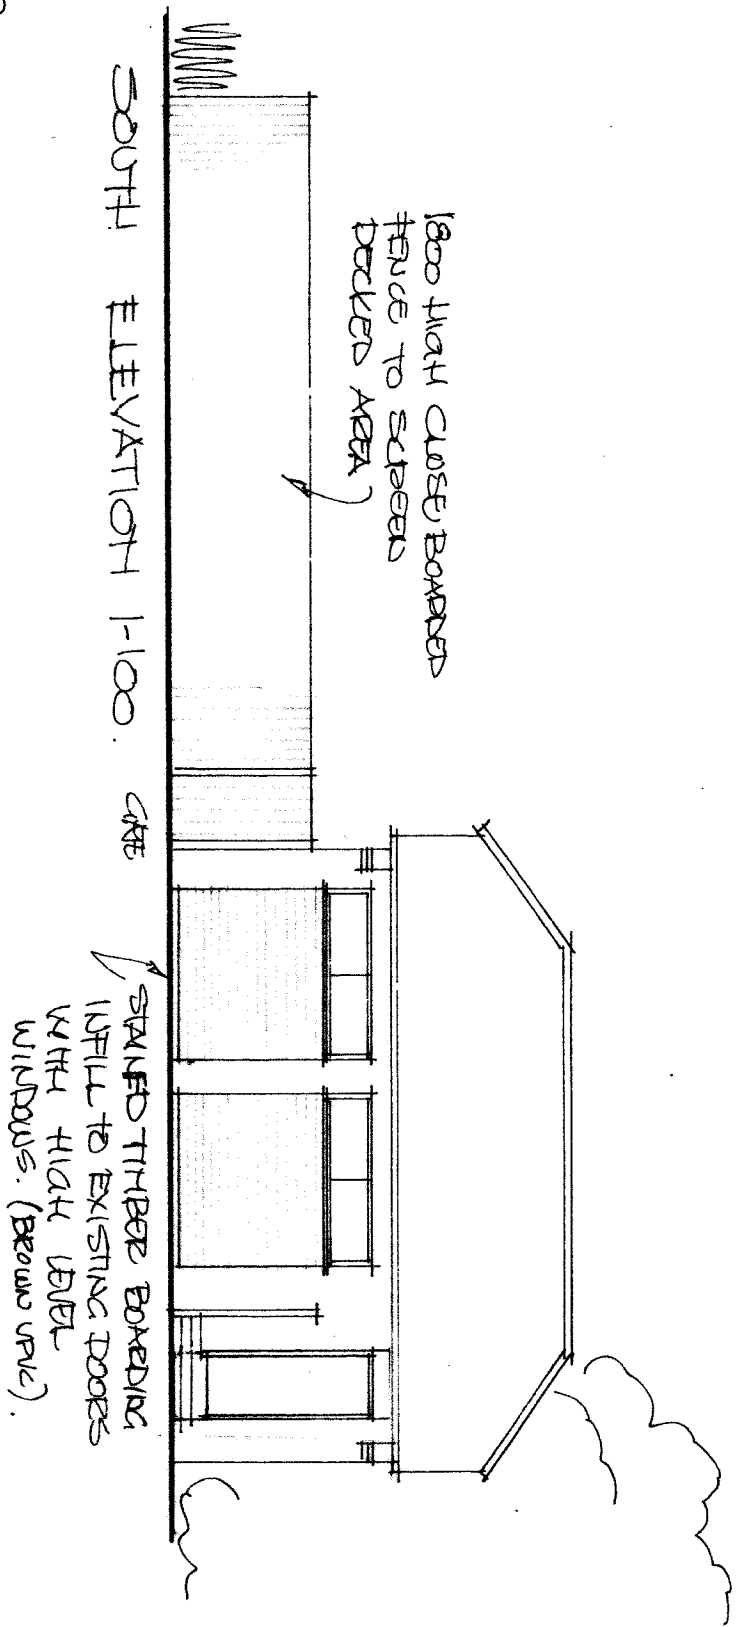

PROPOSED WORKS TO ALLOW EXISTING
 ANCILLARY BUILDING TO BE USED AS A TOURIST UNIT
 RIFLE COTTAGE, 1 STATION ROAD, FORD.

SEP 16
 DEC 2016