



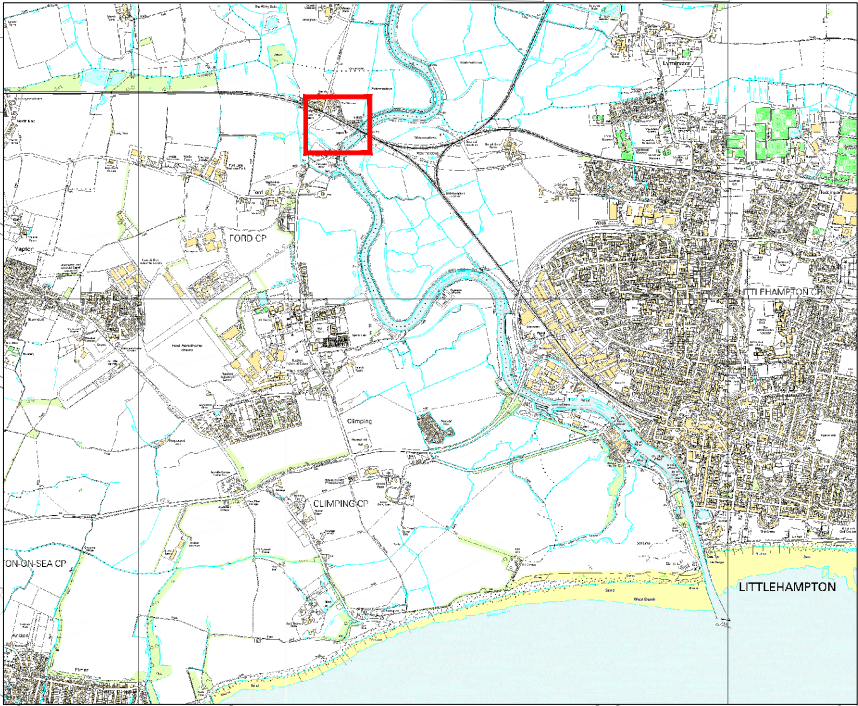

Notes:

1. ALL DIMENSIONS IN MILLIMETRES UNLESS STATED OTHERWISE.
2. ALL LEVELS IN METRES RELATIVE TO ORDNANCE DATUM NEWLYN.
3. DO NOT SCALE FROM THIS DRAWING.
4. LOCATION OF CONSTRUCTION JOINTS WILL BE TO SUIT CONTRACTORS WORKING METHODS.
5. LONGITUDINAL JOINTS TO BE LOCATED WHERE SHOWN.
6. SOFT POCKETS TO BE EXCAVATED AND FILLED WITH GRANULAR MATERIAL.
7. MESH REINFORCEMENT TO COMPRISE A193 AT 50MM COVER TOP.
8. CONCRETE GRADE C35 WITH MINIMUM 300kg/m³ CONCRETE AND MAXIMUM W/C RATIO OF 0.6.

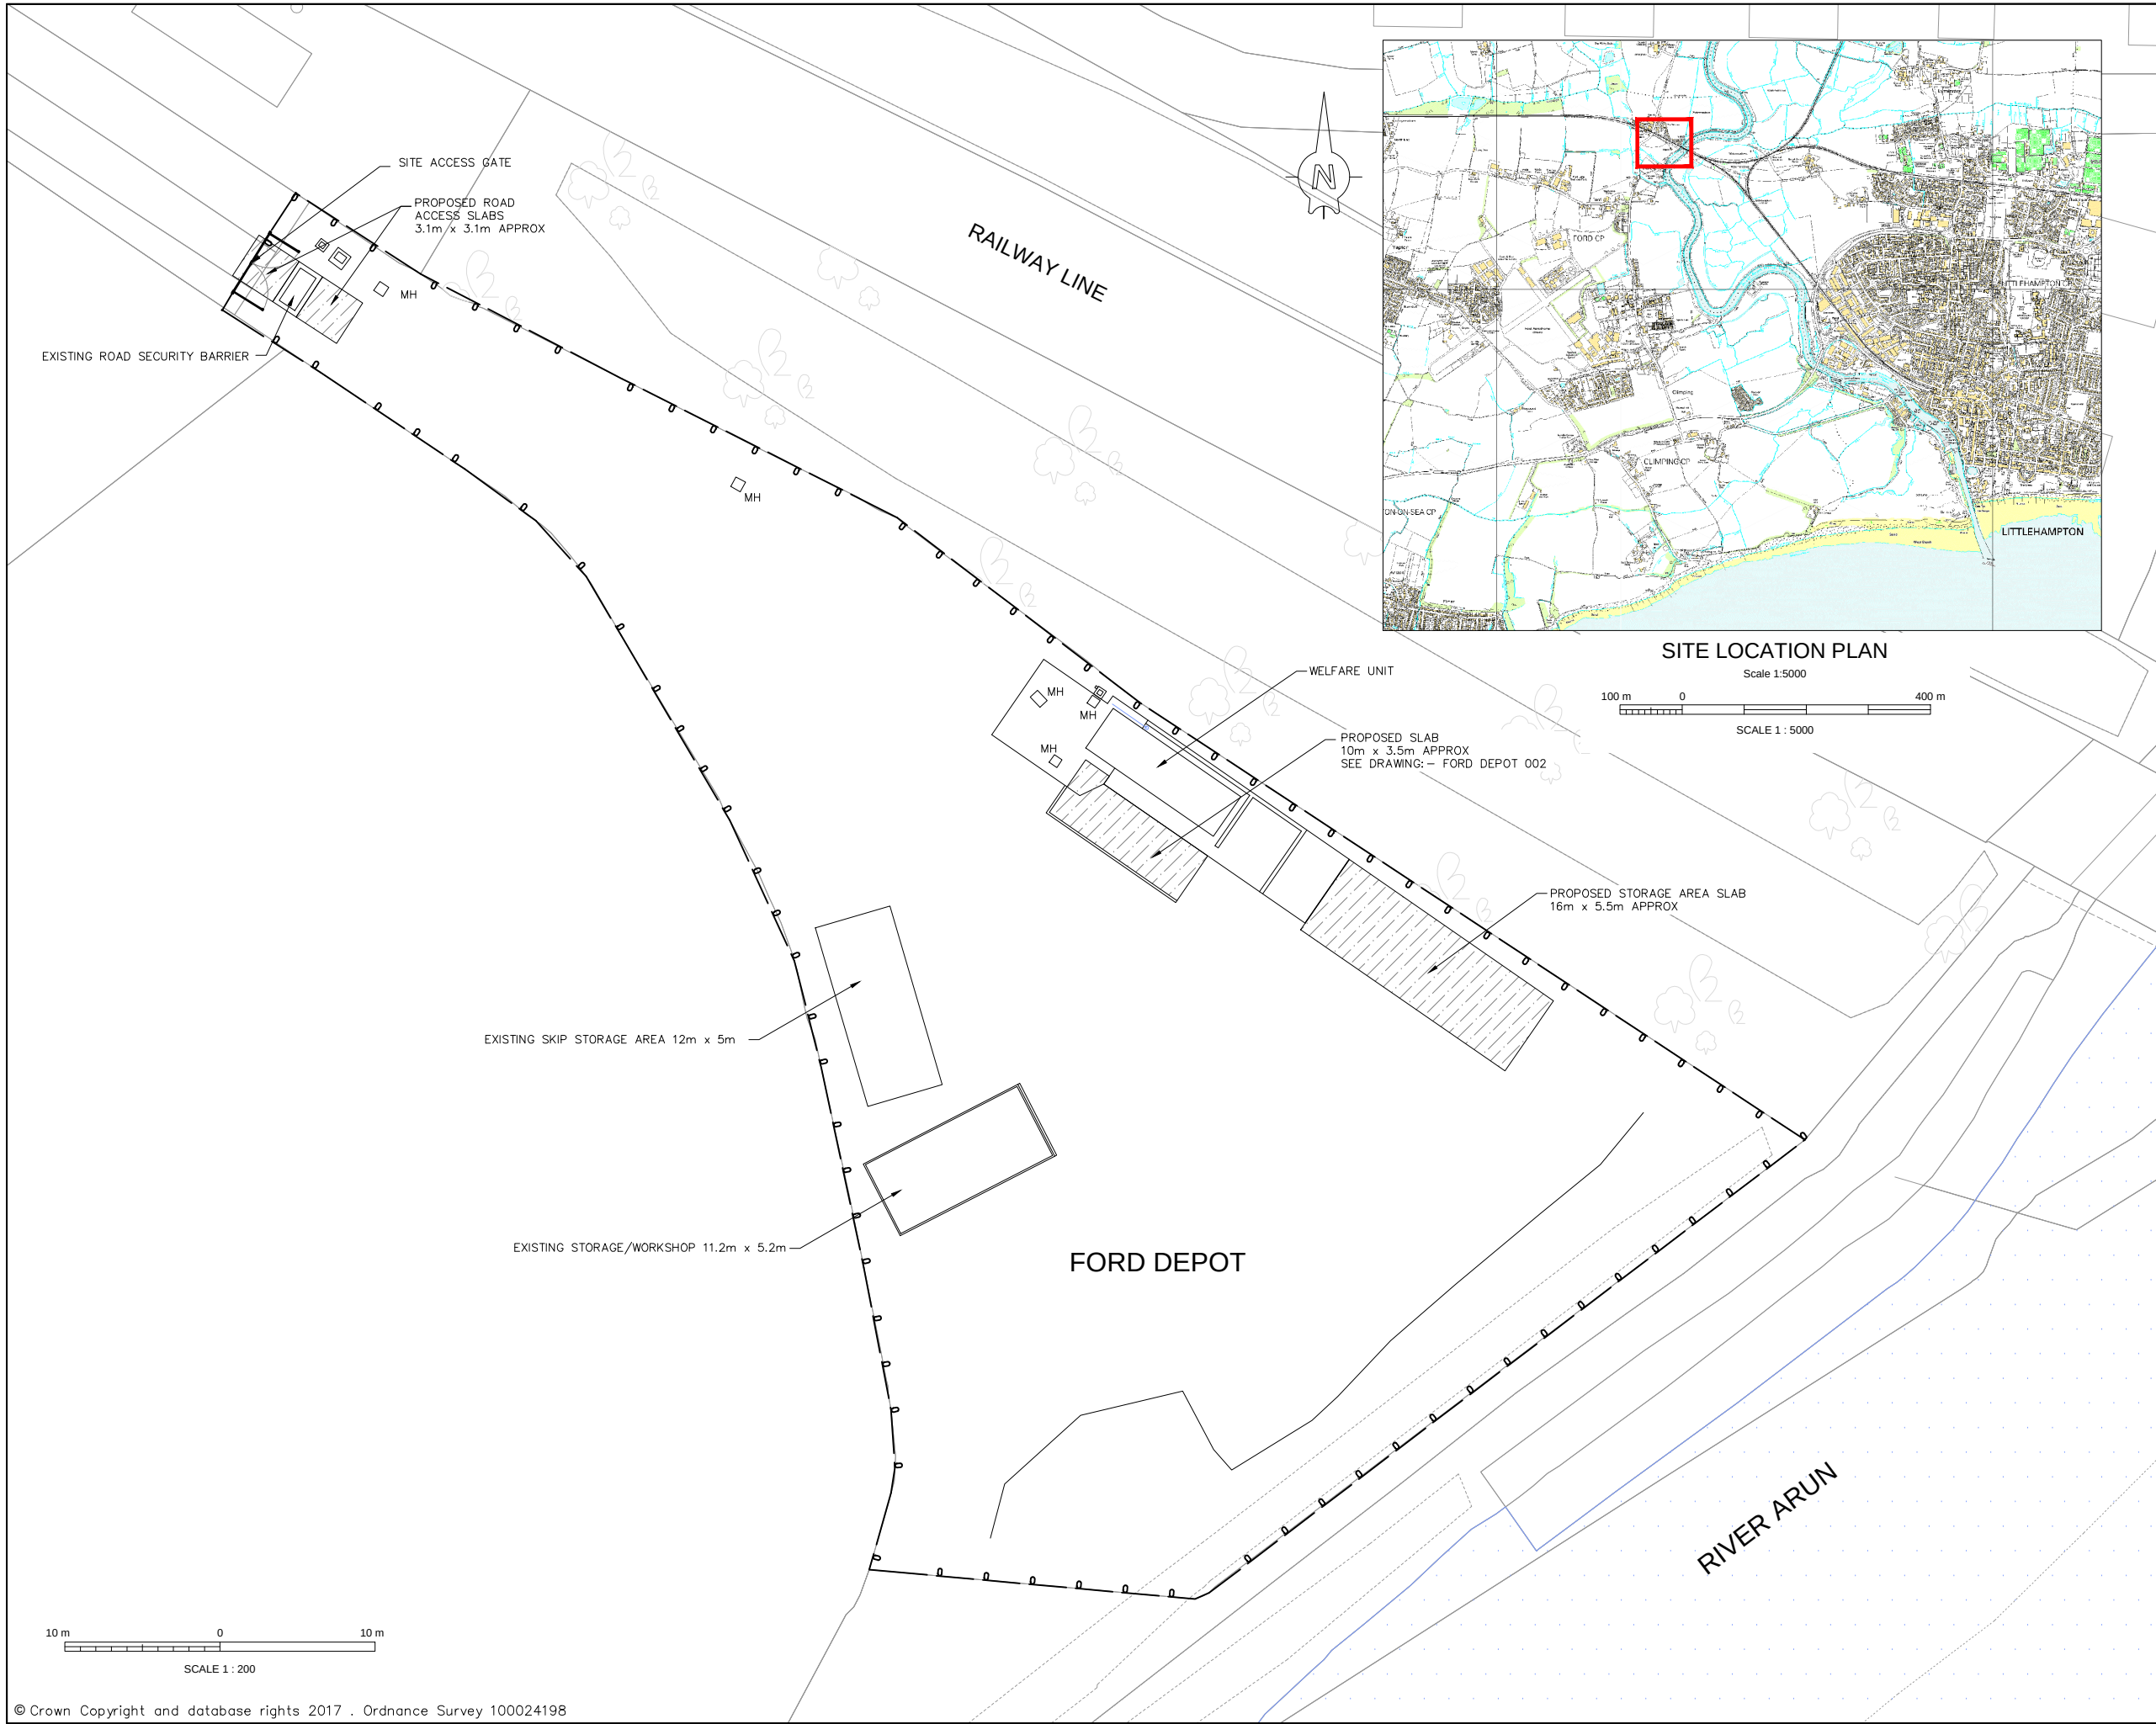

PROPOSED CONCRETE WORK

Rev	By	Checked	Approved	Date	Description

Client



ENVIRONMENT
AGENCY

Project

FORD DEPOT
UPGRADE

Drawing

FORD DEPOT
SITE LOCATION &
GENERAL LAYOUT

Drawn by	W. Crawley	Date:	22.03.2017
Checked by	C. Rowsell	Date:	22.03.2017
Authorised by		Date:	

Drawing No.	FORD DEPOT 001	Revision	A
-------------	----------------	----------	---

Drawing Scale:	As Noted		
CAD Filename:	Ford Depot - 001	Plot Scale:	