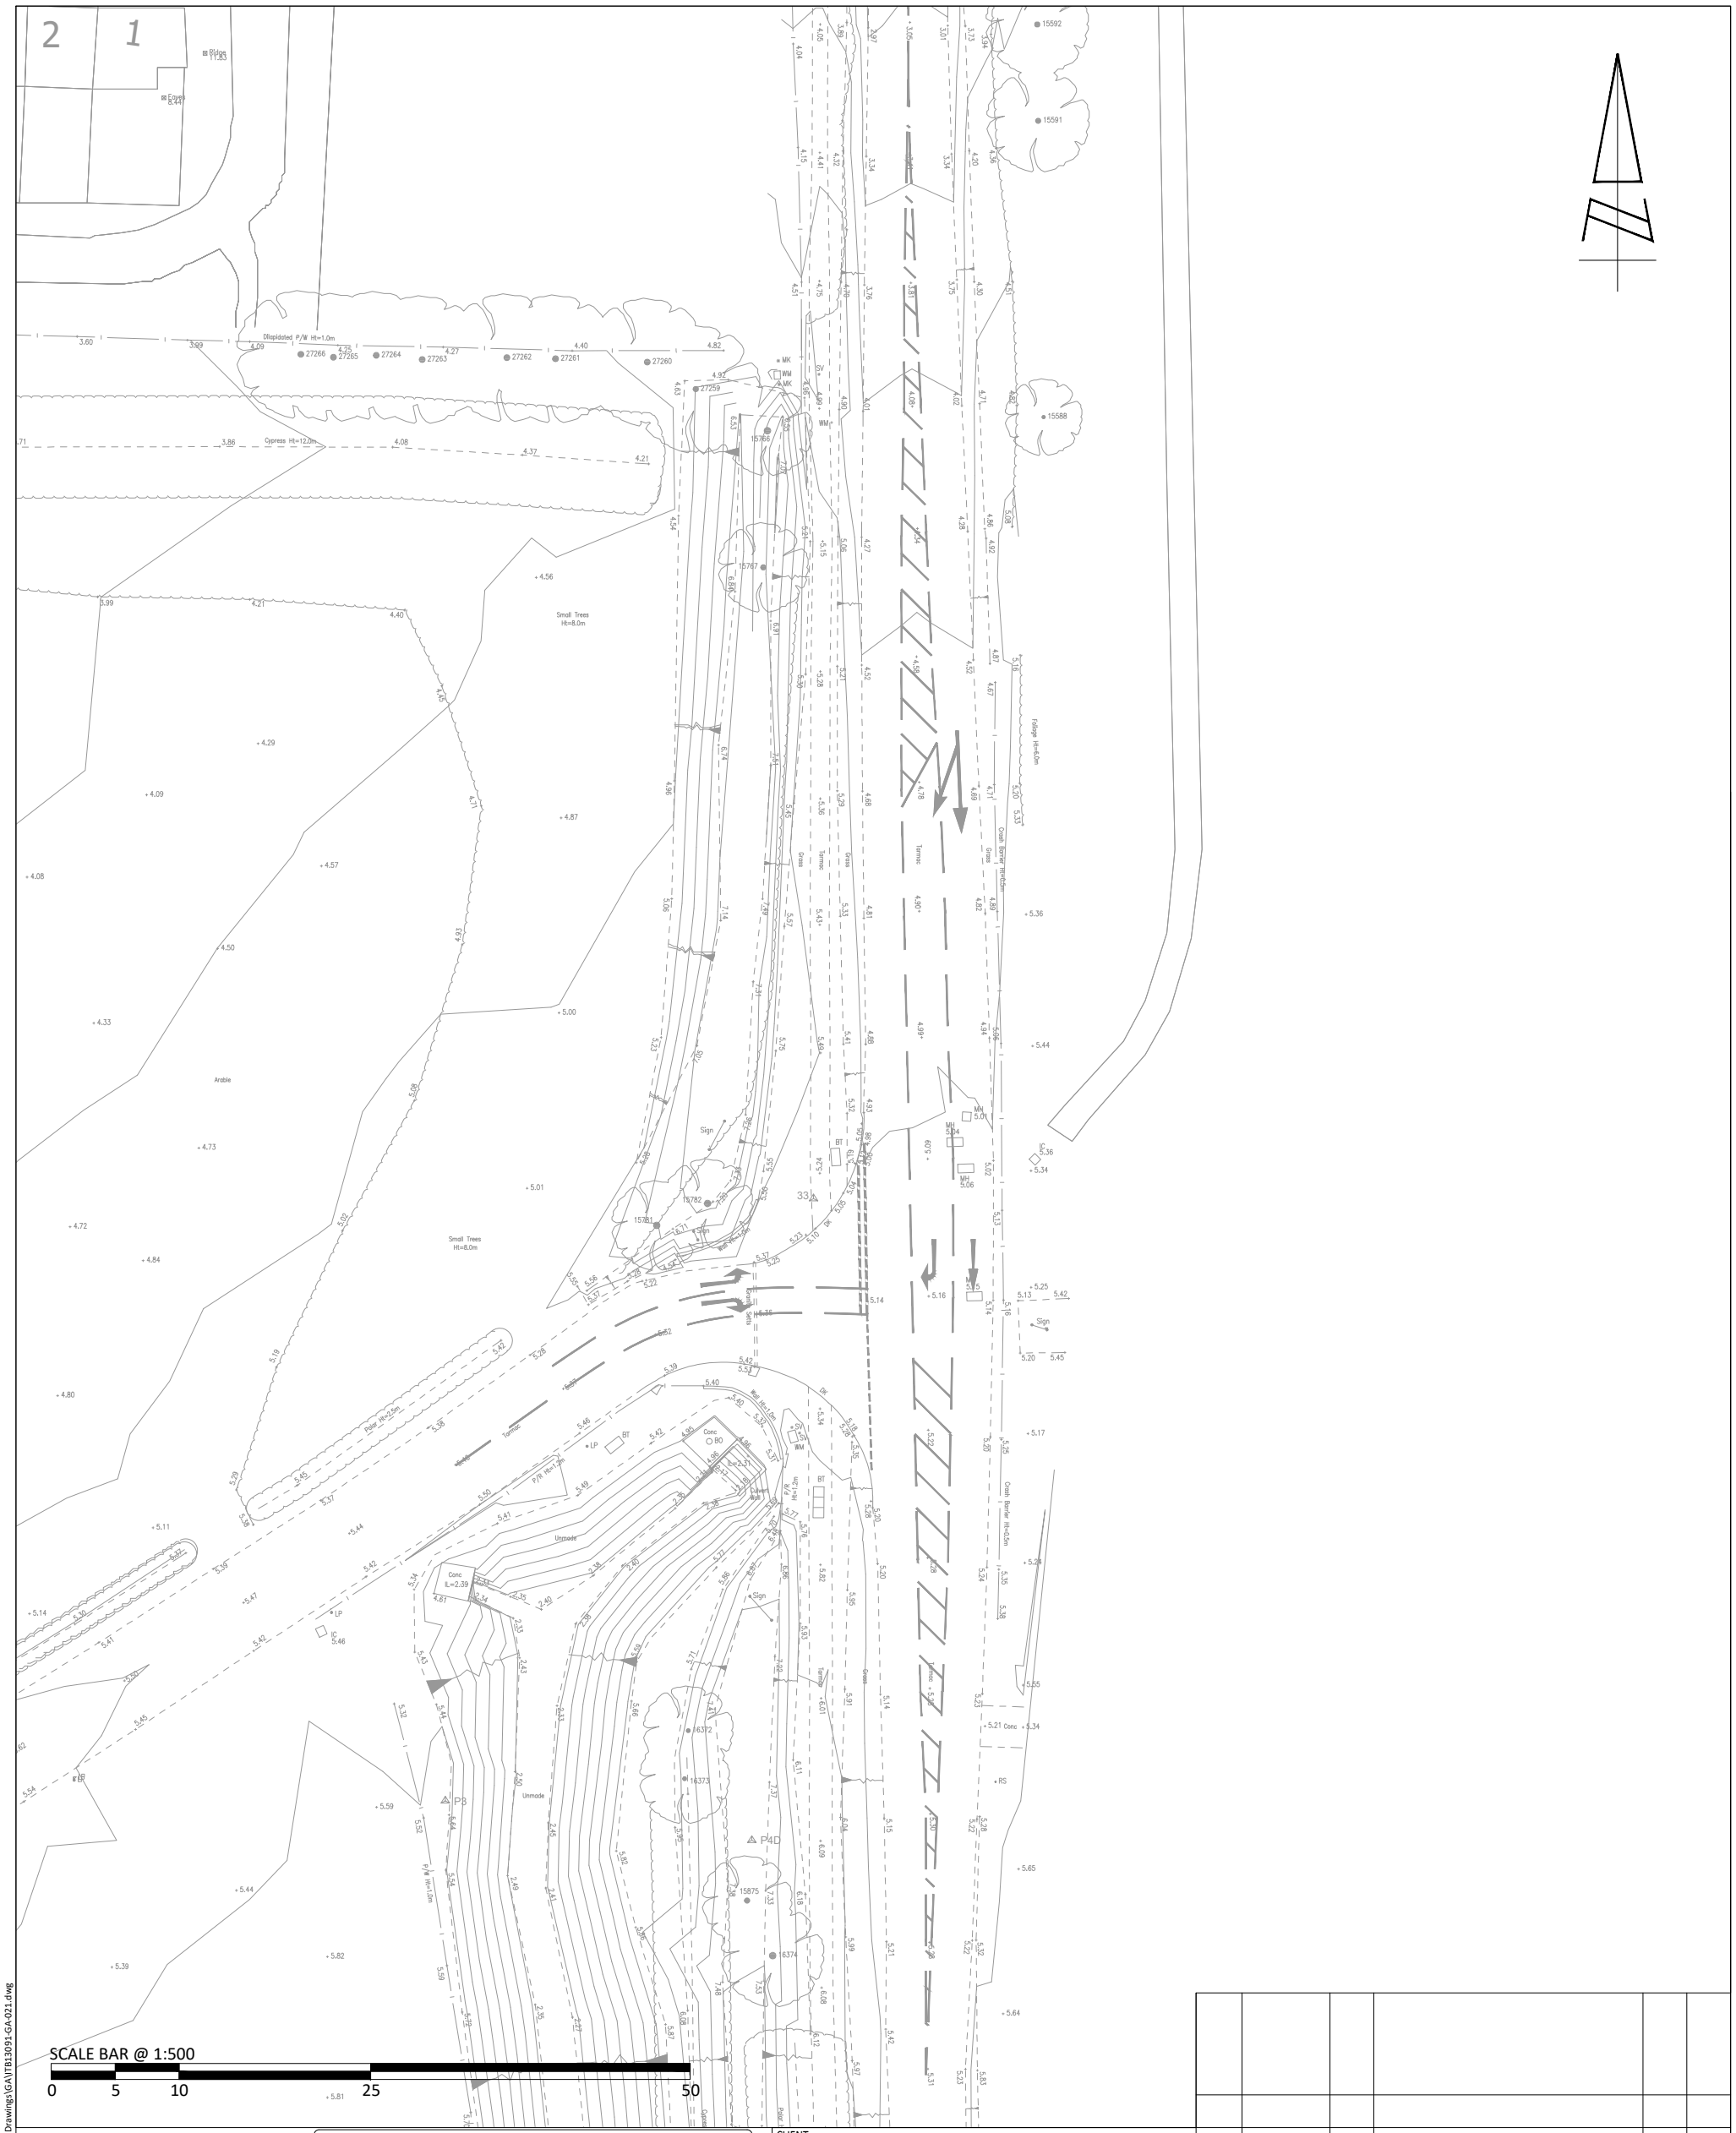

REPRODUCED FROM THE ORDNANCE SURVEY MAP WITH THE PERMISSION OF THE CONTROLLER OF HER MAJESTY'S STATIONERY OFFICE. LICENCE No. 100044286.
© CROWN COPYRIGHT RESERVED.

DRAWING ISSUED FOR FEASIBILITY CONSIDERATION AND PLANNING PURPOSES ONLY. DRAWING NOT TO BE USED FOR CONSTRUCTION. I-TRANSPORT LLP ACCEPT NO RESPONSIBILITY FOR ERRORS MADE BY OTHERS IN SCALING FROM THIS DRAWING. MEASUREMENTS SHOULD BE TAKEN FROM FIGURED DIMENSIONS ONLY. CDM REQUIREMENTS CONSIDERED AT FEASIBILITY STAGE ONLY. FURTHER CONSIDERATION REQUIRED BY DETAILED DESIGN TEAM.

CLIENT:
REDROW HOMES LIMITED

REV	DATE	BY	DESCRIPTION	CHK	APD

STATUS: FOR INFORMATION

i-Transport
Grove House, Lutyens Close, Chineham
Basingstoke, Hampshire, RG24 8AG
Tel: 01256 338640
Fax: 01256 338644
www.i-transport.co.uk

TITLE:
FORD AIRFIELD GEOMETRY
EASTERN ACCESS ONTO FORD ROAD

PROJECT:
FORD AIRFIELD

SCALE @ A3:	CHECKED:	APPROVED:
1:500	DS	DS
FILE REF:	DRAWN:	DATE:
ITB13091	JD	26.11.18

DRAWING No: ITB13091-GA-021

PROJECT No:	REV:
ITB13091	-

T:\Projects\13000 Series\13091ITB Ford Airfield\Tech\Acad\i-Transport Drawings\Working Drawings\GA\ITB13091-GA-021.dwg

ARUN DISTRICT COUNCIL F/4/20/OUT