



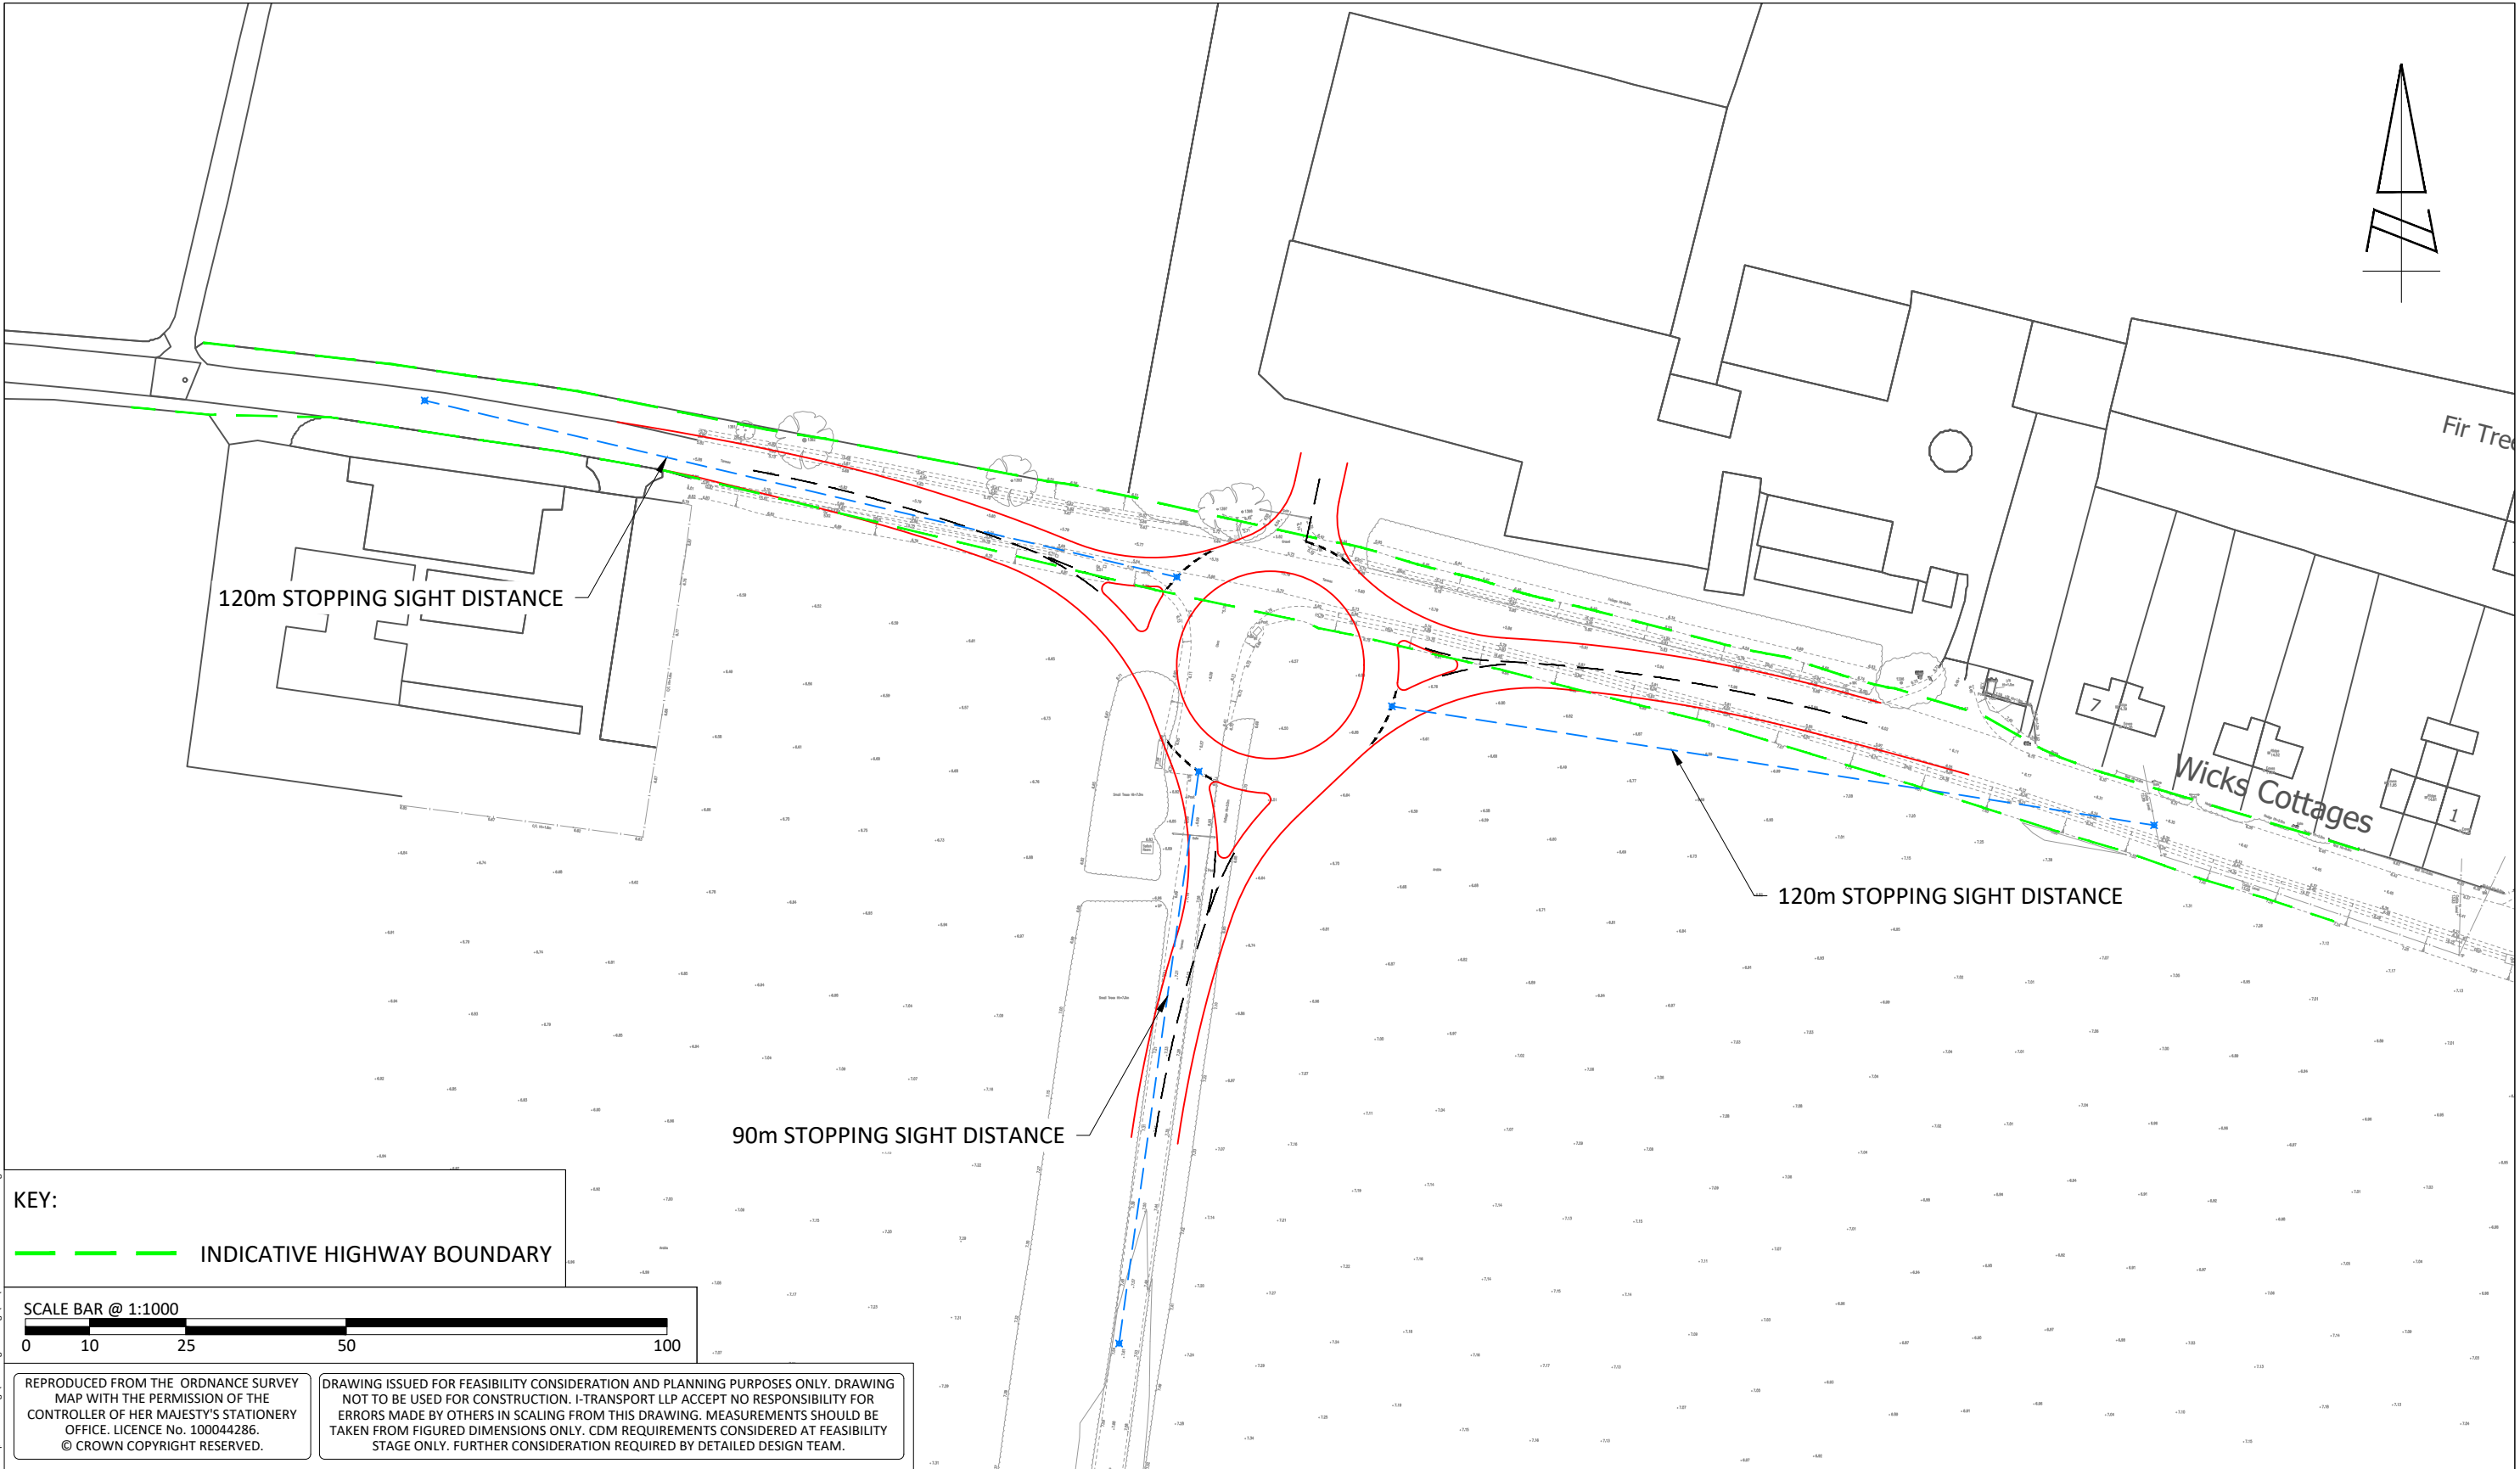

KEY:
INDICATIVE HIGHWAY BOUNDARY

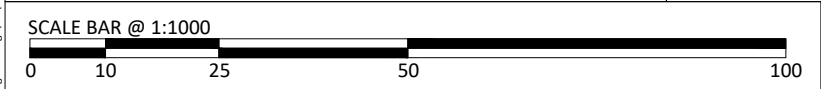

REPRODUCED FROM THE ORDNANCE SURVEY MAP WITH THE PERMISSION OF THE CONTROLLER OF HER MAJESTY'S STATIONERY OFFICE. LICENCE No. 100044286. © CROWN COPYRIGHT RESERVED.

DRAWING ISSUED FOR FEASIBILITY CONSIDERATION AND PLANNING PURPOSES ONLY. DRAWING NOT TO BE USED FOR CONSTRUCTION. I-TRANSPORT LLP ACCEPT NO RESPONSIBILITY FOR ERRORS MADE BY OTHERS IN SCALING FROM THIS DRAWING. MEASUREMENTS SHOULD BE TAKEN FROM FIGURED DIMENSIONS ONLY. CDM REQUIREMENTS CONSIDERED AT FEASIBILITY STAGE ONLY. FURTHER CONSIDERATION REQUIRED BY DETAILED DESIGN TEAM.

 Grove House, Lutyens Close, Chineham Basingstoke, Hampshire, RG24 8AG Tel: 01256 338640 Fax: 01256 338644 www.i-transport.co.uk						TITLE: POTENTIAL SITE ACCESS ARRANGEMENT - 3 ARM 40m ICD ROUNDABOUT			SCALE @ A3: 1:1000	CHECKED: DS	APPROVED: DS
						PROJECT: FORD AIRFIELD			FILE REF: ITB13091	DRAWN: SH	DATE: 15.06.18
						CLIENT: REDROW HOMES LIMITED & WATES DEVELOPMENT LIMITED			DRAWING No: ITB13091-GA-004		
									PROJECT No: ITB13091	REV: A	
A 08.11.18 SH MINOR AMENDMENTS DS DS											
REV DATE BY DESCRIPTION CHK APD											
STATUS: DRAFT											