


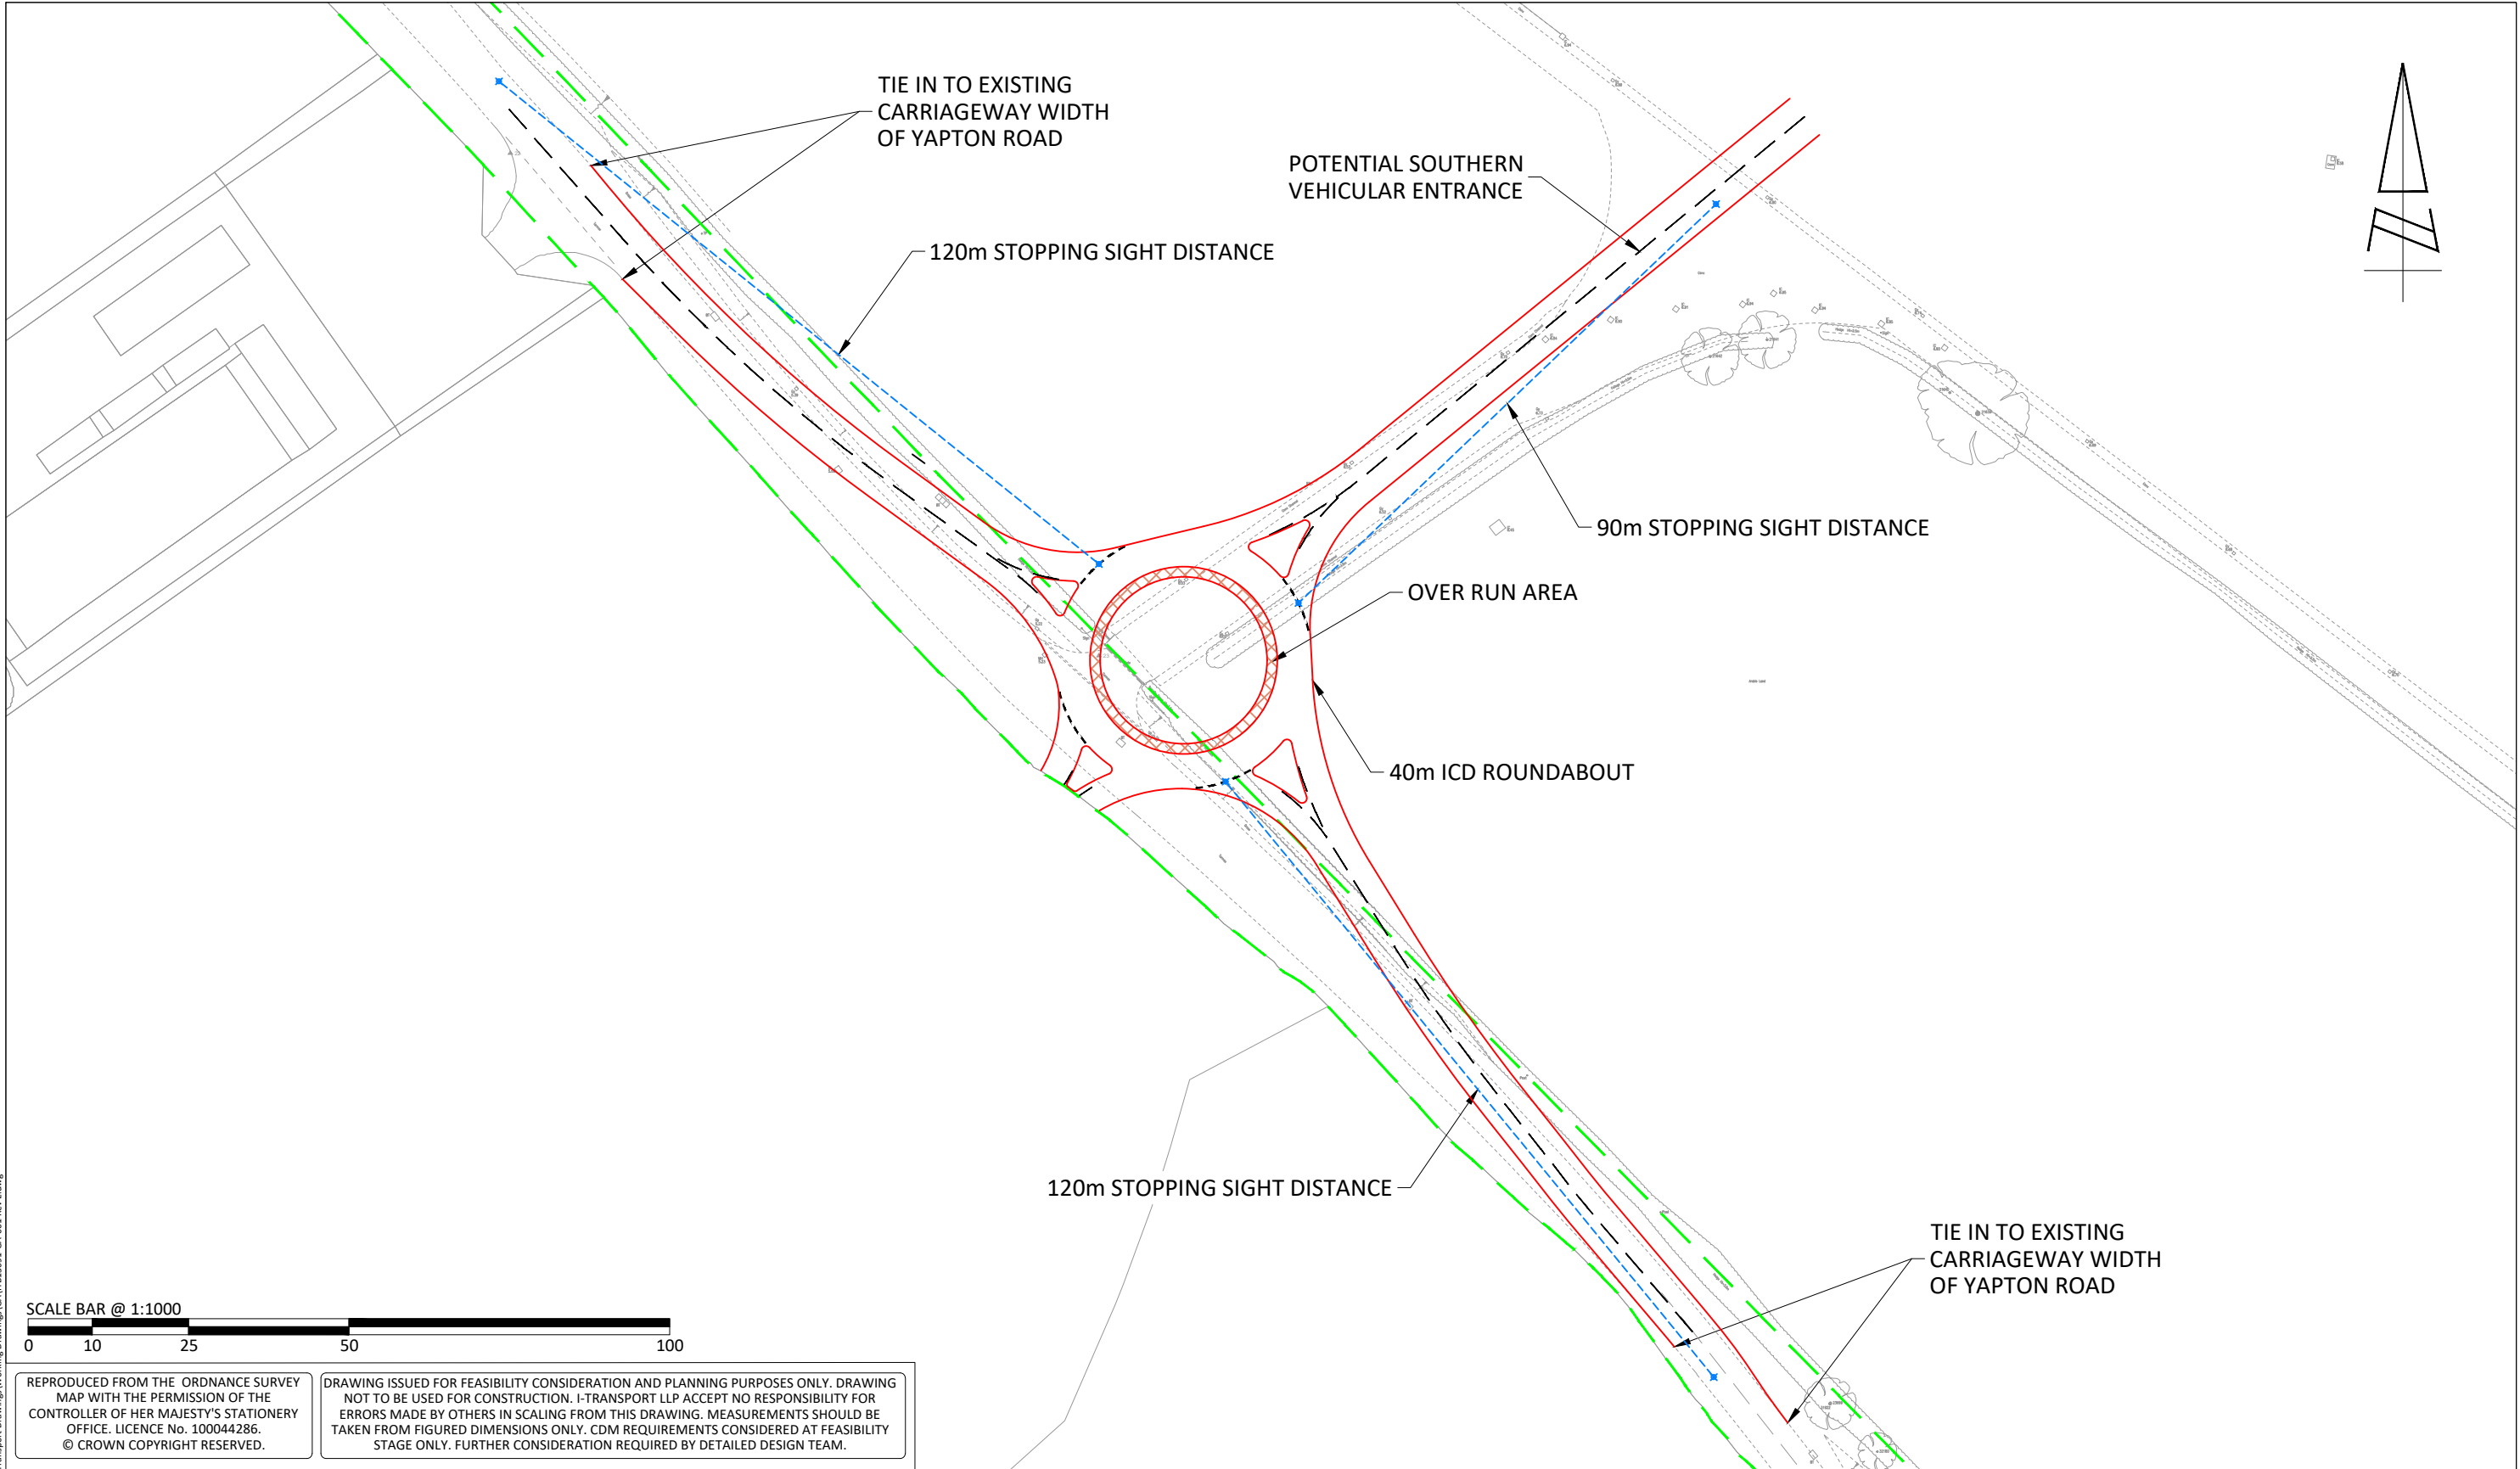

 Grove House, Lutyens Close, Chineham Basingstoke, Hampshire, RG24 8AG Tel: 01256 338640 Fax: 01256 338644 www.i-transport.co.uk							TITLE: POTENTIAL SOUTHERN VEHICULAR ACCESS FROM YAPTON ROAD		SCALE @ A3: 1:1000	CHECKED: DS	APPROVED: BH		
	E	10.09.19	SH	ROUNDAABOUT ICD REVISED	DS	DS	PROJECT: FORD AIRFIELD, WEST SUSSEX		CLIENT: REDROW HOMES LIMITED & WATES DEVELOPMENTS LIMITED	FILE REF: ITB13091	DRAWN: PH	DATE: 29.03.18	
	REV	DATE	BY	DESCRIPTION	CHK	APD	STATUS: FOR INFORMATION		DRAWING No: ITB13091-GA -001				
										PROJECT No: ITB13091			REV: E

T:\Projects\13000Series\130911TB Ford Airfield\Tech\Acad\Transport Drawings\Working Drawings\GA\ITB13091-GA-001 Rev F.dwg