The scaling of this drawing cannot be assured

Revision		Date	Drn	Ckd
E	Site Boundary Updated	15.11.19	SM	SG

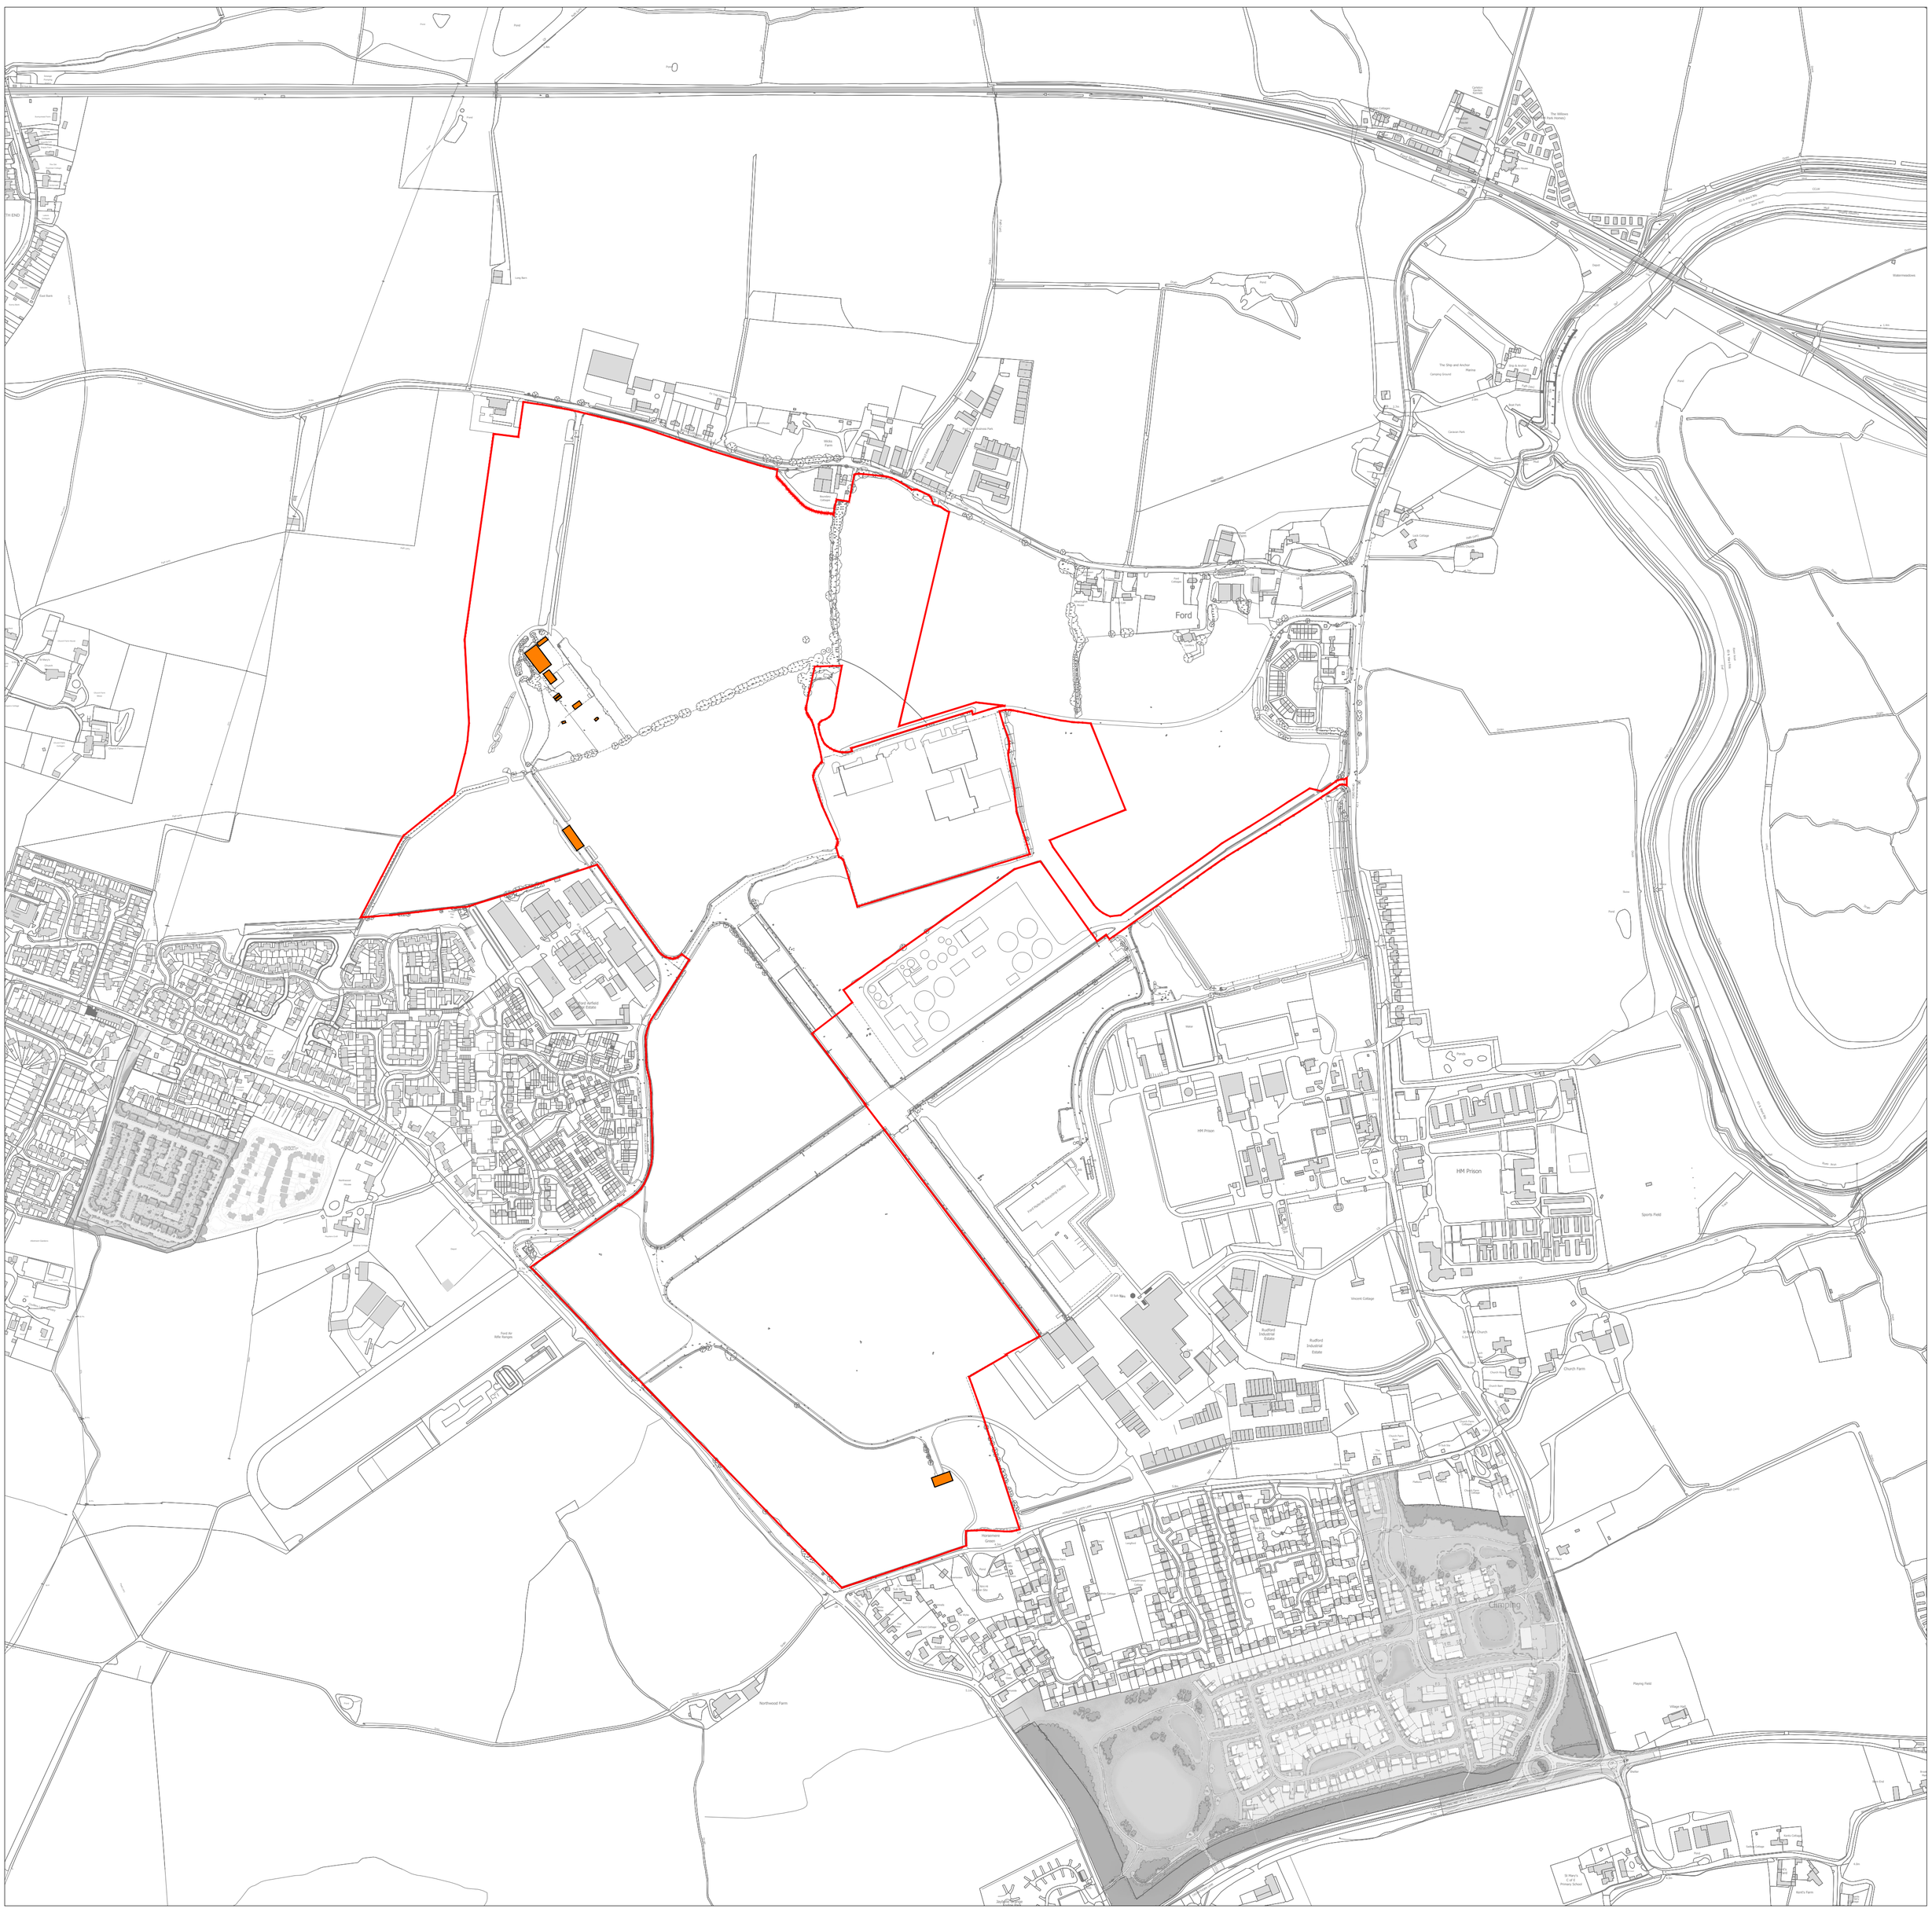

Site Boundary

Buildings to be Demolished

Project
FORD AIRFIELD

N

Drawing Title
BUILDINGS TO BE DEMOLISHED

Date	Scale	Drawn by	Check by
02.05.19	1:5000@A1	SM	SG

Project No	Drawing No	Revision
23885	RG-M-107	E

0 50 100 150 200 250m

BARTON WILLMORE

Planning ● Master Planning & Urban Design ● Architecture ● Landscape Planning & Design ● Environmental Planning ● Graphic Communication ● Public Engagement ● Development Economics

bartonwillmore.co.uk

Offices at Birmingham Bristol Cambridge Cardiff Ebbsfleet Edinburgh Glasgow Leeds London Manchester Newcastle Reading Southampton

J:\23000 - 23999\23800 - 23899\23885 - Ford Airfield\A4 - Dwgs & Registers\M Planning\23885 - RG-M-107E - Buildings To Be Demolished.dwg - (1-5000@A1)

ARUN DISTRICT COUNCIL F/4/20/OUT