


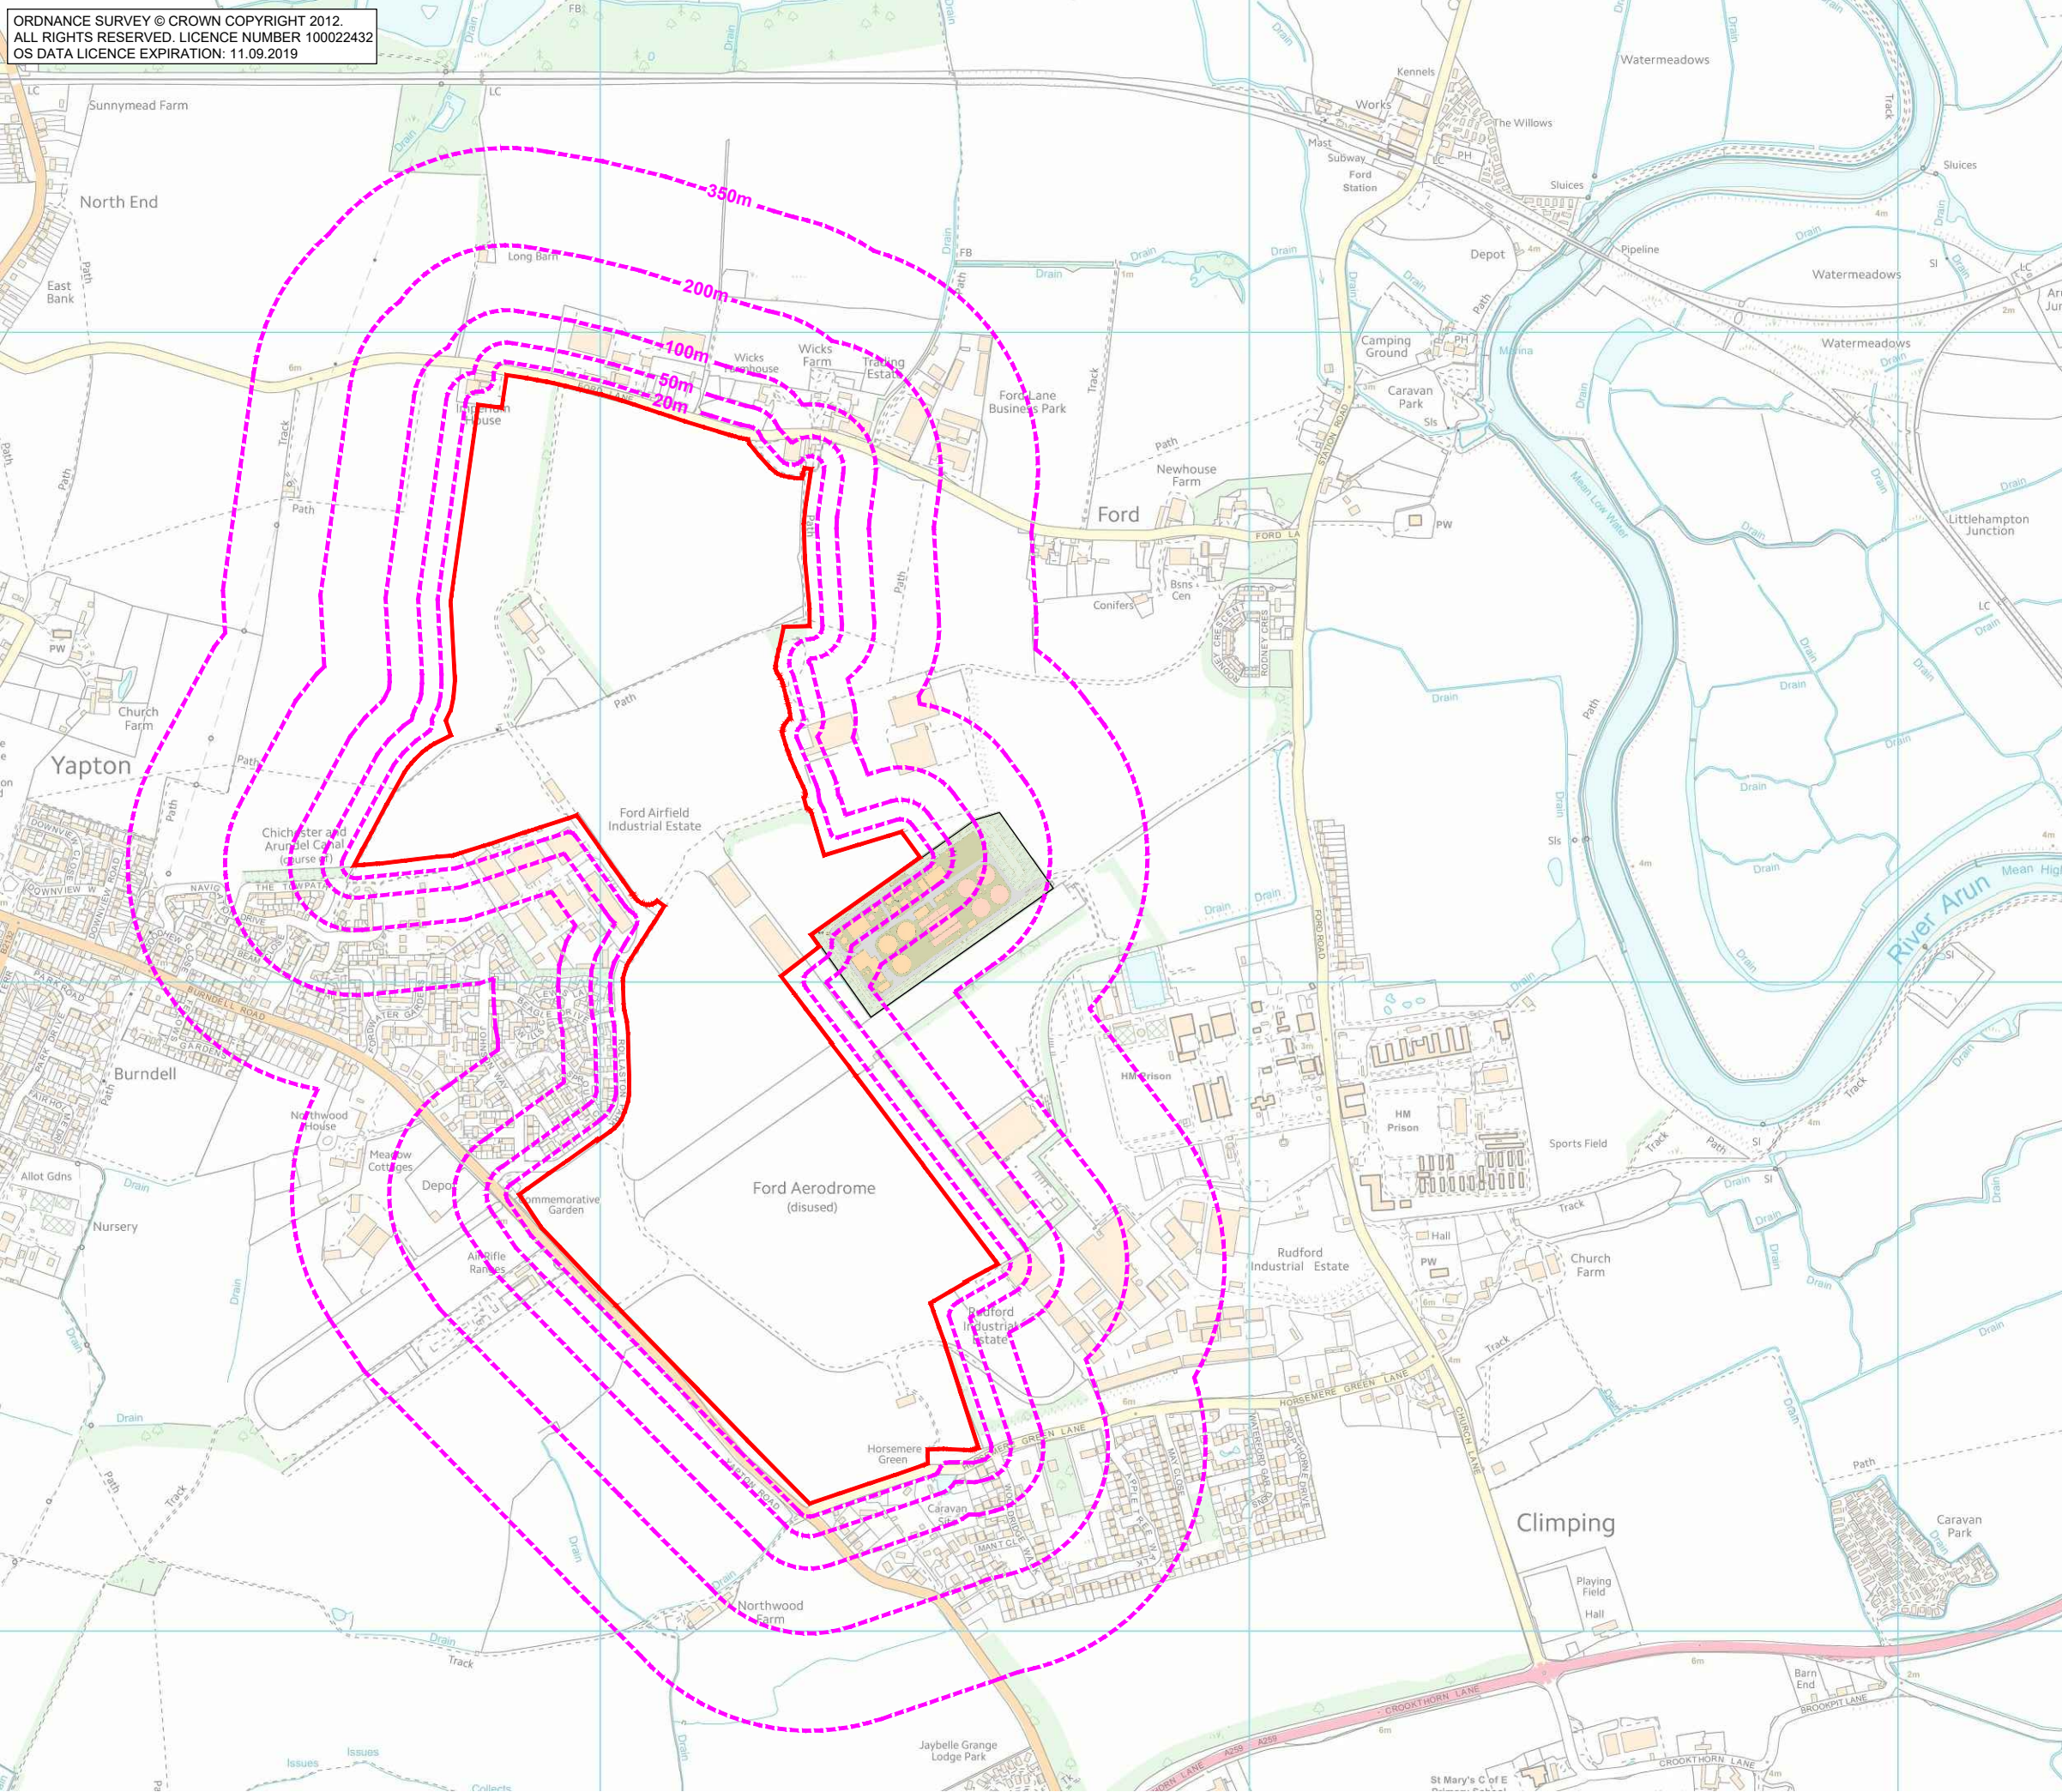

### NOTES

### LEGEND

SITE BOUNDARY

OFFSET BOUNDARY

N

W

S

E

SITE

Ford Airfield

PROJECT

Air Quality Assessment

DRAWING TITLE

Construction Dust - Distance from Boundary

DRAWING NUMBER

AQ1

SCALE

1:10000 @ A3

REVISION

0

DATE

17.12.2018

ARUN DISTRICT COUNCIL F14/20/OUT