


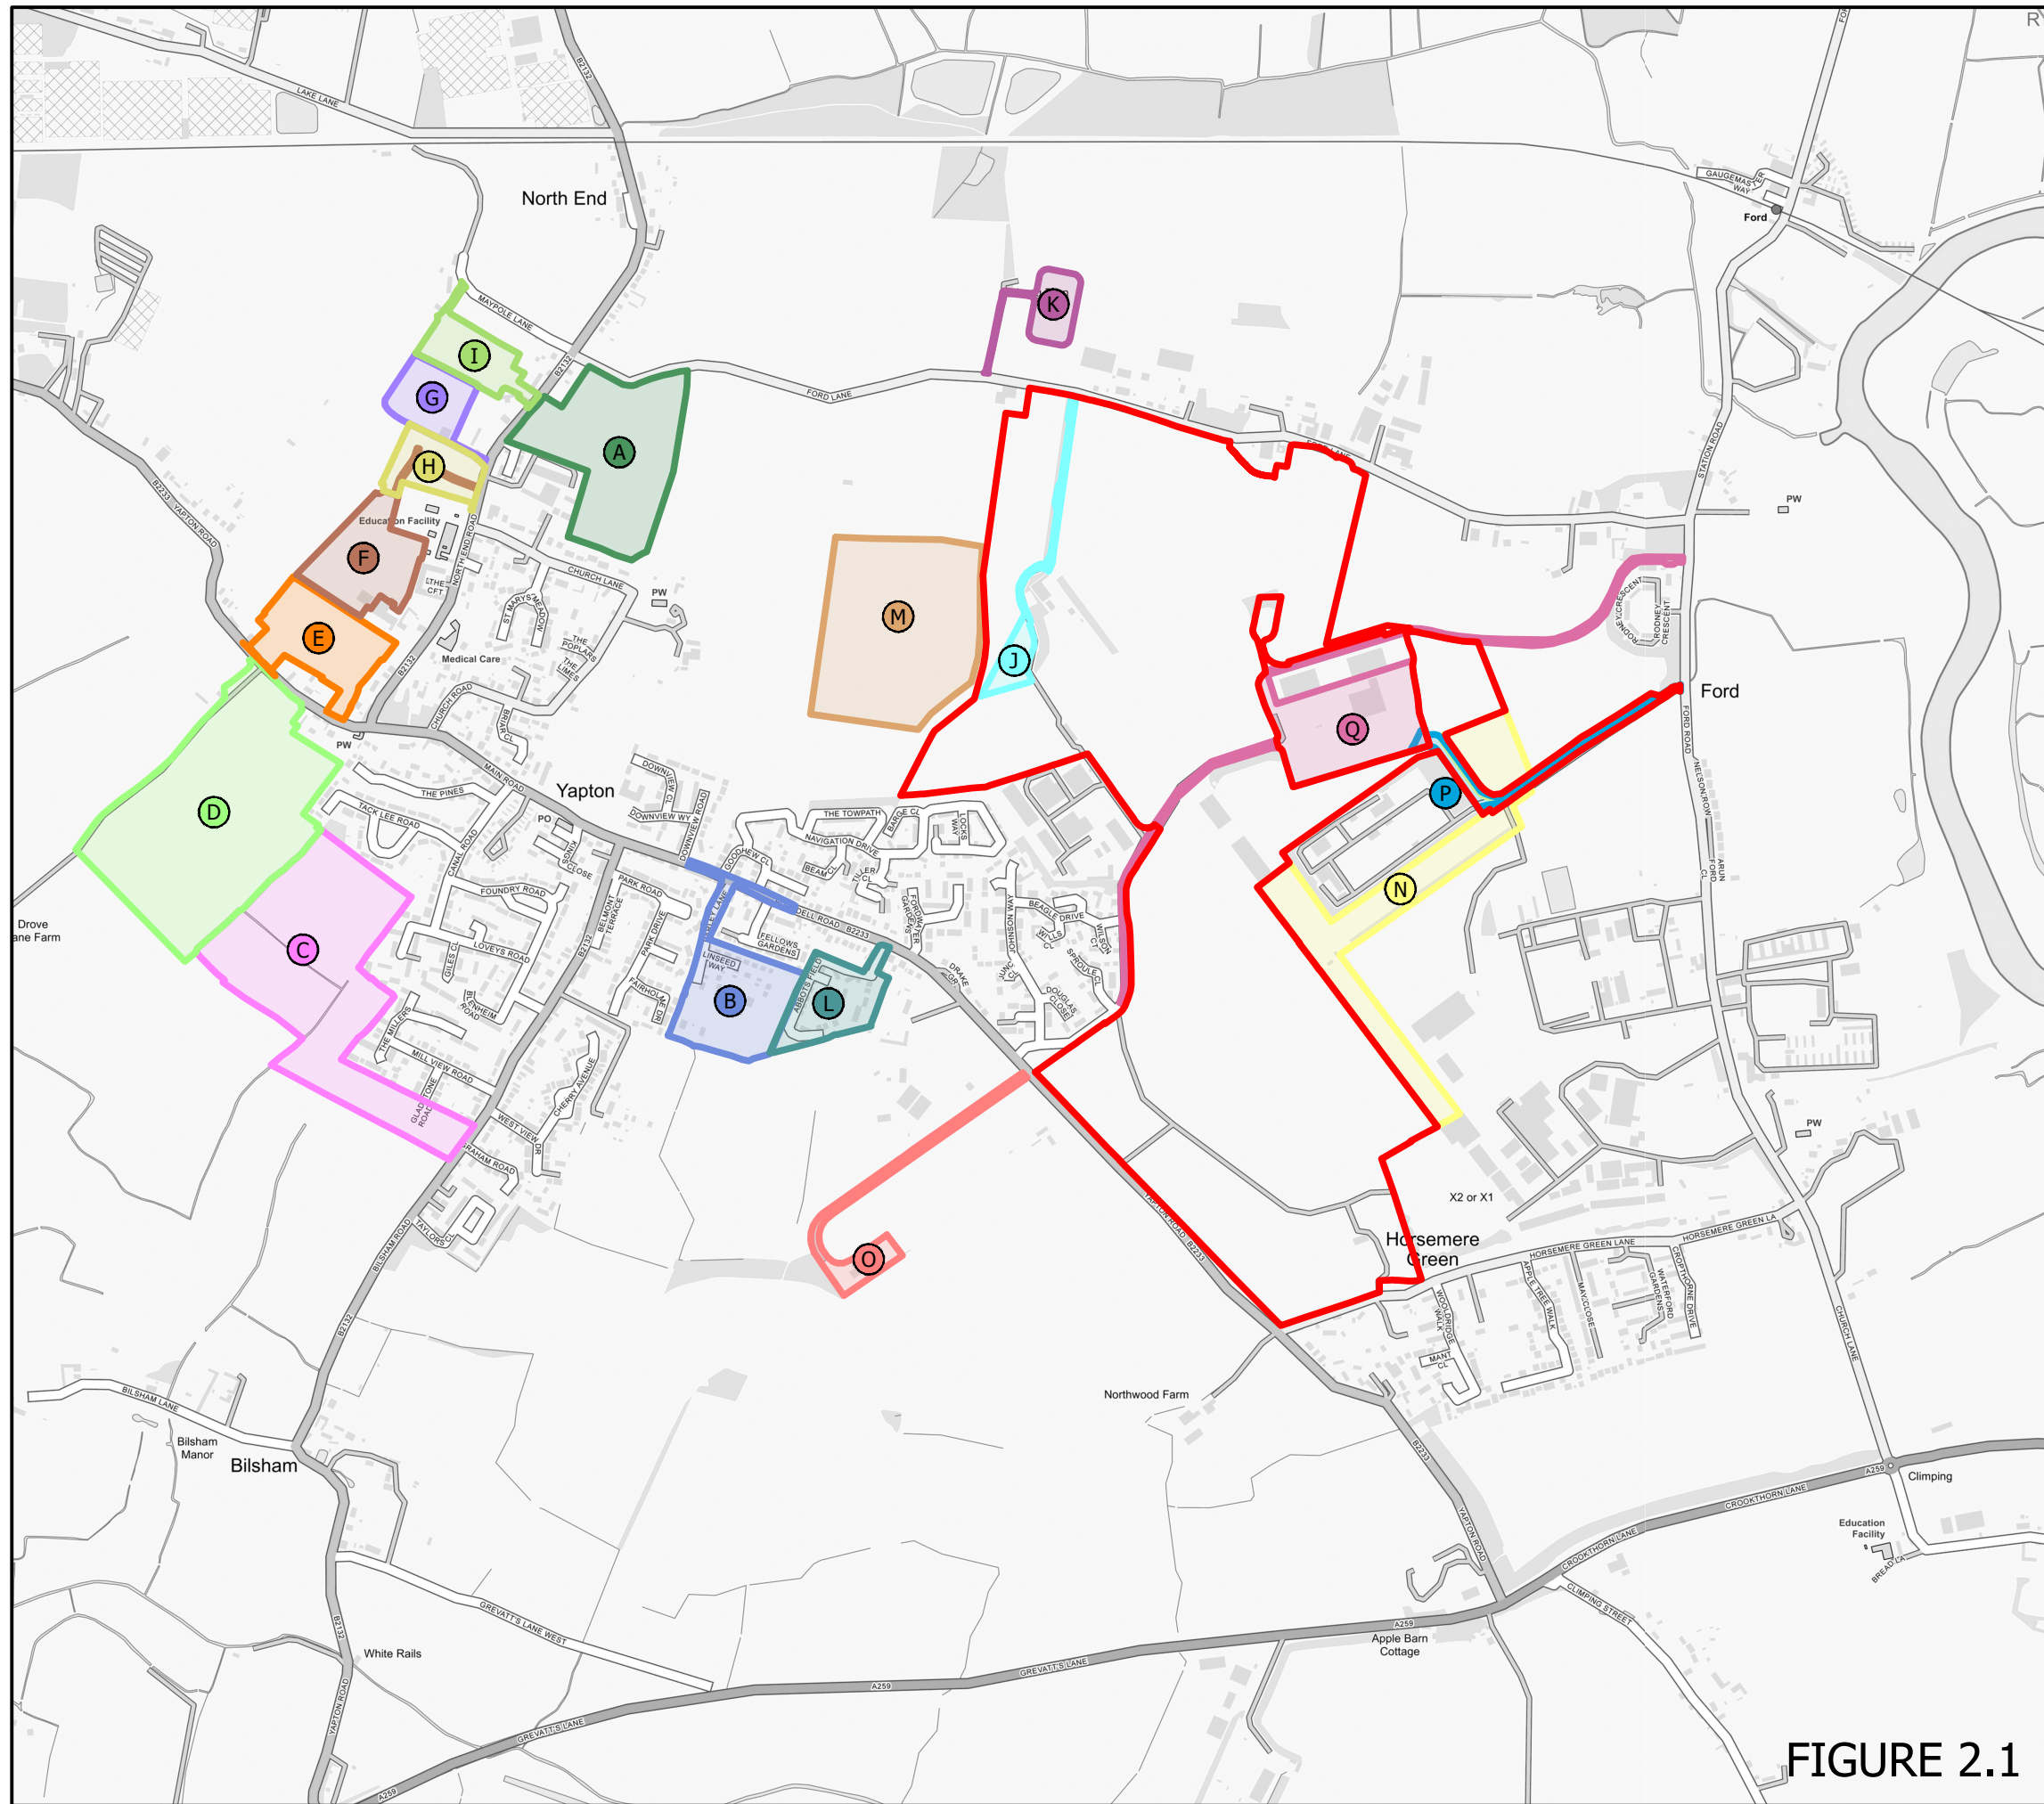

The scaling of this drawing cannot be assured

Revision  
\_

Date  
\_

Drn  
\_

Ckd  
\_

LEGEND

Site Boundary

**Yapton**

A

Land to the south of Ford Lane East of North End Road, Yapton

B

Land off Burndell Road, Yapton

C

Land at Bilsham Road, Yapton

D

Land east of Drove Lane, Yapton

E

Bonhams Field Main Road Yapton

F

Land at Stakers Farm North End Road Yapton

G

Clays Farm North End Road Yapton

H

Land North of Yapton C of E Primary School North End Road Yapton

I

Land at Street Buildings North End Road Yapton

**Ford**

J

Land to the South of Ford Lane, Ford

K

Land at Wicks Farm, Ford Lane, Ford

L

Land south of Burndell Road, Yapton

M

Arun DC Secondary School Site

N

The Ford Market Application

**Climping**

O

Land at Northwood Farm, Burndell Road, Yapton BN18 0HR

**West Sussex**

P

New Access Road (Grundon)

Q

New Circular Technology Park

Project

Ford Airfield

Drawing Title

Cumulative Schemes Plan

Date

23.11.2020

Scale

1:12,500 @ A3

Drawn by

GS

Check by

NP

Project No

23885

Drawing No

LN-E-01

Revision

G

0 100 200 300 400 500m

BARTON  
WILLMORE

Planning • Master Planning & Urban Design • Architecture •  
Landscape Planning & Design • Environmental Planning • Graphic  
Communication • Public Engagement • Development Economics

bartonwillmore.co.uk

Offices at Birmingham Bristol Cambridge Cardiff Ebbsfleet Edinburgh  
Glasgow Leeds London Manchester Newcastle Reading Southampton

Reproduced from the Ordnance Survey Map with the permission of the Controller of HMSO. Crown Copyright Reserved. Licence No 100019279.

J:\23000-23999\23800-23899\23885 - Ford Airfield\A4 - Dwgs & Registers\EIA\23885 LN-E-01 Cumulative Schemes Plan.dwg - A3

ARUN DISTRICT COUNCIL F/4/20/OUT