


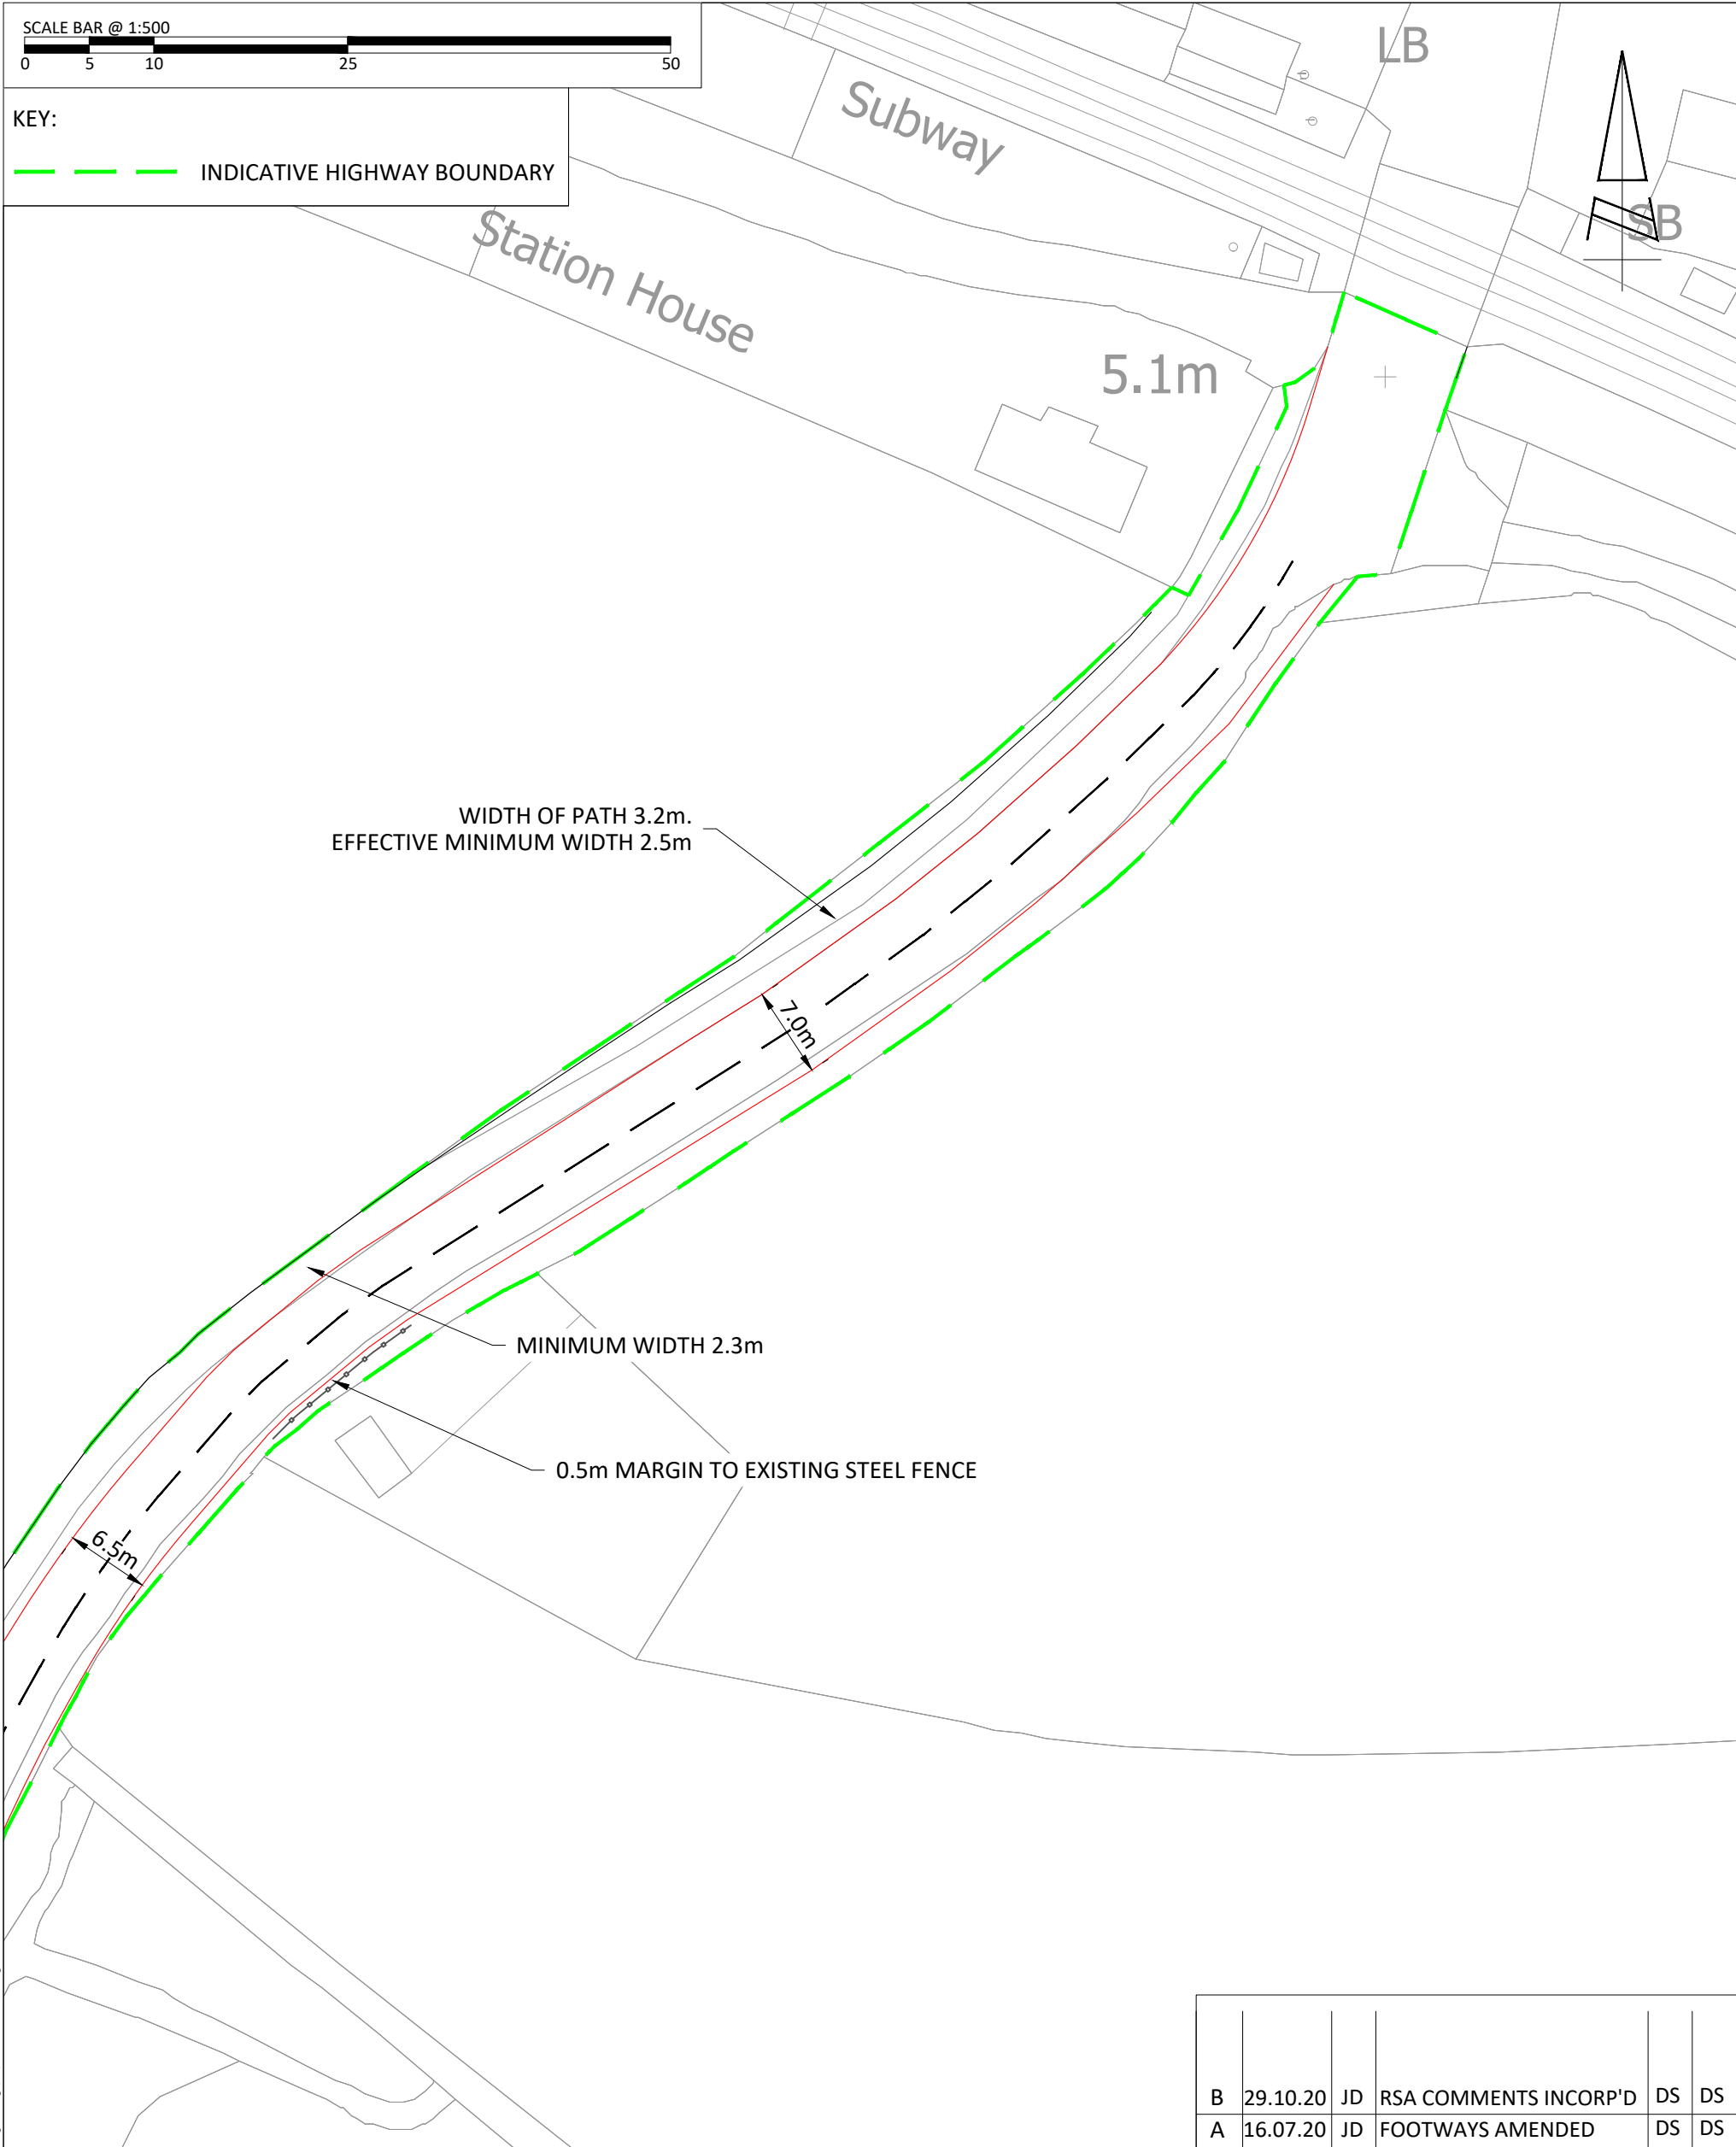

T:\Projects\13000 Live Projects\13091\ITB Ford Airfield\Tech\Head\Transport Drawings\GA\ITB13091-GA-010B.dwg

REPRODUCED FROM THE ORDNANCE SURVEY MAP WITH THE PERMISSION OF THE CONTROLLER OF HER MAJESTY'S STATIONERY OFFICE. LICENCE No. 100044286. © CROWN COPYRIGHT RESERVED.

DRAWING ISSUED FOR FEASIBILITY CONSIDERATION AND PLANNING PURPOSES ONLY. DRAWING NOT TO BE USED FOR CONSTRUCTION. I-TRANSPORT LLP ACCEPT NO RESPONSIBILITY FOR ERRORS MADE BY OTHERS IN SCALING FROM THIS DRAWING. MEASUREMENTS SHOULD BE TAKEN FROM FIGURED DIMENSIONS ONLY. CDM REQUIREMENTS CONSIDERED AT FEASIBILITY STAGE ONLY. FURTHER CONSIDERATION REQUIRED BY DETAILED DESIGN TEAM.

CLIENT:

REDROW HOMES LIMITED &
WATES DEVELOPMENTS LIMITED

B	29.10.20	JD	RSA COMMENTS INCORP'D	DS	DS
A	16.07.20	JD	FOOTWAYS AMENDED	DS	DS
REV	DATE	BY	DESCRIPTION	CHK	APD

STATUS:

DRAFT

SCALE @ A3:	CHECKED:	APPROVED:
1:500	DS	DS
FILE REF:	DRAWN:	DATE:
ITB13091	SH	17.07.18
DRAWING No:	ITB13091-GA-010	
PROJECT No:	ITB13091	REV: B



Grove House, Lutyens Close, Chineham
Basingstoke, Hampshire, RG24 8AG

Tel: 01256 338640
Fax: 01256 338644

www.i-transport.co.uk

TITLE:

PEDESTRIAN FOOTWAY / CYCLEWAY ROUTE -
SHEET 5 OF 5

PROJECT:

FORD AIRFIELD