



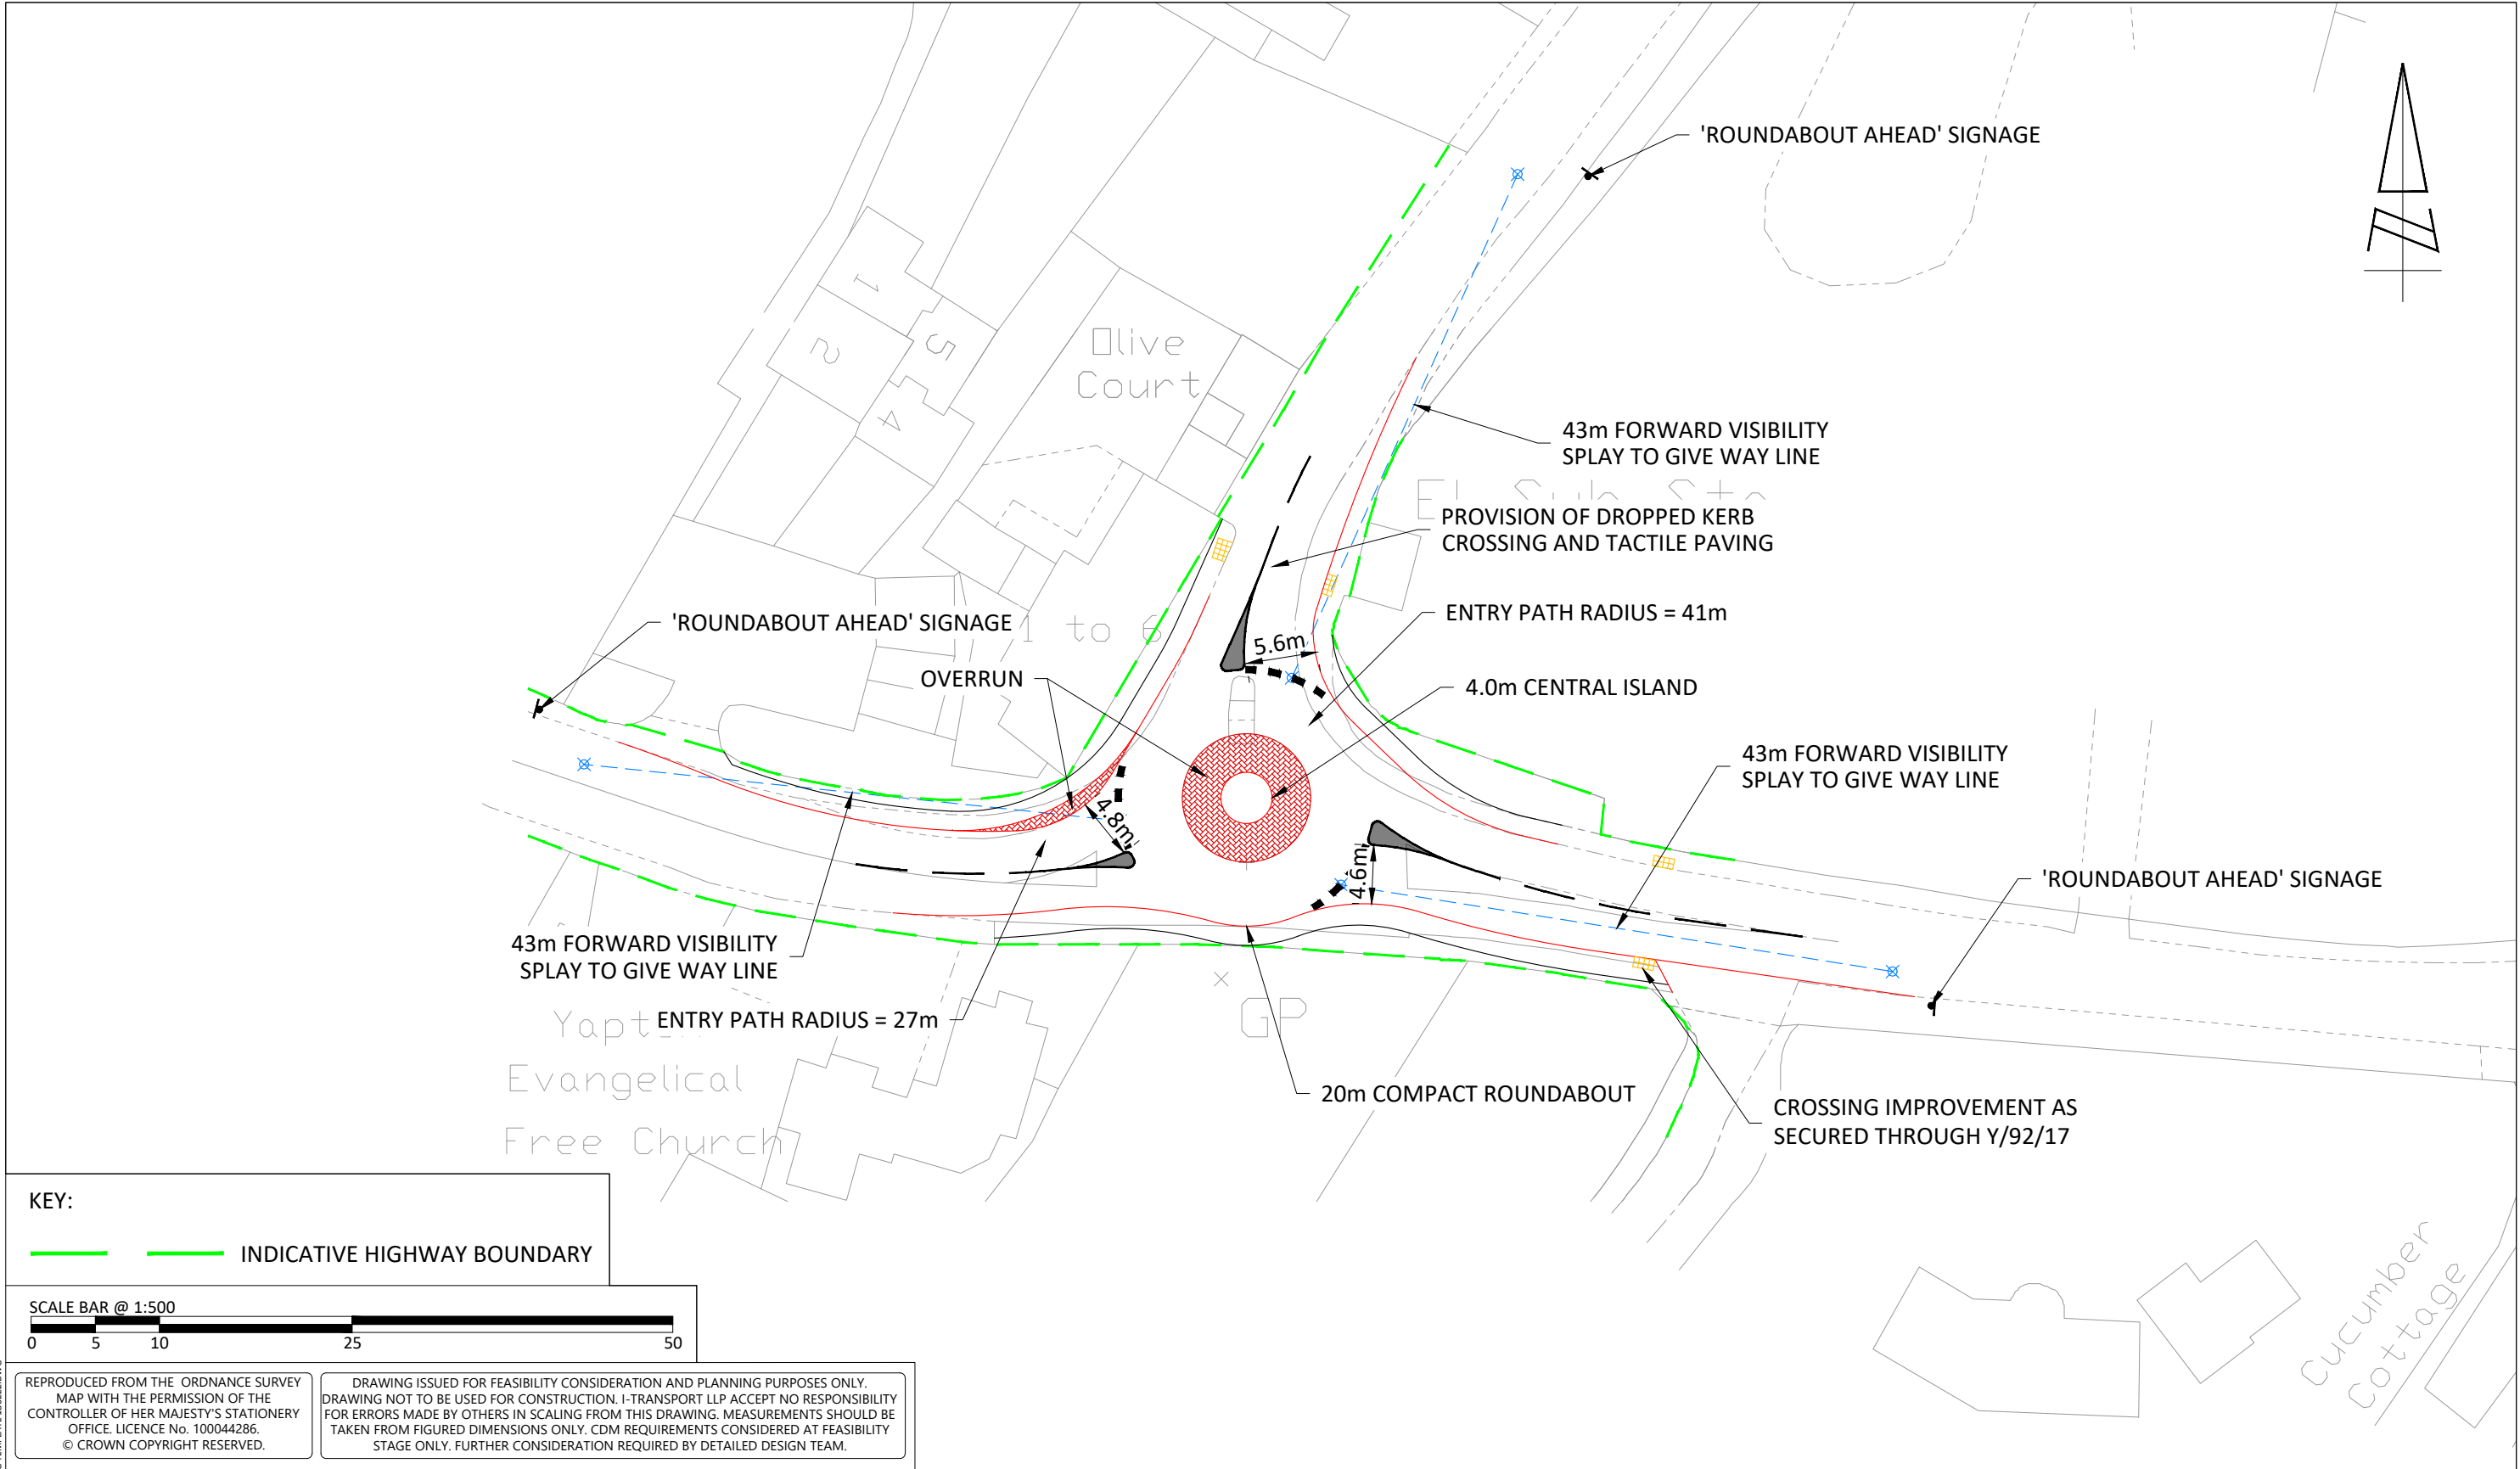

KEY:
INDICATIVE HIGHWAY BOUNDARY

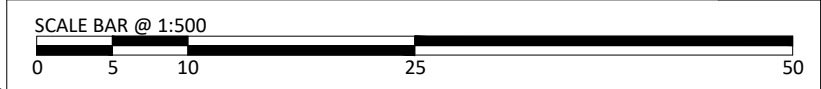

REPRODUCED FROM THE ORDNANCE SURVEY MAP WITH THE PERMISSION OF THE CONTROLLER OF HER MAJESTY'S STATIONERY OFFICE. LICENCE No. 100044286. © CROWN COPYRIGHT RESERVED.

DRAWING ISSUED FOR FEASIBILITY CONSIDERATION AND PLANNING PURPOSES ONLY. DRAWING NOT TO BE USED FOR CONSTRUCTION. I-TRANSPORT LLP ACCEPT NO RESPONSIBILITY FOR ERRORS MADE BY OTHERS IN SCALING FROM THIS DRAWING. MEASUREMENTS SHOULD BE TAKEN FROM FIGURED DIMENSIONS ONLY. CDM REQUIREMENTS CONSIDERED AT FEASIBILITY STAGE ONLY. FURTHER CONSIDERATION REQUIRED BY DETAILED DESIGN TEAM.

 Grove House, Lutyens Close, Chineham Basingstoke, Hampshire, RG24 8AG Tel: 01256 338640 www.i-transport.co.uk							TITLE: NORTH END ROAD / B223 ROUNDABOUT MITIGATION SCHEME		DRAWN: SH	CHECKED: DS	APPROVED: DS	
	B A	28.09.20 15.07.20	JD JD	RSA COMMENTS INCORP'D JUNCTION AMENDED	DS DS	DS DS	PROJECT: FORD AIFIELD		CLIENT: REDROW HOMES LIMITED & WATES DEVELOPMENTS LIMITED	SCALE @ A3: 1:500		DATE: 21.12.18
	REV	DATE	BY	DESCRIPTION	CHK	APD	PROJECT No: ITB13091		DRAWING No: ITB13091-GA-026		REV: B	
	STATUS: FOR INFORMATION											

T:\Technical\AutoCAD\Templates\A3\IT-ALL OFFICES DRAWING TEMPLATE 180222.DWG