



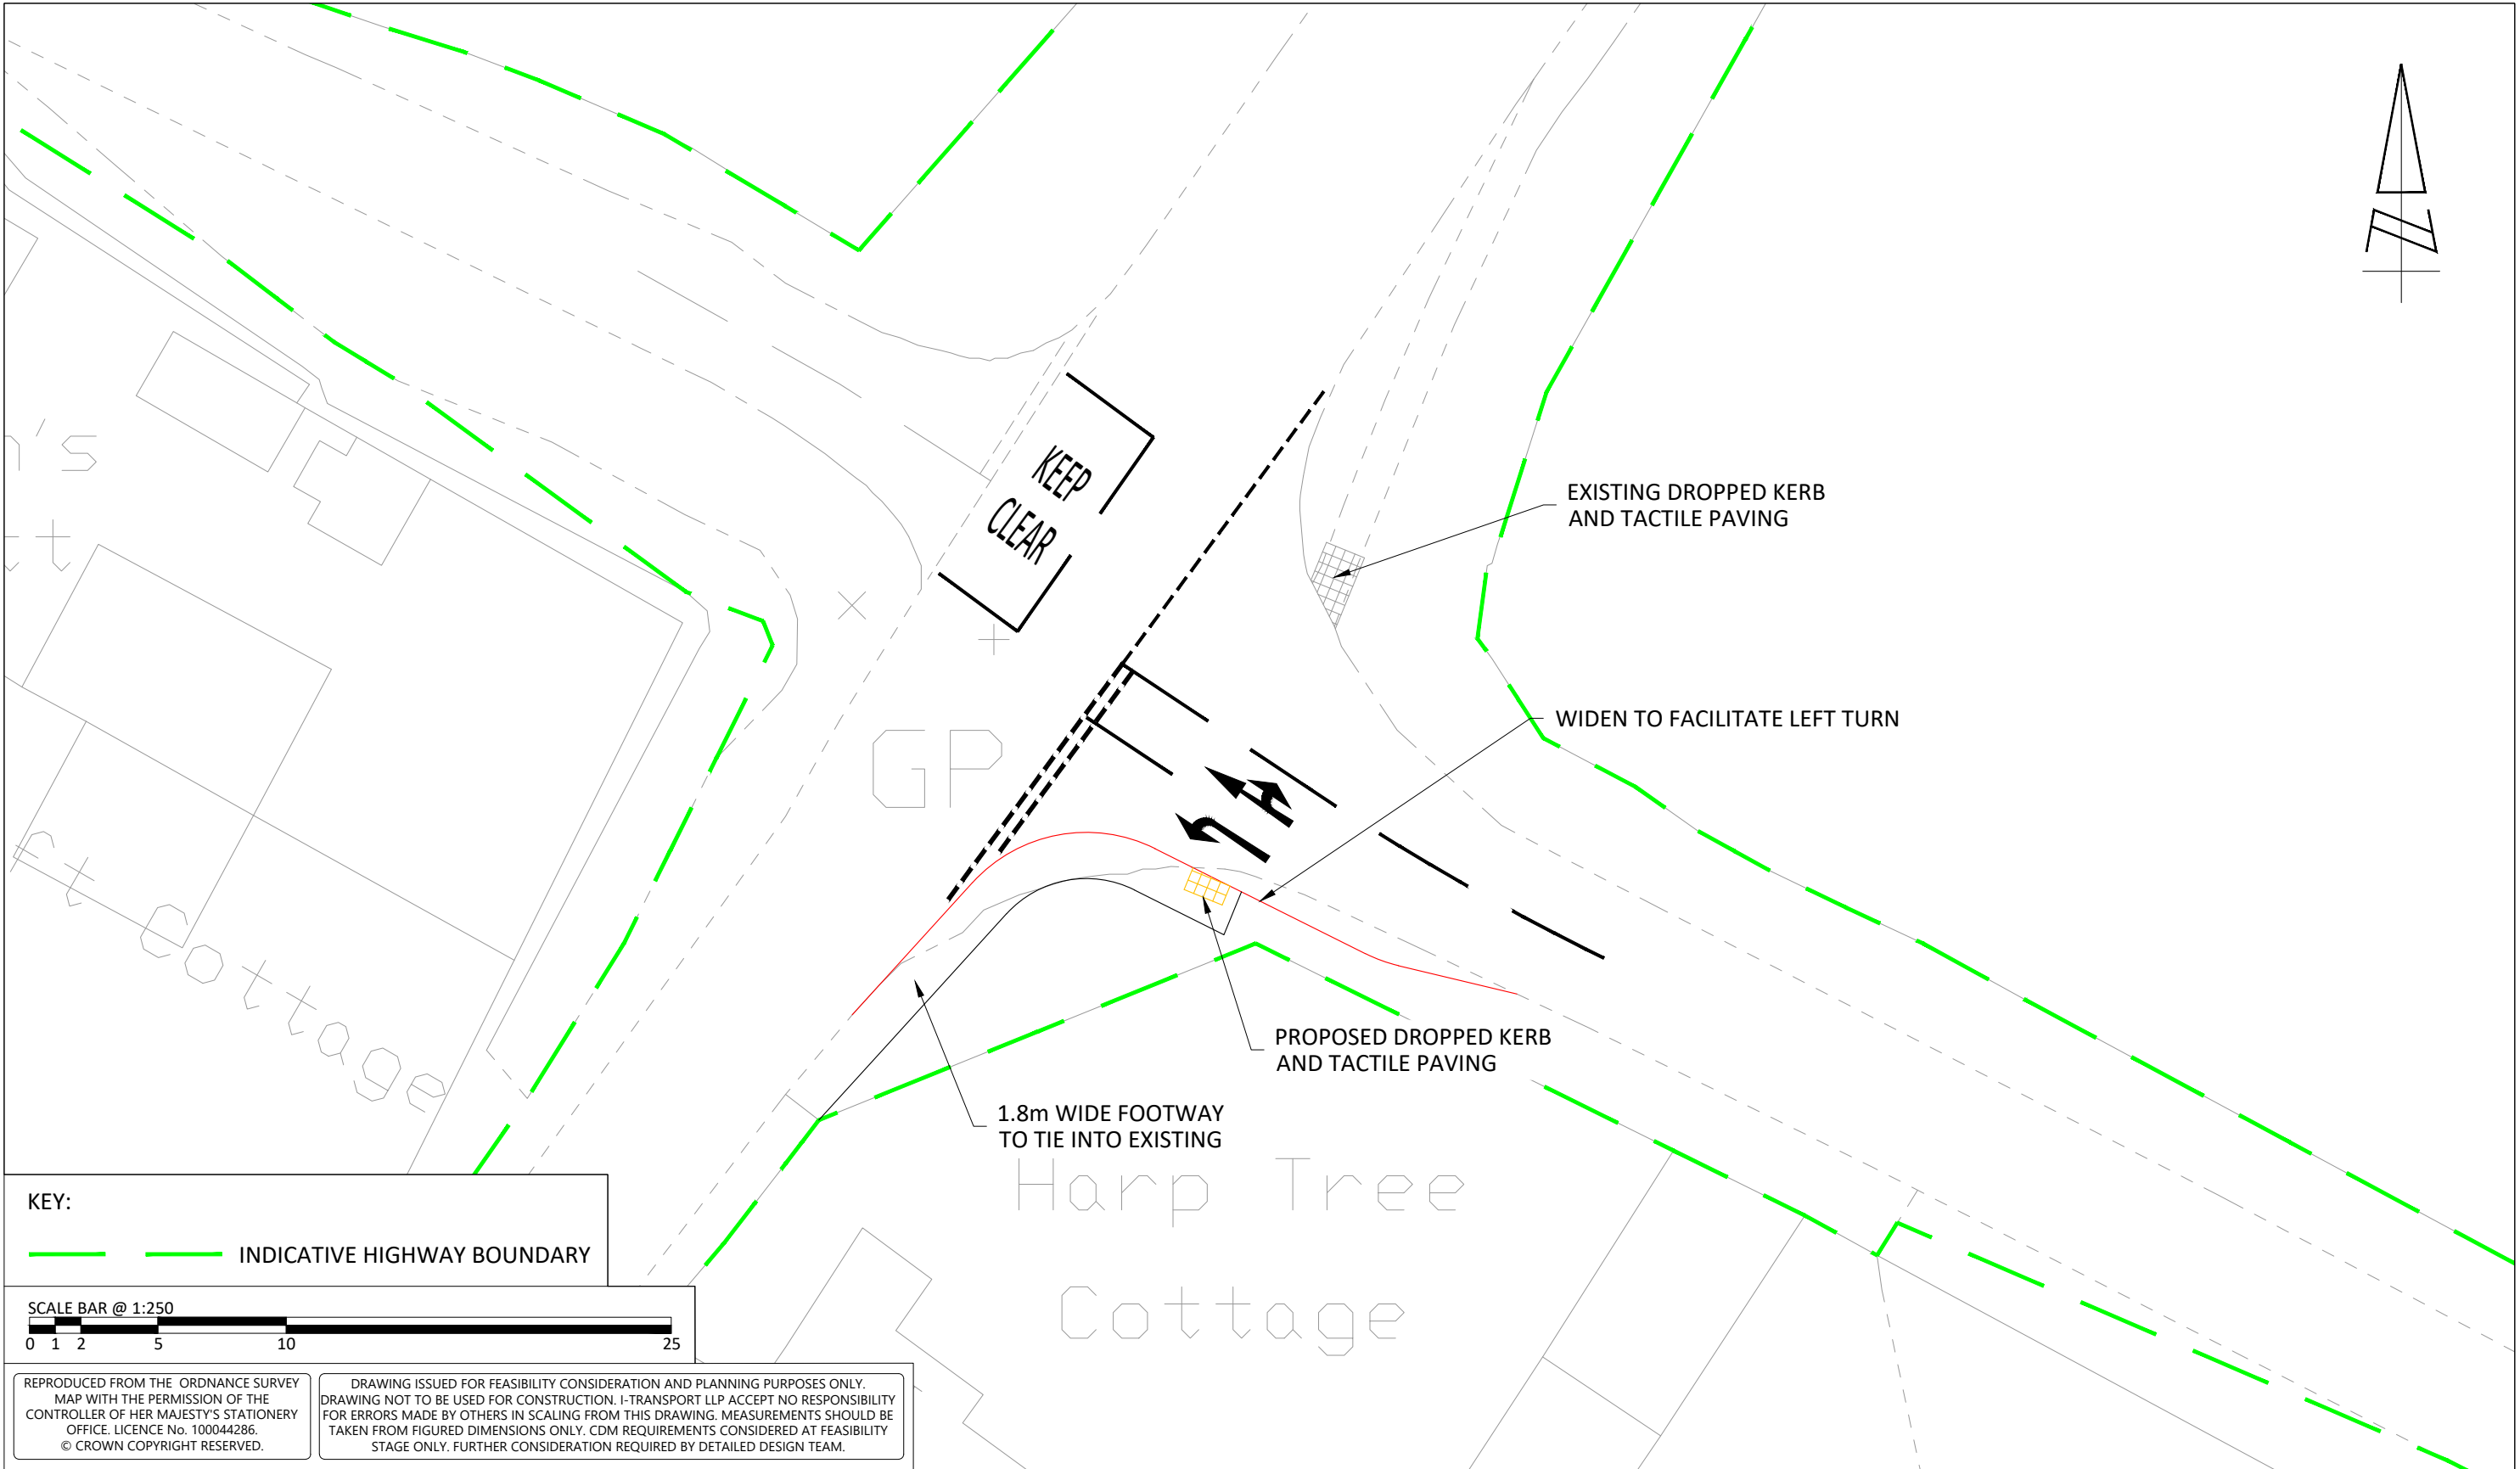

KEY:
INDICATIVE HIGHWAY BOUNDARY

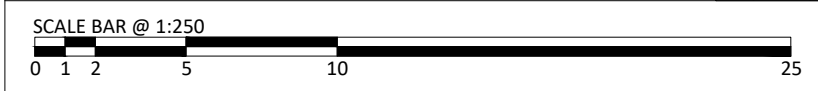

REPRODUCED FROM THE ORDNANCE SURVEY MAP WITH THE PERMISSION OF THE CONTROLLER OF HER MAJESTY'S STATIONERY OFFICE. LICENCE No. 100044286. © CROWN COPYRIGHT RESERVED.

DRAWING ISSUED FOR FEASIBILITY CONSIDERATION AND PLANNING PURPOSES ONLY. DRAWING NOT TO BE USED FOR CONSTRUCTION. I-TRANSPORT LLP ACCEPT NO RESPONSIBILITY FOR ERRORS MADE BY OTHERS IN SCALING FROM THIS DRAWING. MEASUREMENTS SHOULD BE TAKEN FROM FIGURED DIMENSIONS ONLY. CDM REQUIREMENTS CONSIDERED AT FEASIBILITY STAGE ONLY. FURTHER CONSIDERATION REQUIRED BY DETAILED DESIGN TEAM.

 Grove House, Lutyens Close, Chineham Basingstoke, Hampshire, RG24 8AG Tel: 01256 338640 www.i-transport.co.uk		C	28.09.20	JD	RSA COMMENTS INCORP'D AMENDMENTS TO JUNCTION AMENDMENTS TO JUNCTION	DS	DS	TITLE: FORD LAND / NORTH END ROAD IMPROVEMENT		DRAWN: SH		CHECKED: DS		APPROVED: DS	
		B	15.07.20	JD		DS	DS			SCALE @ A3: 1:250		DATE: 21.12.18			
		A	19.08.19	JD		DS	DS	PROJECT: FORD AIFIELD		CLIENT: REDROW HOMES LIMITED & WATES DEVELOPMENTS LIMITED		PROJECT No: ITB13091			
		REV		DATE	BY	DESCRIPTION	CHK	APD	STATUS: FOR INFORMATION		DRAWING No: ITB13091-GA-028		REV: C		