


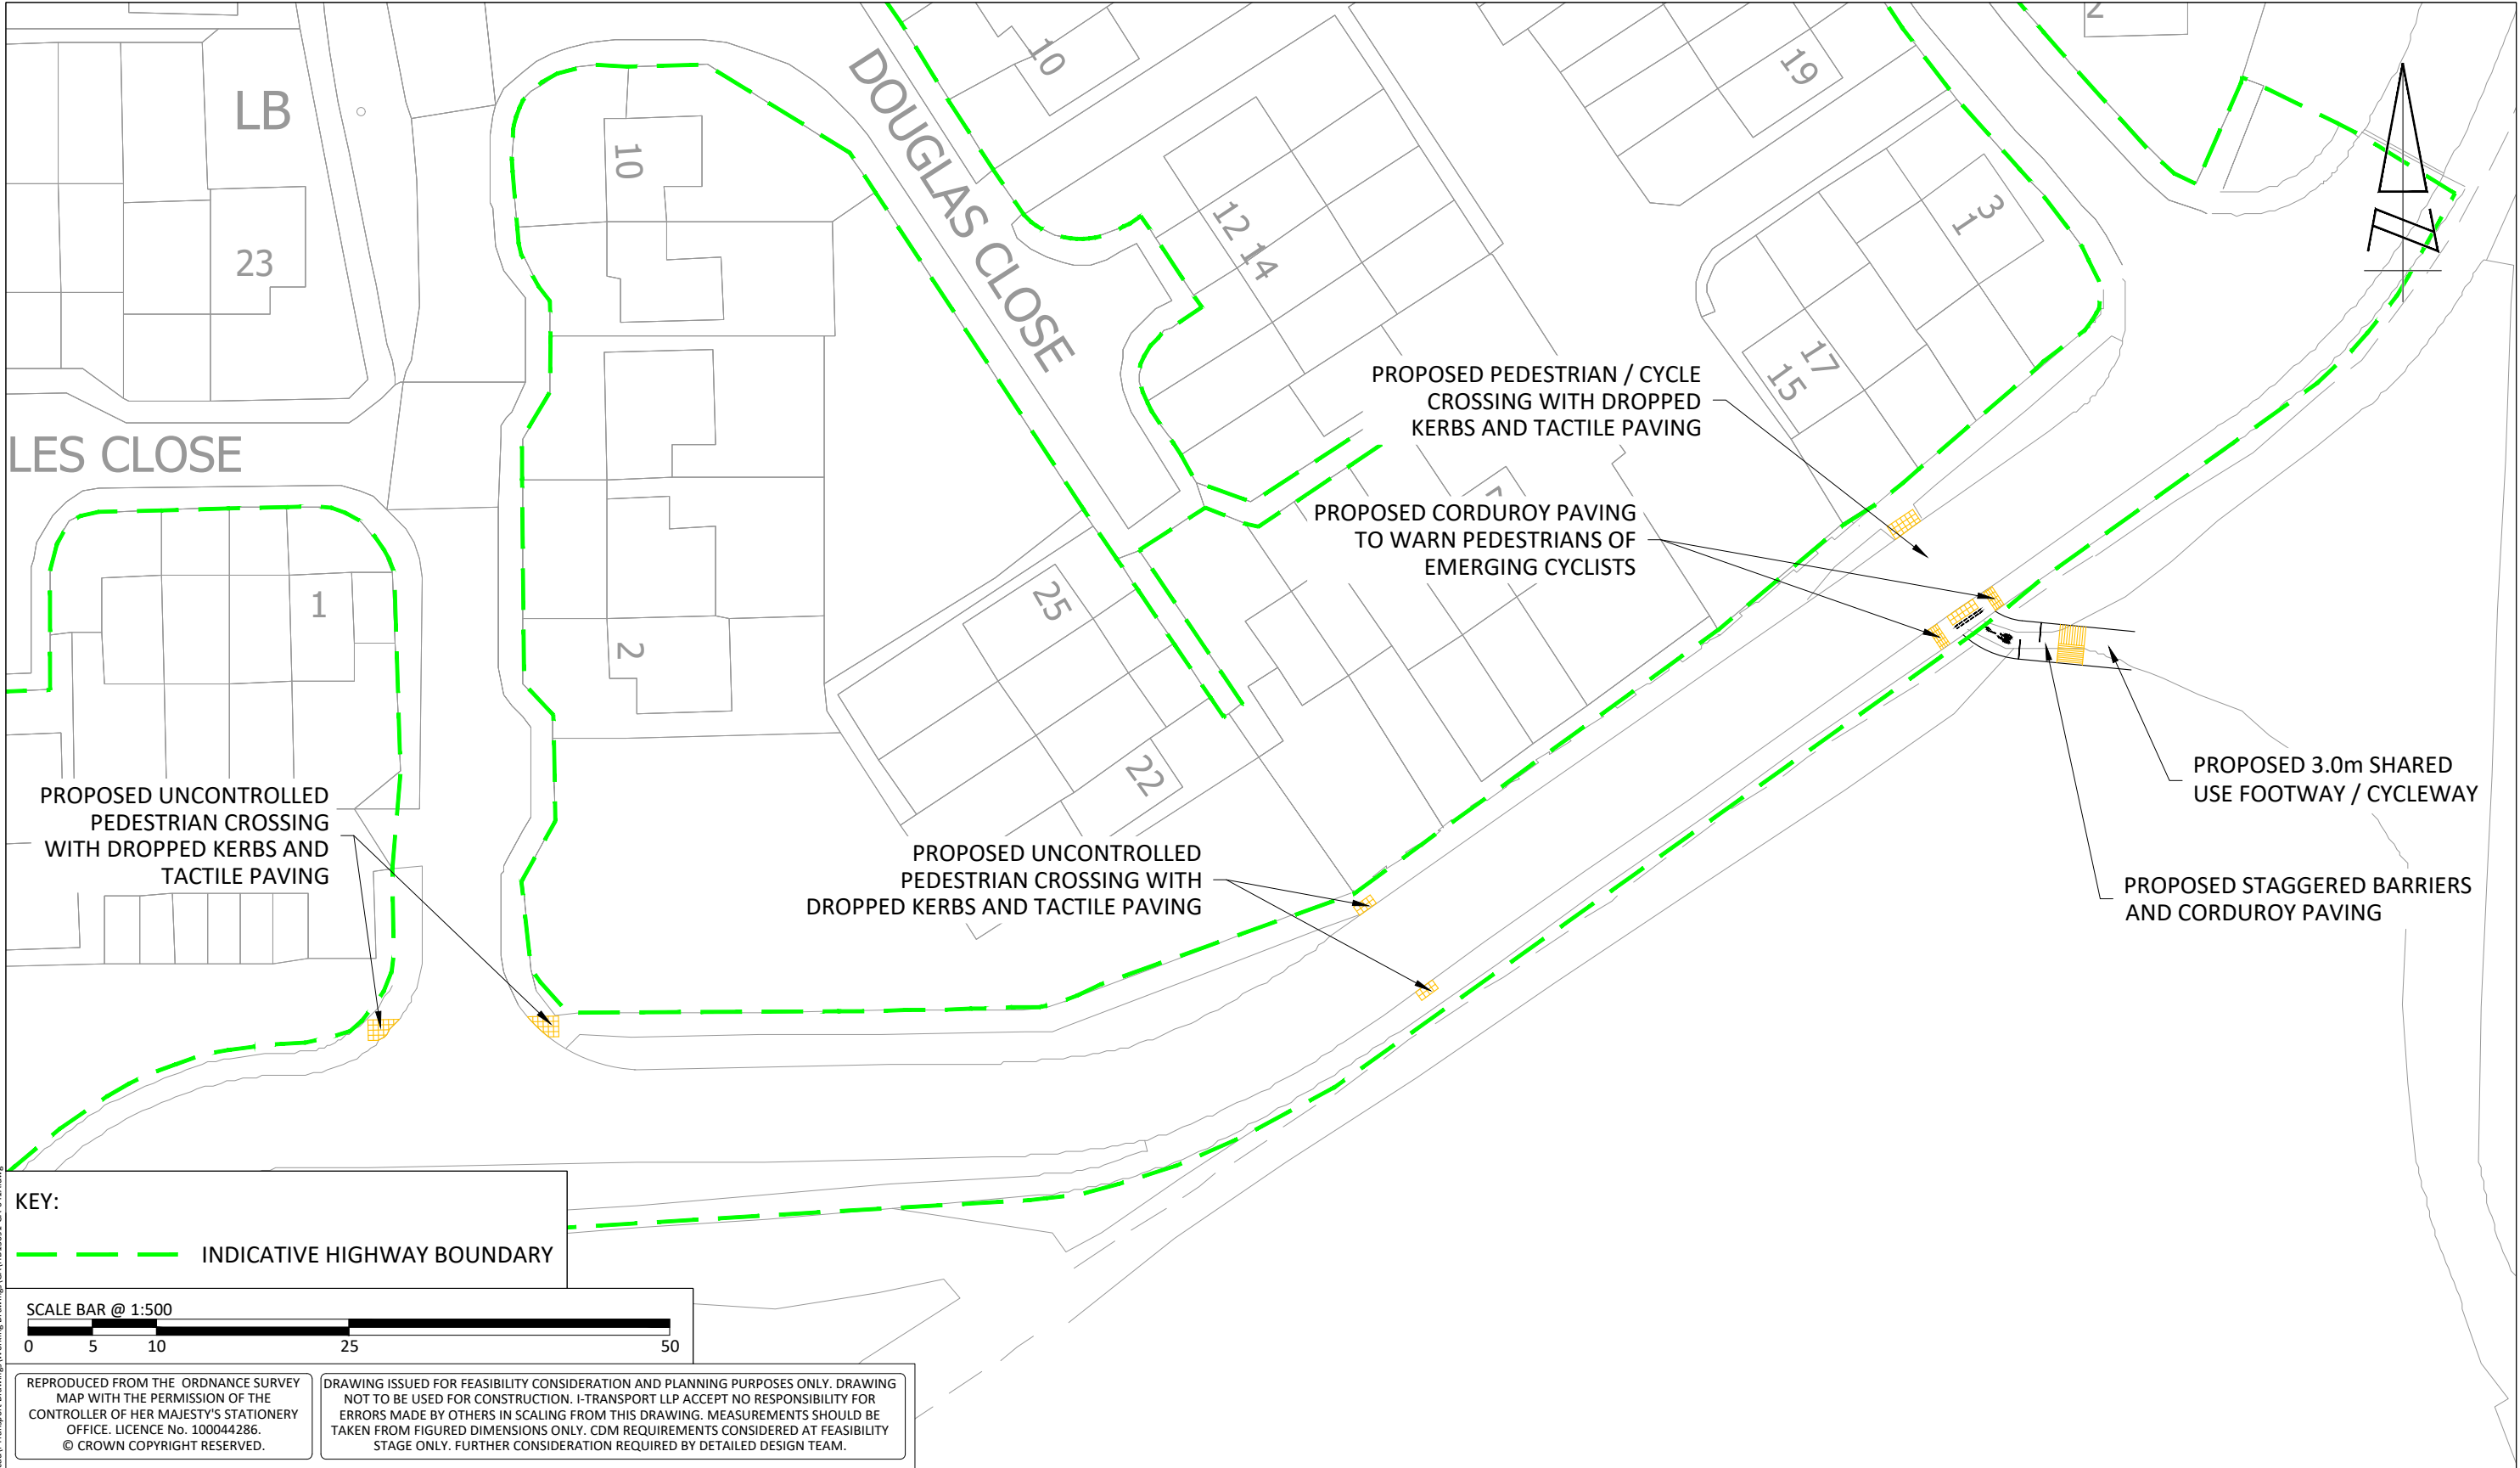

 Grove House, Lutyens Close, Chineham Basingstoke, Hampshire, RG24 8AG Tel: 01256 338640 Fax: 01256 338644 www.i-transport.co.uk	A	28.09.20	JD	RSA COMMENTS INCORP'D	DS	DS	TITLE: ROLLASTON PARK PEDESTRIAN / CYCLE ACCESS		SCALE @ A3: 1:500	CHECKED: DS	APPROVED: DS
							PROJECT: FORD AIRFIELD		FILE REF: ITB13091	DRAWN: SH	DATE: 10.05.19
							CLIENT: REDROW HOMES LIMITED & WATES DEVELOPMENTS LIMITED		DRAWING No: ITB13091-GA-041		
							STATUS: DRAFT		PROJECT No: ITB13091	REV: A	

T:\Projects\13000 Live Projects\13091 ITB Ford Airfield\Tech\Adv\Transport Drawing\Working Drawings\GA\ITB13091-GA-041A.dwg