


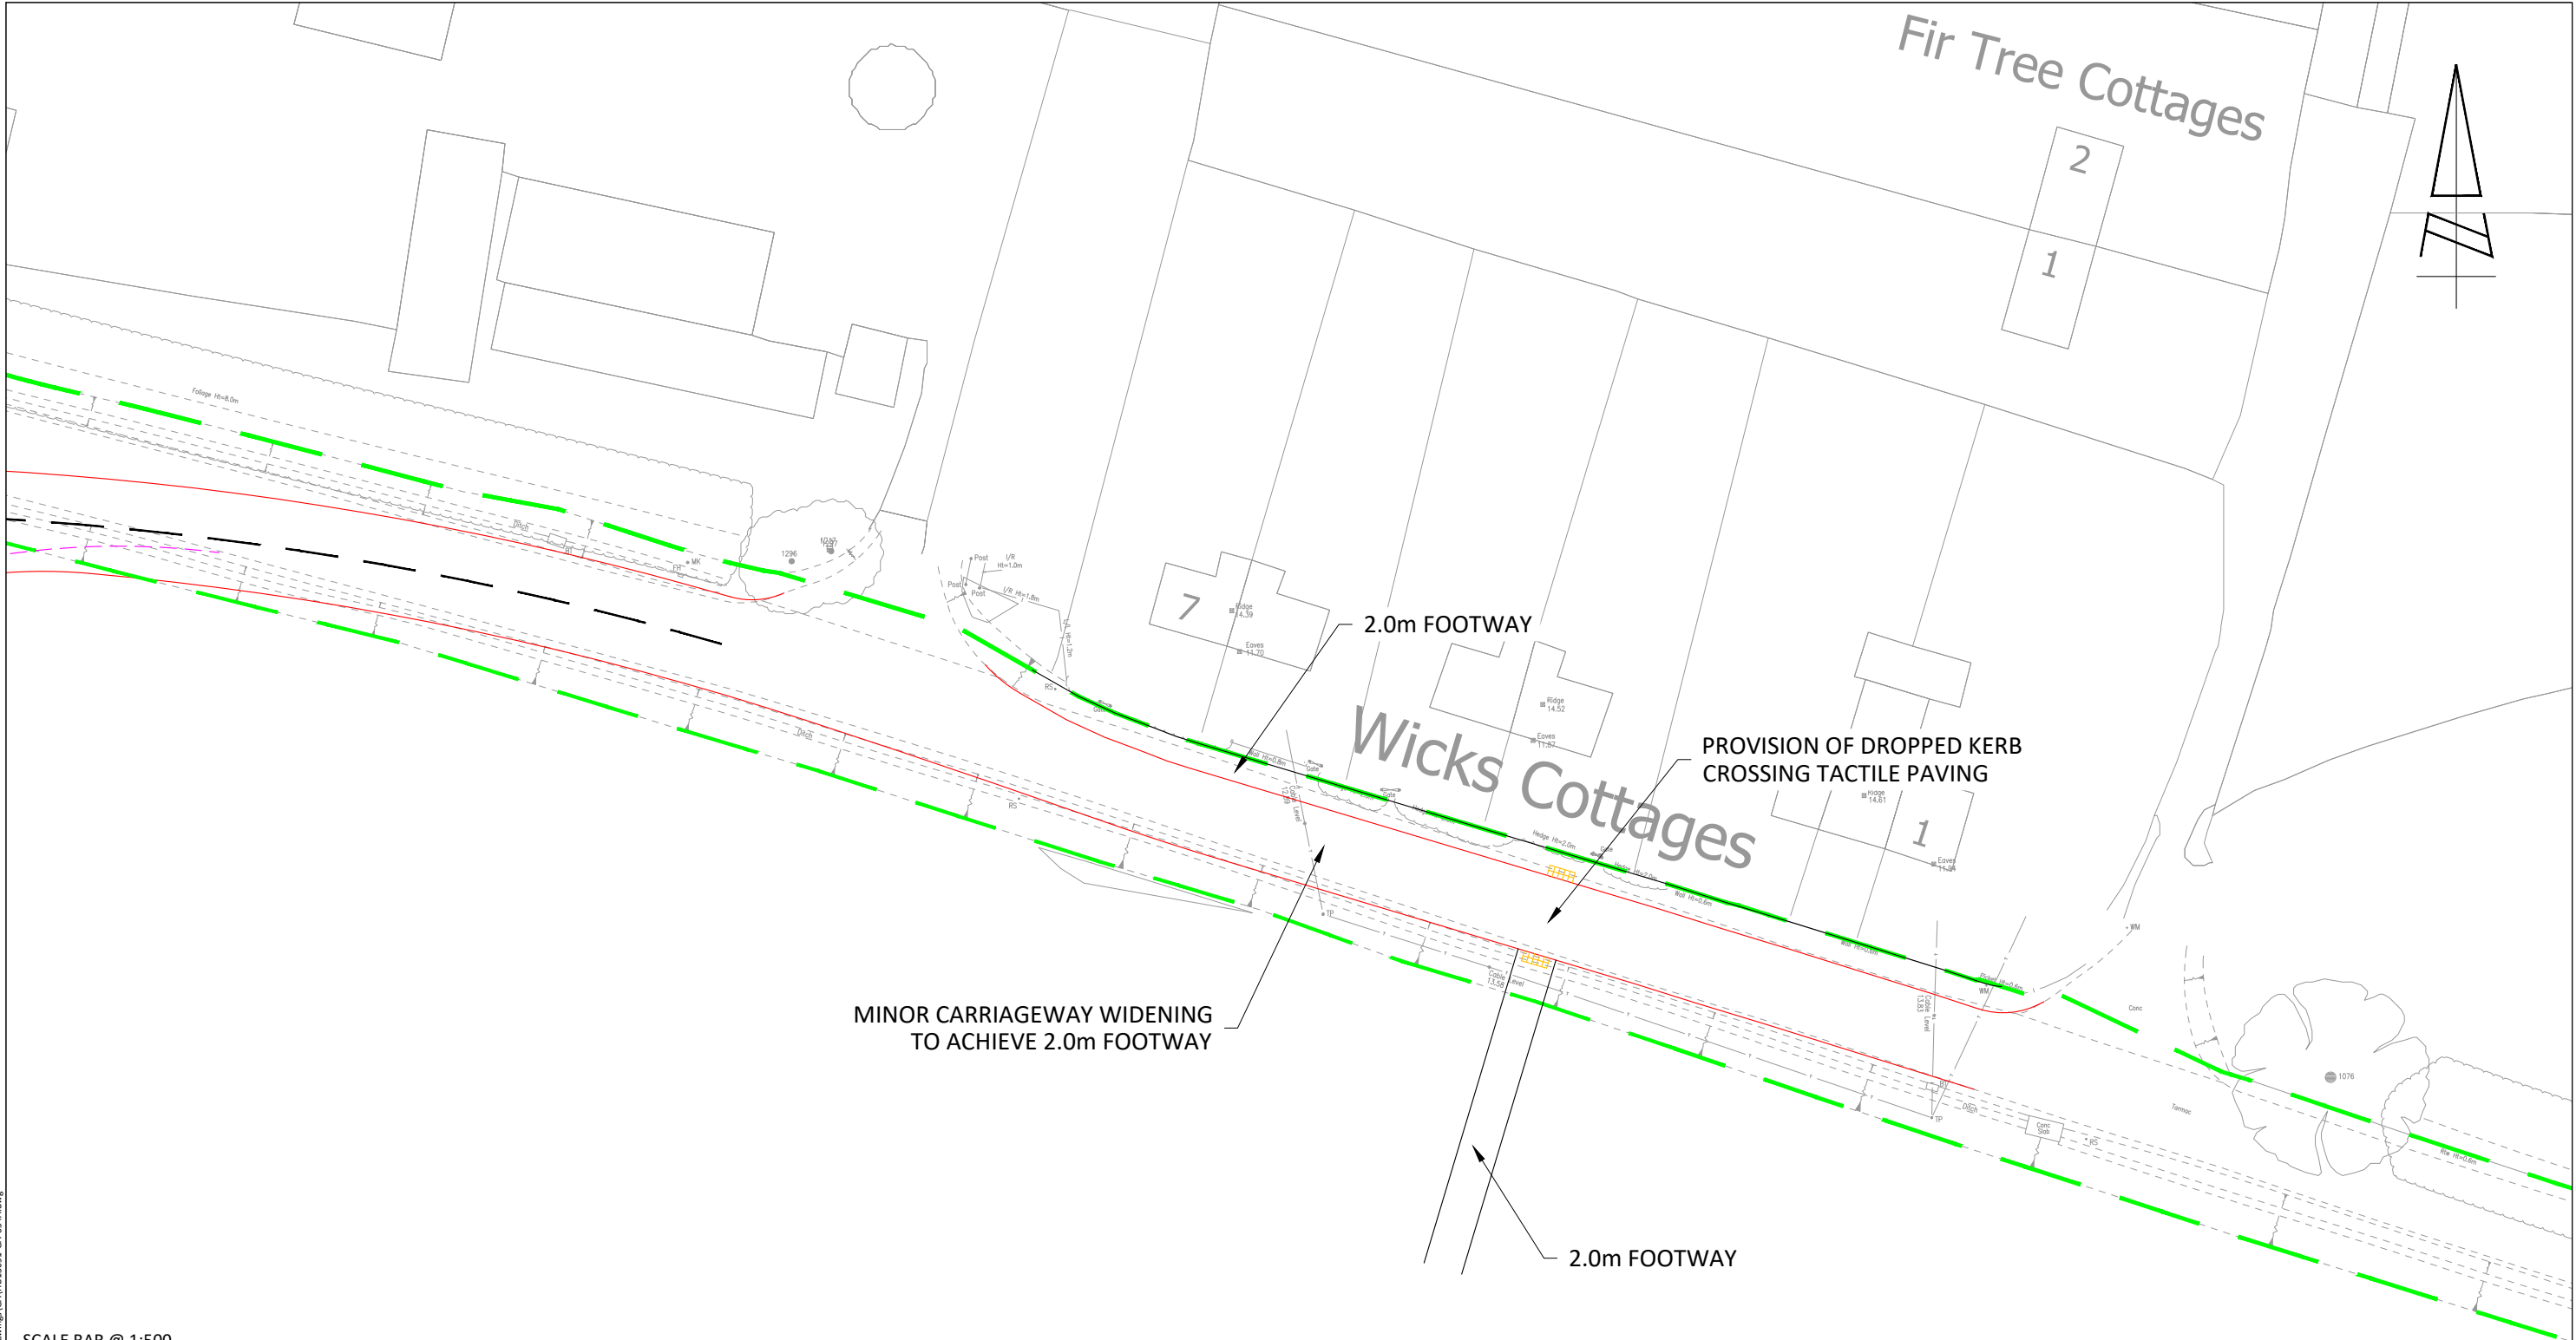

SCALE BAR @ 1:500

0 5 10 25 50

REPRODUCED FROM THE ORDNANCE SURVEY MAP WITH THE PERMISSION OF THE CONTROLLER OF HER MAJESTY'S STATIONERY OFFICE. LICENCE No. 100044286. © CROWN COPYRIGHT RESERVED.

DRAWING ISSUED FOR FEASIBILITY CONSIDERATION AND PLANNING PURPOSES ONLY. DRAWING NOT TO BE USED FOR CONSTRUCTION. I-TRANSPORT LLP ACCEPT NO RESPONSIBILITY FOR ERRORS MADE BY OTHERS IN SCALING FROM THIS DRAWING. MEASUREMENTS SHOULD BE TAKEN FROM FIGURED DIMENSIONS ONLY. CDM REQUIREMENTS CONSIDERED AT FEASIBILITY STAGE ONLY. FURTHER CONSIDERATION REQUIRED BY DETAILED DESIGN TEAM.

 Grove House, Lutyens Close, Chineham Basingstoke, Hampshire, RG24 8AG Tel: 01256 338640 www.i-transport.co.uk							TITLE:	POTENTIAL FOOTWAY OPTION ALONG FORD LANE			DRAWN:	SH	CHECKED:	DS	APPROVED:	DS
	A	02.10.20	JD	RSA COMMENTS INCORPORATED			DS	DS	PROJECT:			PROJECT No:		SCALE @ A3:	DATE:	
	REV	DATE	BY	DESCRIPTION			CHK	APD				ITB13091		1:500		10.09.19
	STATUS:							FORD AIRFIELD			REDROW HOMES LIMITED & WATES DEVELOPMENTS LIMITED			DRAWING No:		REV:
FOR INFORMATION													ITB13091-GA-054		A	

T:\Projects\13000 Live Projects\13091 ITB Ford Airfield\Tech\Drawings\Working Drawings\GA\ITB13091-GA-054A.dwg