WILSON COURT
WILLS CLOSE
JOHNSON WAY
Playground
El Sub Sta
JUNCTION CLOSE
SPROULE CLOSE
DOUGLAS CLOSE
LB
MILES CLOSE
YAPTON
BARNHAM
Ppg S
epot
SEE INSET 2
SEE INSET 1
Ford Air
Rifle Ranges
CLIMPING
LITTLEHAMPTON

INSET 1 - YAPTON ROAD
SCALE 1:250

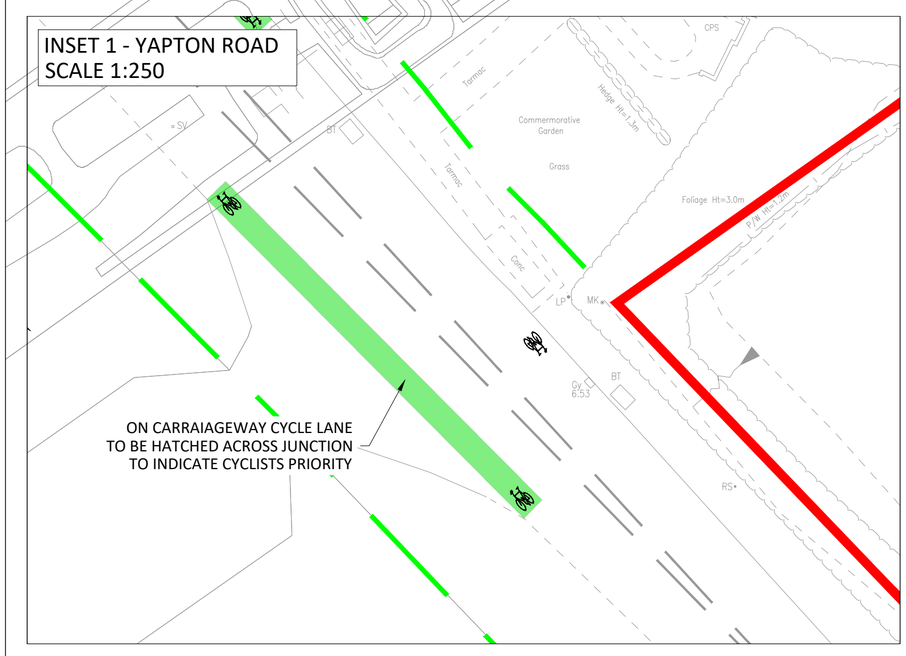

INSET 2 - YAPTON ROAD
SCALE 1:250

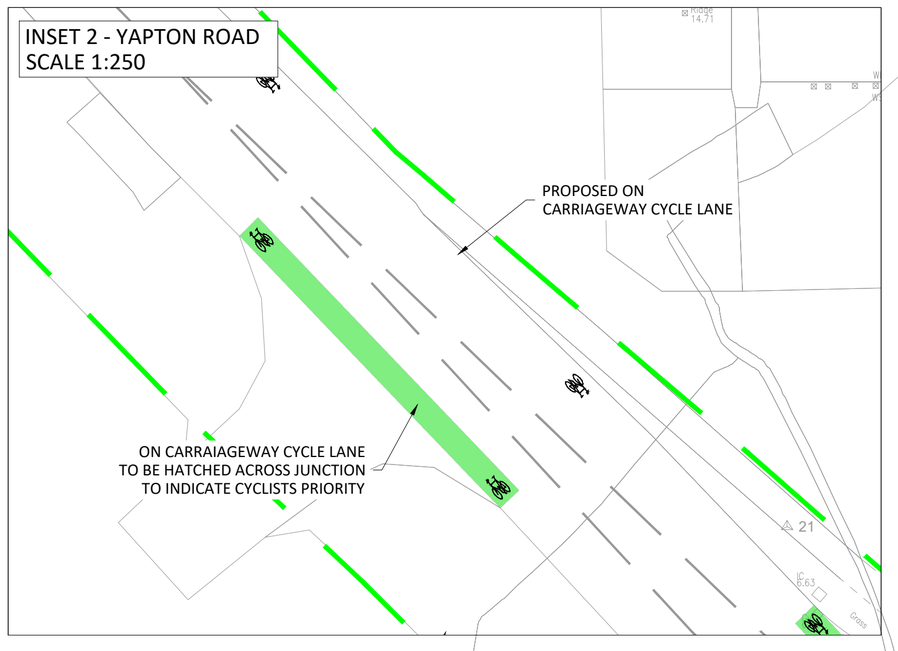

REPRODUCED FROM THE ORDNANCE SURVEY MAP WITH THE PERMISSION OF THE CONTROLLER OF HER MAJESTY'S STATIONERY OFFICE. LICENCE No. 100044286.
© CROWN COPYRIGHT RESERVED.

DRAWING ISSUED FOR FEASIBILITY CONSIDERATION AND PLANNING PURPOSES ONLY. DRAWING NOT TO BE USED FOR CONSTRUCTION. I-TRANSPORT LLP ACCEPT NO RESPONSIBILITY FOR ERRORS MADE BY OTHERS IN SCALING FROM THIS DRAWING. MEASUREMENTS SHOULD BE TAKEN FROM FIGURED DIMENSIONS ONLY. CDM REQUIREMENTS CONSIDERED AT FEASIBILITY STAGE ONLY. FURTHER CONSIDERATION REQUIRED BY DETAILED DESIGN TEAM.

SCALE BAR @ 1:1000
0 10 25 50 100

i-Transport
Grove House, Lutyens Close, Chineham
Basingstoke, Hampshire, RG24 8AG
Tel: 01256 338640
www.i-transport.co.uk

REV	DATE	BY	DESCRIPTION	CHK	APD

STATUS: FOR INFORMATION

TITLE: POTENTIAL PEDESTRIAN / CYCLIST IMPROVEMENTS

PROJECT: FORD AIRFIELD

CLIENT: REDROW HOMES LIMITED & WATES DEVELOPMENTS

DRAWN:	CHECKED:	APPROVED:
SH	DS	DS
PROJECT No:	SCALE @ A1:	DATE:
ITB13091	1:1000	19.06.20

DRAWING No: ITB13091-GA-059 REV:

T:\Projects\13000Series\13091ITB Ford Airfield\Tech\Acad\-Transport Drawings\Working Drawings\GA\ITB13091-GA-059.dwg

ARUN DISTRICT COUNCIL FP/420/OUT