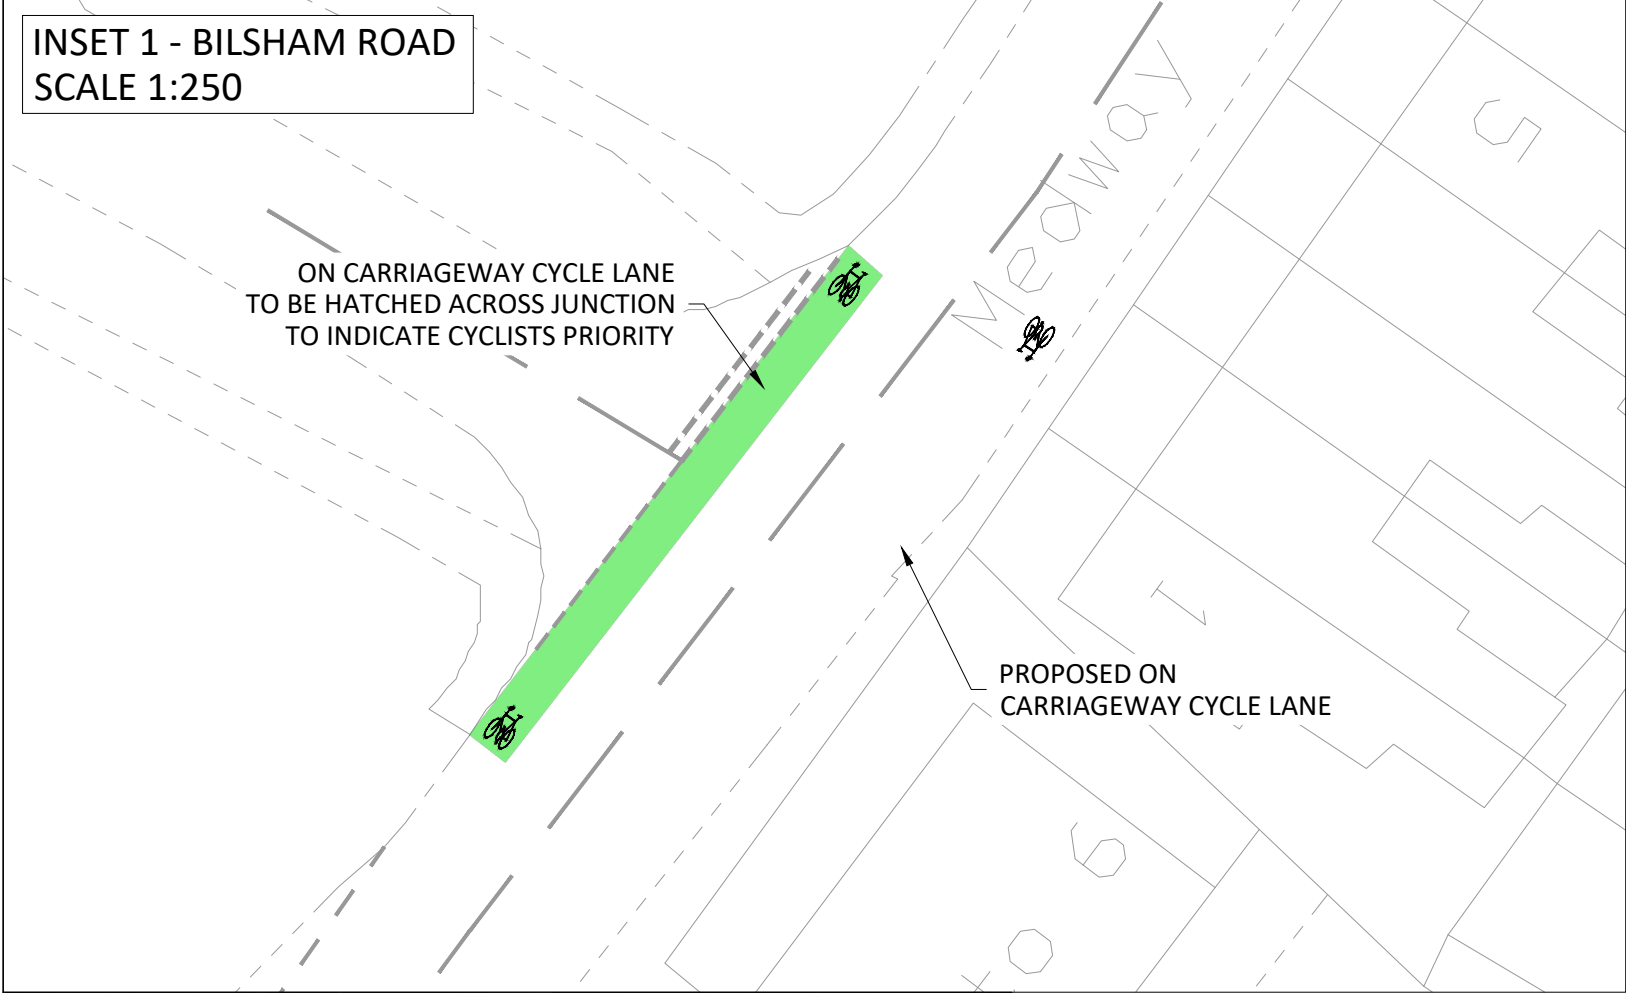


 Grove House, Lutyens Close, Chineham Basingstoke, Hampshire, RG24 8AG Tel: 01256 338640 www.i-transport.co.uk										TITLE POTENTIAL PEDESTRIAN / CYCLIST IMPROVEMENTS		DRAWN: SH		CHECKED: DS		APPROVED: DS					
REV		DATE		BY		DESCRIPTION		CHK		APC		PROJECT		CLIENT		PROJECT No: ITB13091		SCALE @ A1: 1:1000		DATE: 19.06.20	
STATUS						FOR INFORMATION						FORD AIRFIELD		REDROW HOMES LIMITED & WATES DEVELOPMENTS		DRAWING No: ITB13091-GA-061				REV	