


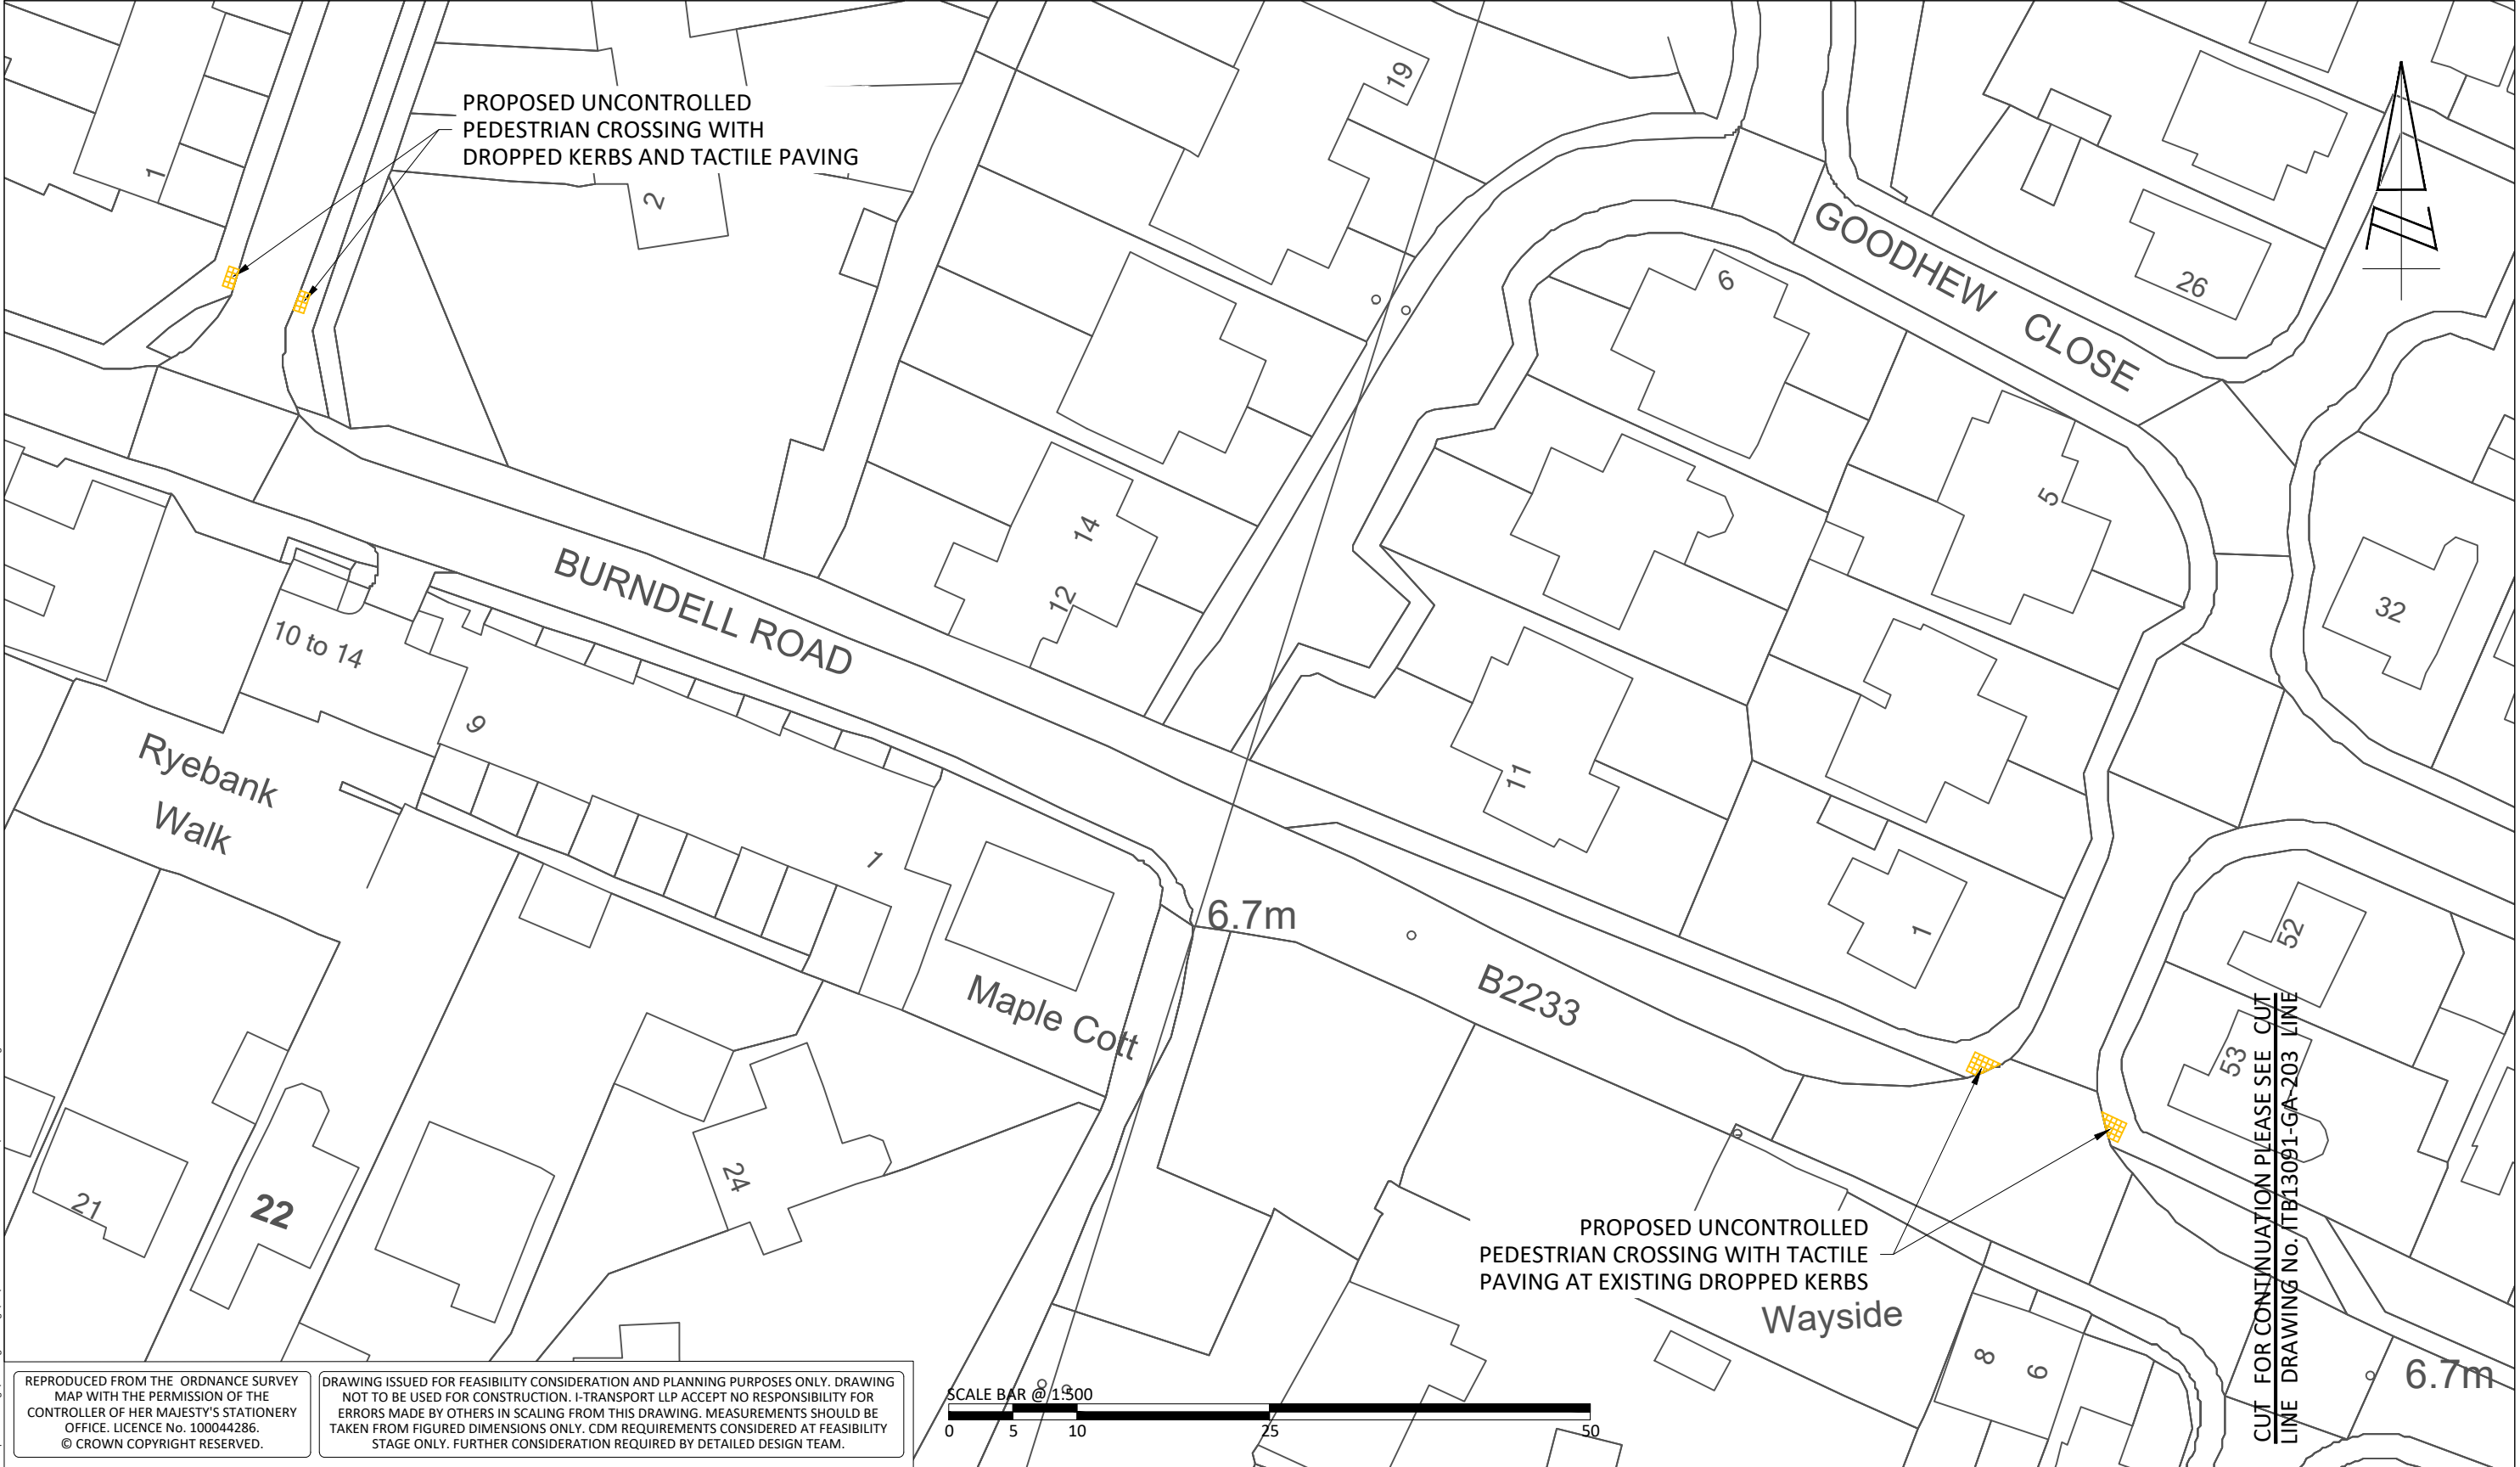

REPRODUCED FROM THE ORDNANCE SURVEY MAP WITH THE PERMISSION OF THE CONTROLLER OF HER MAJESTY'S STATIONERY OFFICE. LICENCE No. 100044286. © CROWN COPYRIGHT RESERVED.

DRAWING ISSUED FOR FEASIBILITY CONSIDERATION AND PLANNING PURPOSES ONLY. DRAWING NOT TO BE USED FOR CONSTRUCTION. I-TRANSPORT LLP ACCEPT NO RESPONSIBILITY FOR ERRORS MADE BY OTHERS IN SCALING FROM THIS DRAWING. MEASUREMENTS SHOULD BE TAKEN FROM FIGURED DIMENSIONS ONLY. CDM REQUIREMENTS CONSIDERED AT FEASIBILITY STAGE ONLY. FURTHER CONSIDERATION REQUIRED BY DETAILED DESIGN TEAM.



Grove House, Lutyens Close, Chineham
Basingstoke, Hampshire, RG24 8AG

Tel: 01256 338640
Fax: 01256 338644

www.i-transport.co.uk

REV	DATE	BY	DESCRIPTION	CHK	APD
STATUS: DRAFT					

TITLE: ROUTE 2 - BURDELL ROAD FROM ROLLASTON PARK TO DOWNVIEW ROAD SHEET 4 OF 4	
PROJECT: FORD AIRFIELD	CLIENT: REDROW HOMES LIMITED & WATES DEVELOPMENTS LIMITED

SCALE @ A3: 1:500	CHECKED: DS	APPROVED: DS
FILE REF: ITB13091	DRAWN: JD	DATE: 05.06.18
DRAWING No: ITB13091-GA-204		
PROJECT No: ITB13091		REV: -