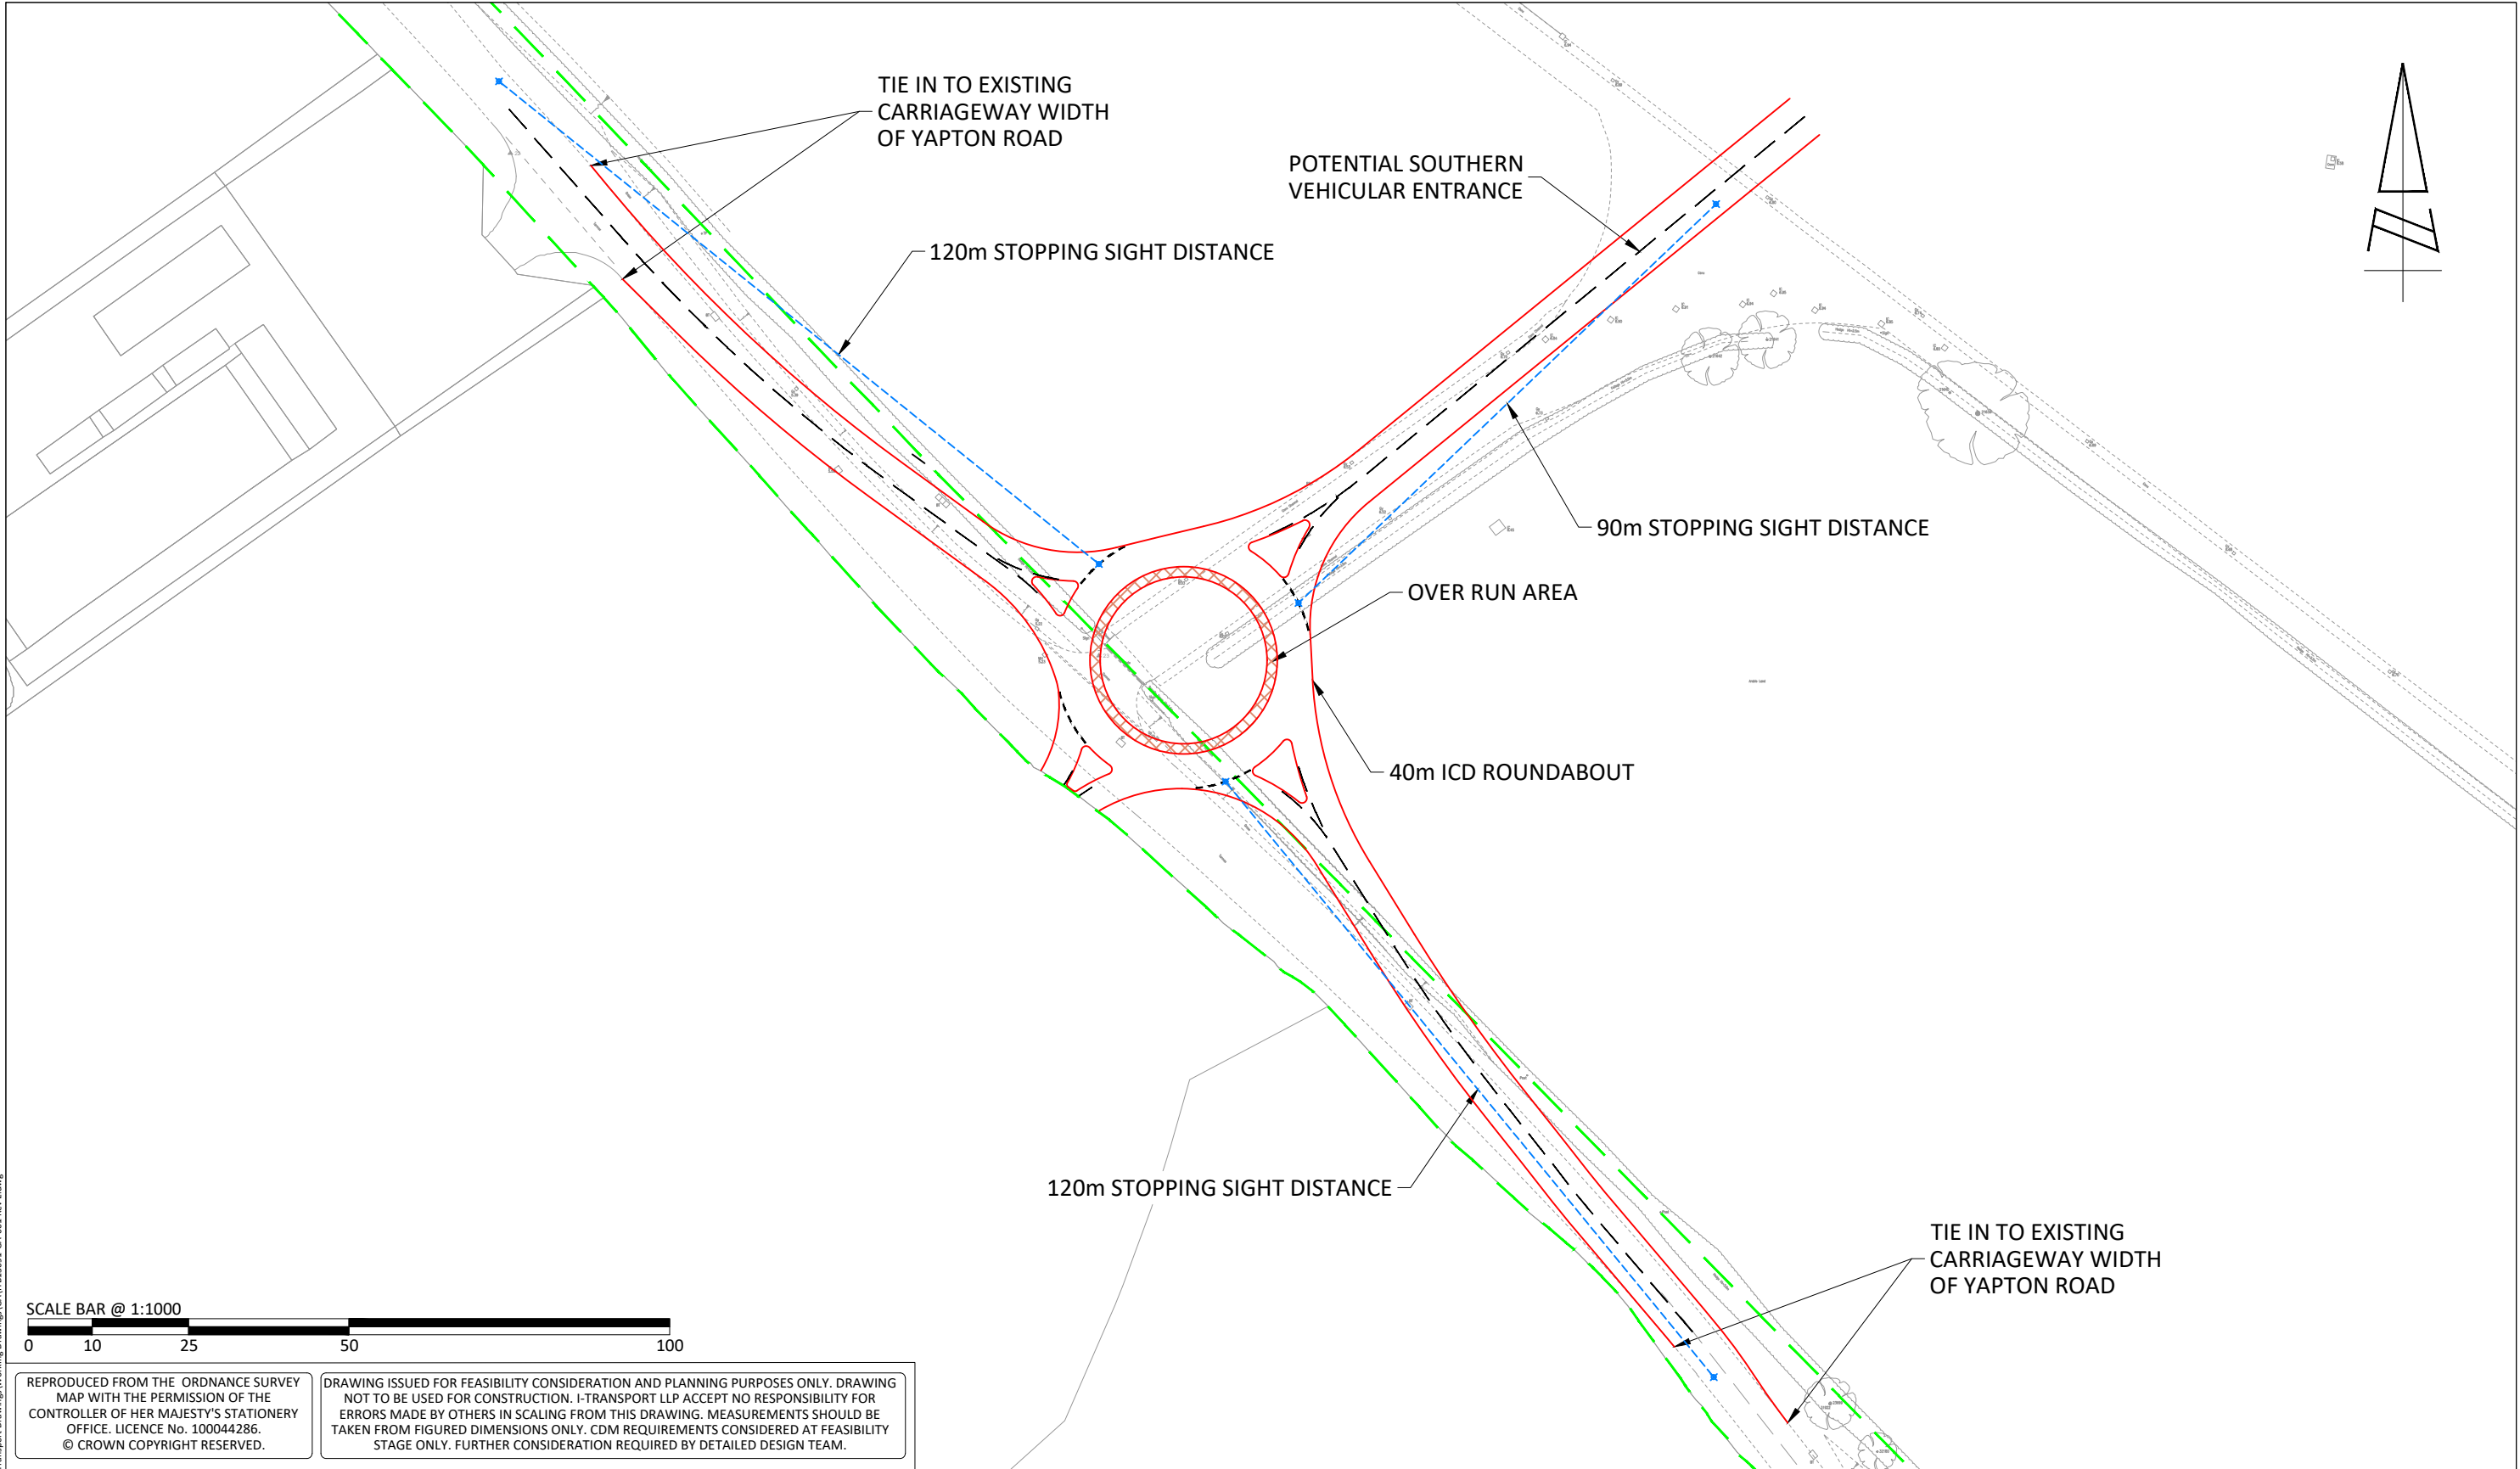


REPRODUCED FROM THE ORDNANCE SURVEY MAP WITH THE PERMISSION OF THE CONTROLLER OF HER MAJESTY'S STATIONERY OFFICE. LICENCE No. 100044286. © CROWN COPYRIGHT RESERVED.

DRAWING ISSUED FOR FEASIBILITY CONSIDERATION AND PLANNING PURPOSES ONLY. DRAWING NOT TO BE USED FOR CONSTRUCTION. I-TRANSPORT LLP ACCEPT NO RESPONSIBILITY FOR ERRORS MADE BY OTHERS IN SCALING FROM THIS DRAWING. MEASUREMENTS SHOULD BE TAKEN FROM FIGURED DIMENSIONS ONLY. CDM REQUIREMENTS CONSIDERED AT FEASIBILITY STAGE ONLY. FURTHER CONSIDERATION REQUIRED BY DETAILED DESIGN TEAM.

 Grove House, Lutyens Close, Chineham Basingstoke, Hampshire, RG24 8AG www.i-transport.co.uk	E	10.09.19	SH	ROUNDAABOUT ICD REVISED	DS	DS	TITLE: POTENTIAL SOUTHERN VEHICULAR ACCESS FROM YAPTON ROAD		SCALE @ A3: 1:1000	CHECKED: DS	APPROVED: BH
							PROJECT: FORD AIRFIELD, WEST SUSSEX		FILE REF: ITB13091	DRAWN: PH	DATE: 29.03.18
							CLIENT: REDROW HOMES LIMITED & WATES DEVELOPMENTS LIMITED		DRAWING No: ITB13091-GA -001		
							STATUS: FOR INFORMATION		PROJECT No: ITB13091	REV: E	

T:\Projects\13000Series\130911TB Ford Airfield\Tech\Acad\Transport Drawings\Working Drawings\GA\ITB13091-GA-001 Rev F.dwg