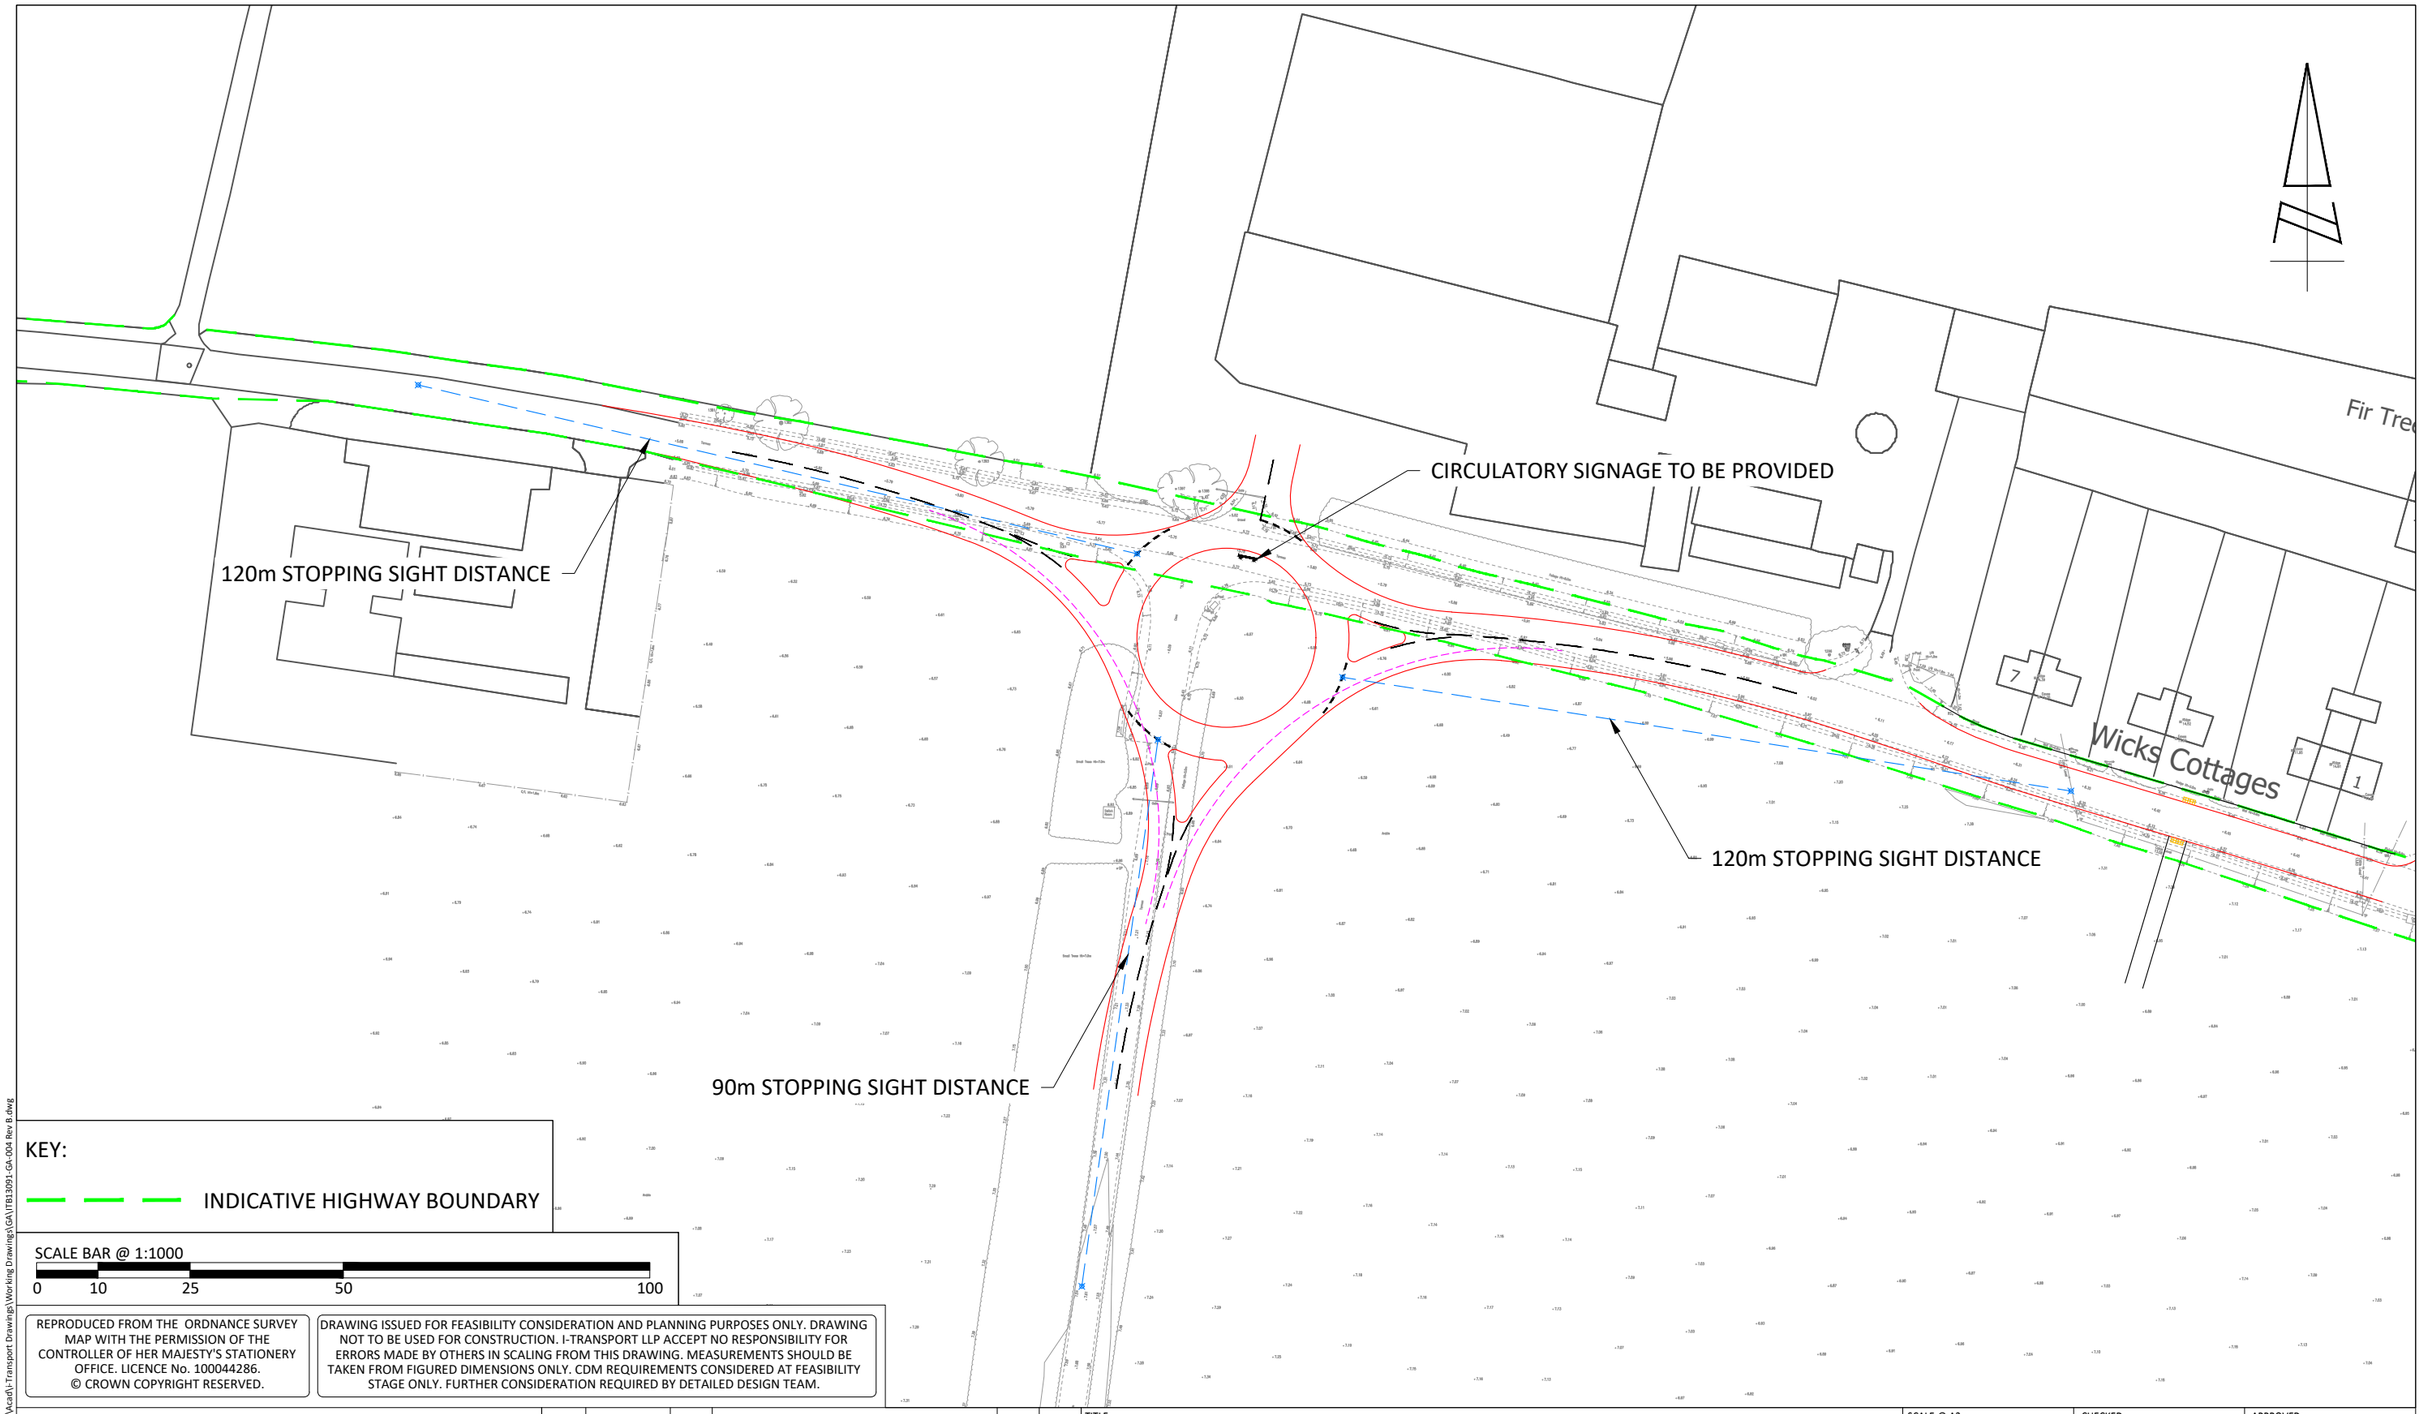

KEY:

INDICATIVE HIGHWAY BOUNDARY

SCALE BAR @ 1:1000

0 10 25 50 100

REPRODUCED FROM THE ORDNANCE SURVEY MAP WITH THE PERMISSION OF THE CONTROLLER OF HER MAJESTY'S STATIONERY OFFICE. LICENCE No. 100044286. © CROWN COPYRIGHT RESERVED.

DRAWING ISSUED FOR FEASIBILITY CONSIDERATION AND PLANNING PURPOSES ONLY. DRAWING NOT TO BE USED FOR CONSTRUCTION. I-TRANSPORT LLP ACCEPT NO RESPONSIBILITY FOR ERRORS MADE BY OTHERS IN SCALING FROM THIS DRAWING. MEASUREMENTS SHOULD BE TAKEN FROM FIGURED DIMENSIONS ONLY. CDM REQUIREMENTS CONSIDERED AT FEASIBILITY STAGE ONLY. FURTHER CONSIDERATION REQUIRED BY DETAILED DESIGN TEAM.

i-Transport

Grove House, Lutyens Close, Chineham
Basingstoke, Hampshire, RG24 8AG

Tel: 01256 338640
Fax: 01256 338644

www.i-transport.co.uk

REV	DATE	BY	DESCRIPTION	CHK	APD
B	02.10.20	JD	RSA COMMENTS INCORP'D	DS	DS
A	08.11.18	SH	MINOR AMENDMENTS	DS	DS

STATUS: DRAFT

TITLE: POTENTIAL SITE ACCESS ARRANGEMENT - 3 ARM 40m ICD ROUNDABOUT

PROJECT: FORD AIRFIELD

CLIENT: REDROW HOMES LIMITED & WATES DEVELOPMENT LIMITED

SCALE @ A3:	CHECKED:	APPROVED:
1:1000	DS	DS
FILE REF: ITB13091	DRAWN: SH	DATE: 15.06.18

DRAWING No: ITB13091-GA-004

PROJECT No: ITB13091

REV: B

T:\Projects\130001 Live Projects\130911TB Ford Airfield\Tech\Acad\i-Transport Drawings\Working Drawings\GA\ITB13091-GA-004 Rev B.dwg