


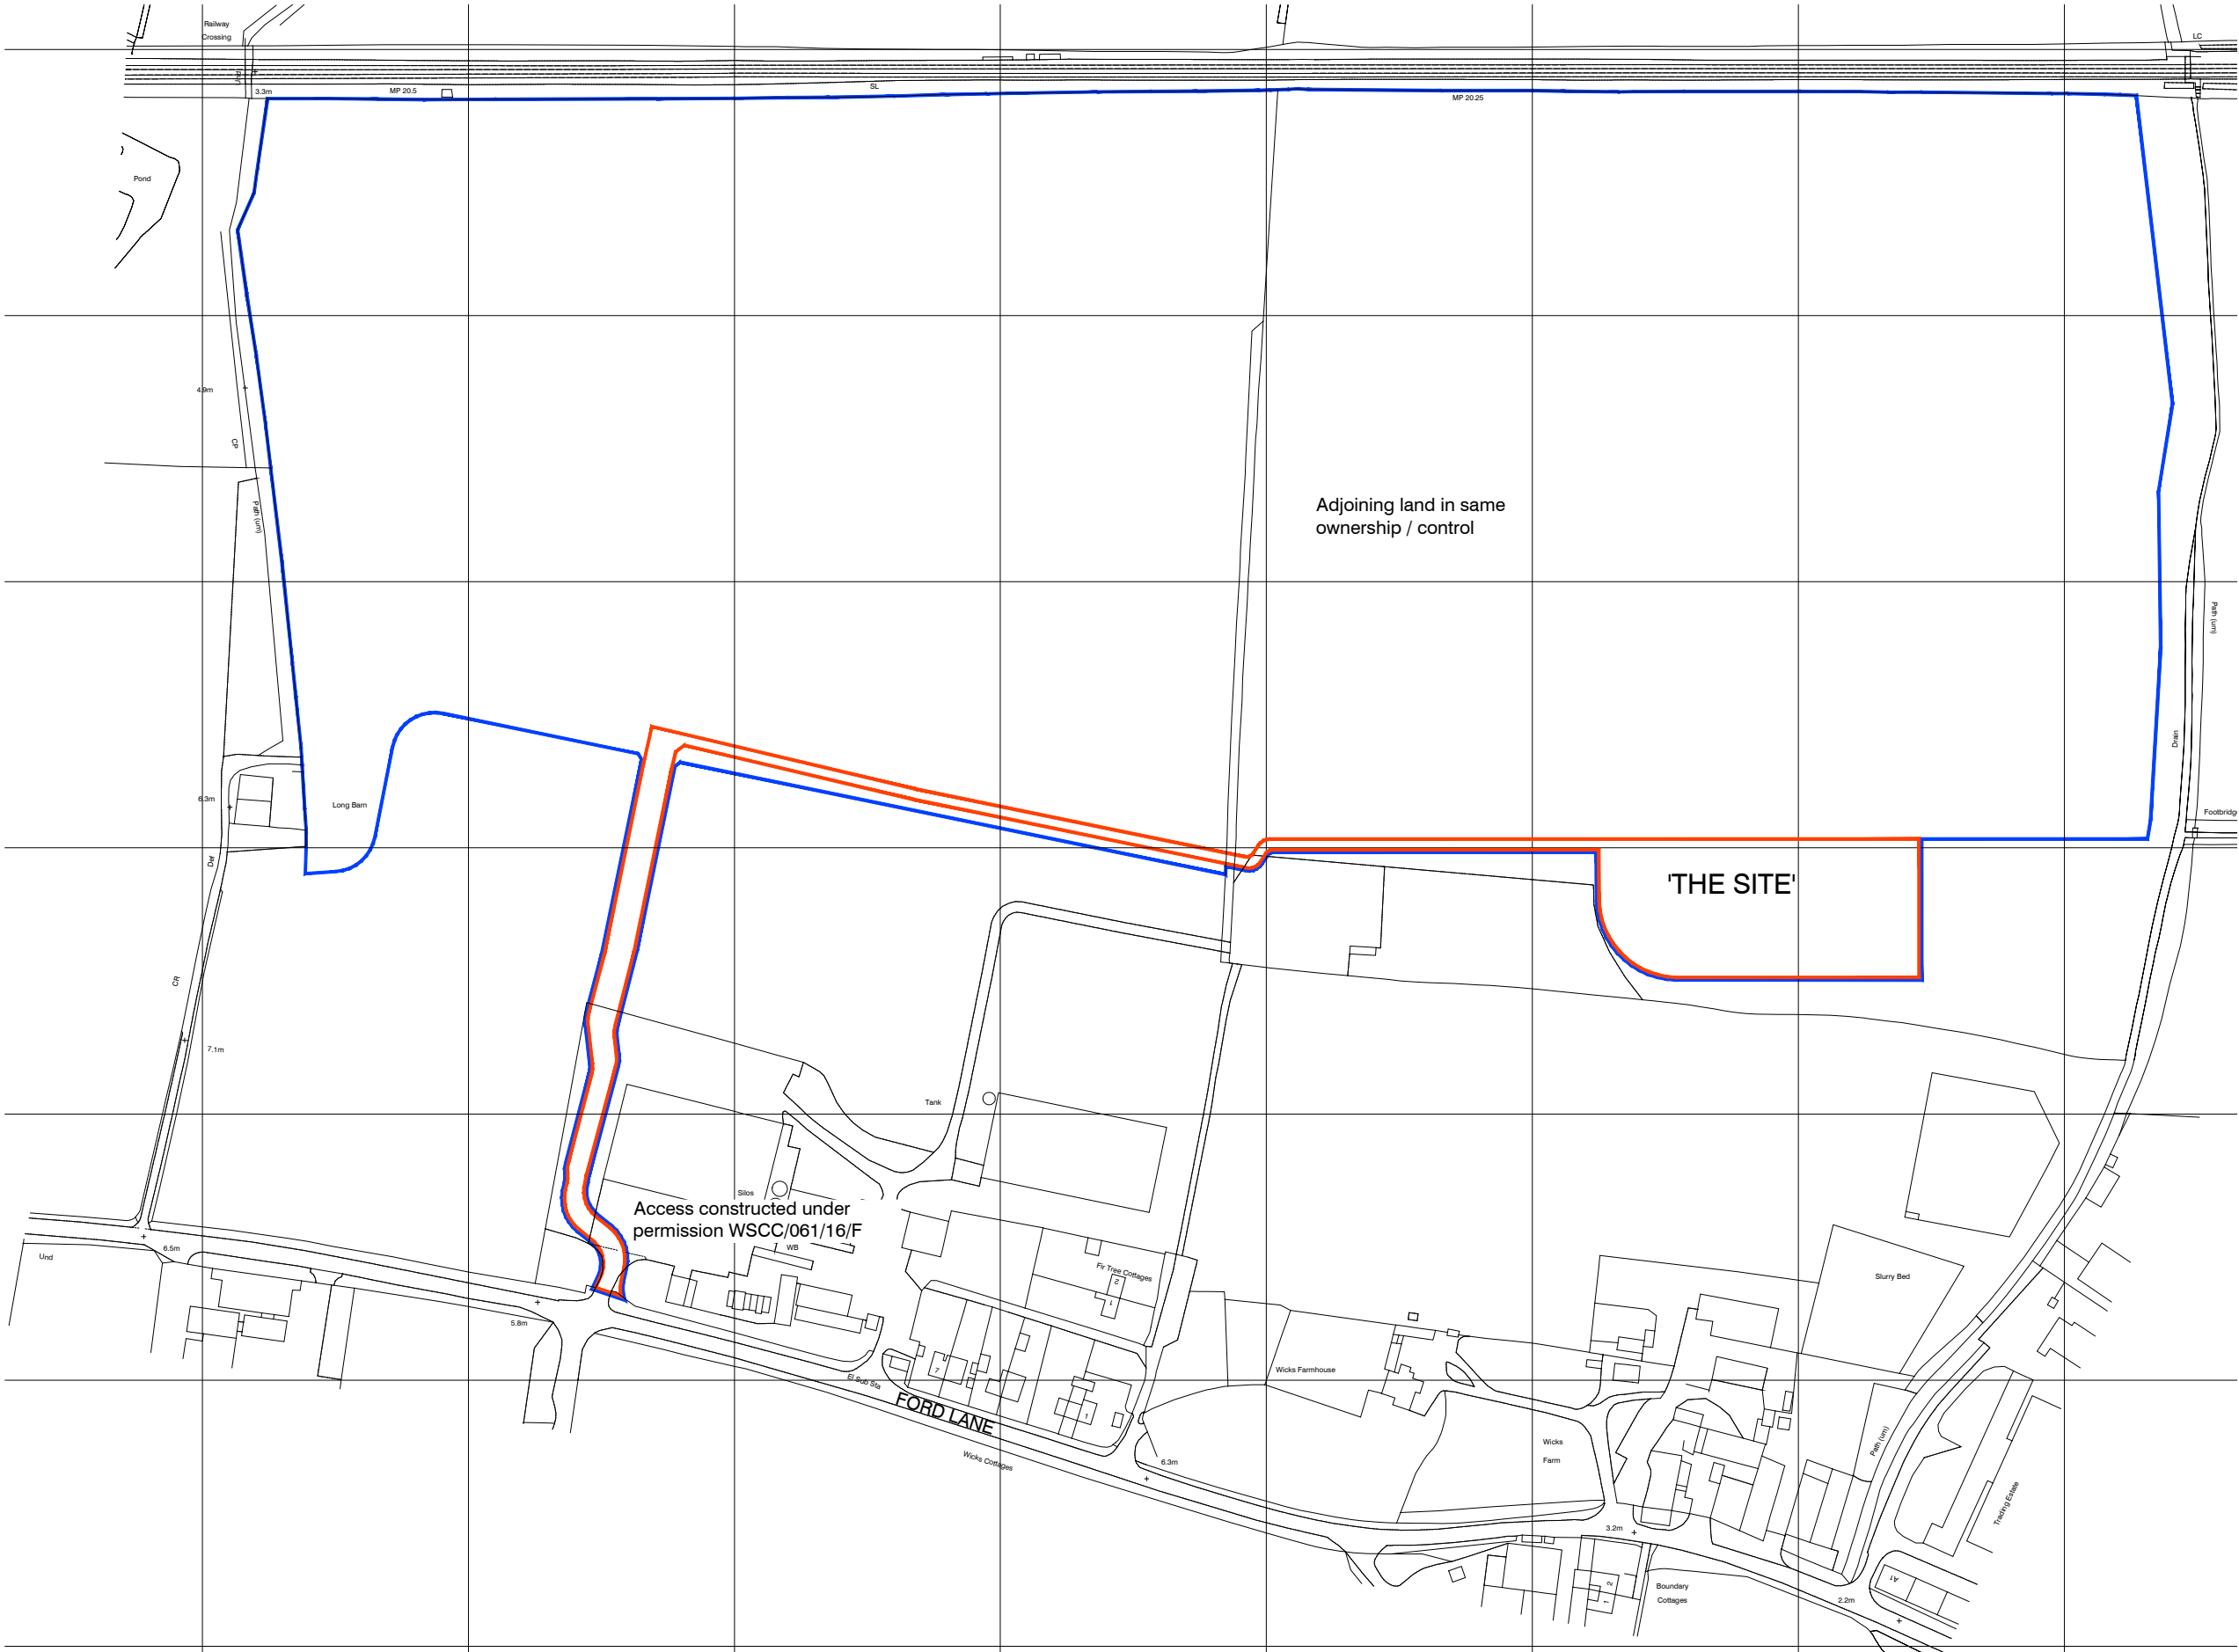

NOTES:
Dimensions to be checked on site before commencing work. any discrepancies shall be reported to Curtis Leeves Technical Ltd. immediately.
Do not scale from these drawings except for planning purposes. Use figured dimensions only.
Where applicable this drawing is to be read in conjunction with other consultants' drawings.
This drawing is the copyright of Curtis Leeves Technical Ltd. and may not be copied, altered or reproduced in any way, or passed to a third party, without written authority.



P03	Blueline updated.	10.05.22
P02	Issued for planning.	08.03.22
P01	Issued for comment.	21.10.21


rev	description	date
status		
PLANNING		



CURTIS LEEVES TECHNICAL LTD
01243 378070 | mail@cltechnical.co.uk

client			
Agricultural Investments Limited			
project			
Seasonal Worker Accommodation Wicks Farm Ford			
title			
Site Location Plan			
date	scale @ A3	drawn	chkd
20.10.21	1:2500	GBC	GBC
project no.	drawing no.	rev	
2137	PA01	P03	

(c) Crown Copyright and database rights 2021 OS 100047474

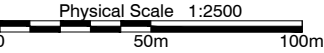

Location Plan 1:2500@A3