


General Notes

No.	Revision/Issue	Date

STEPHEN JUPP MRTPI
CHARTERED TOWN PLANNER
348 CHICHESTER ROAD
BOGNOR REGIS
PO21 5BX
T: 01243 822113
E: s.jupp@planning-solutions.co.uk

Project Name and Address
SITE LAYOUT
NEW UNIT FOR LMD
LAND WEST OF RUDFORD IND EST
FORD

Project	ADC.3.05	Sheet	2
Date	3.3.06		
Scale	1:500 @ A3		

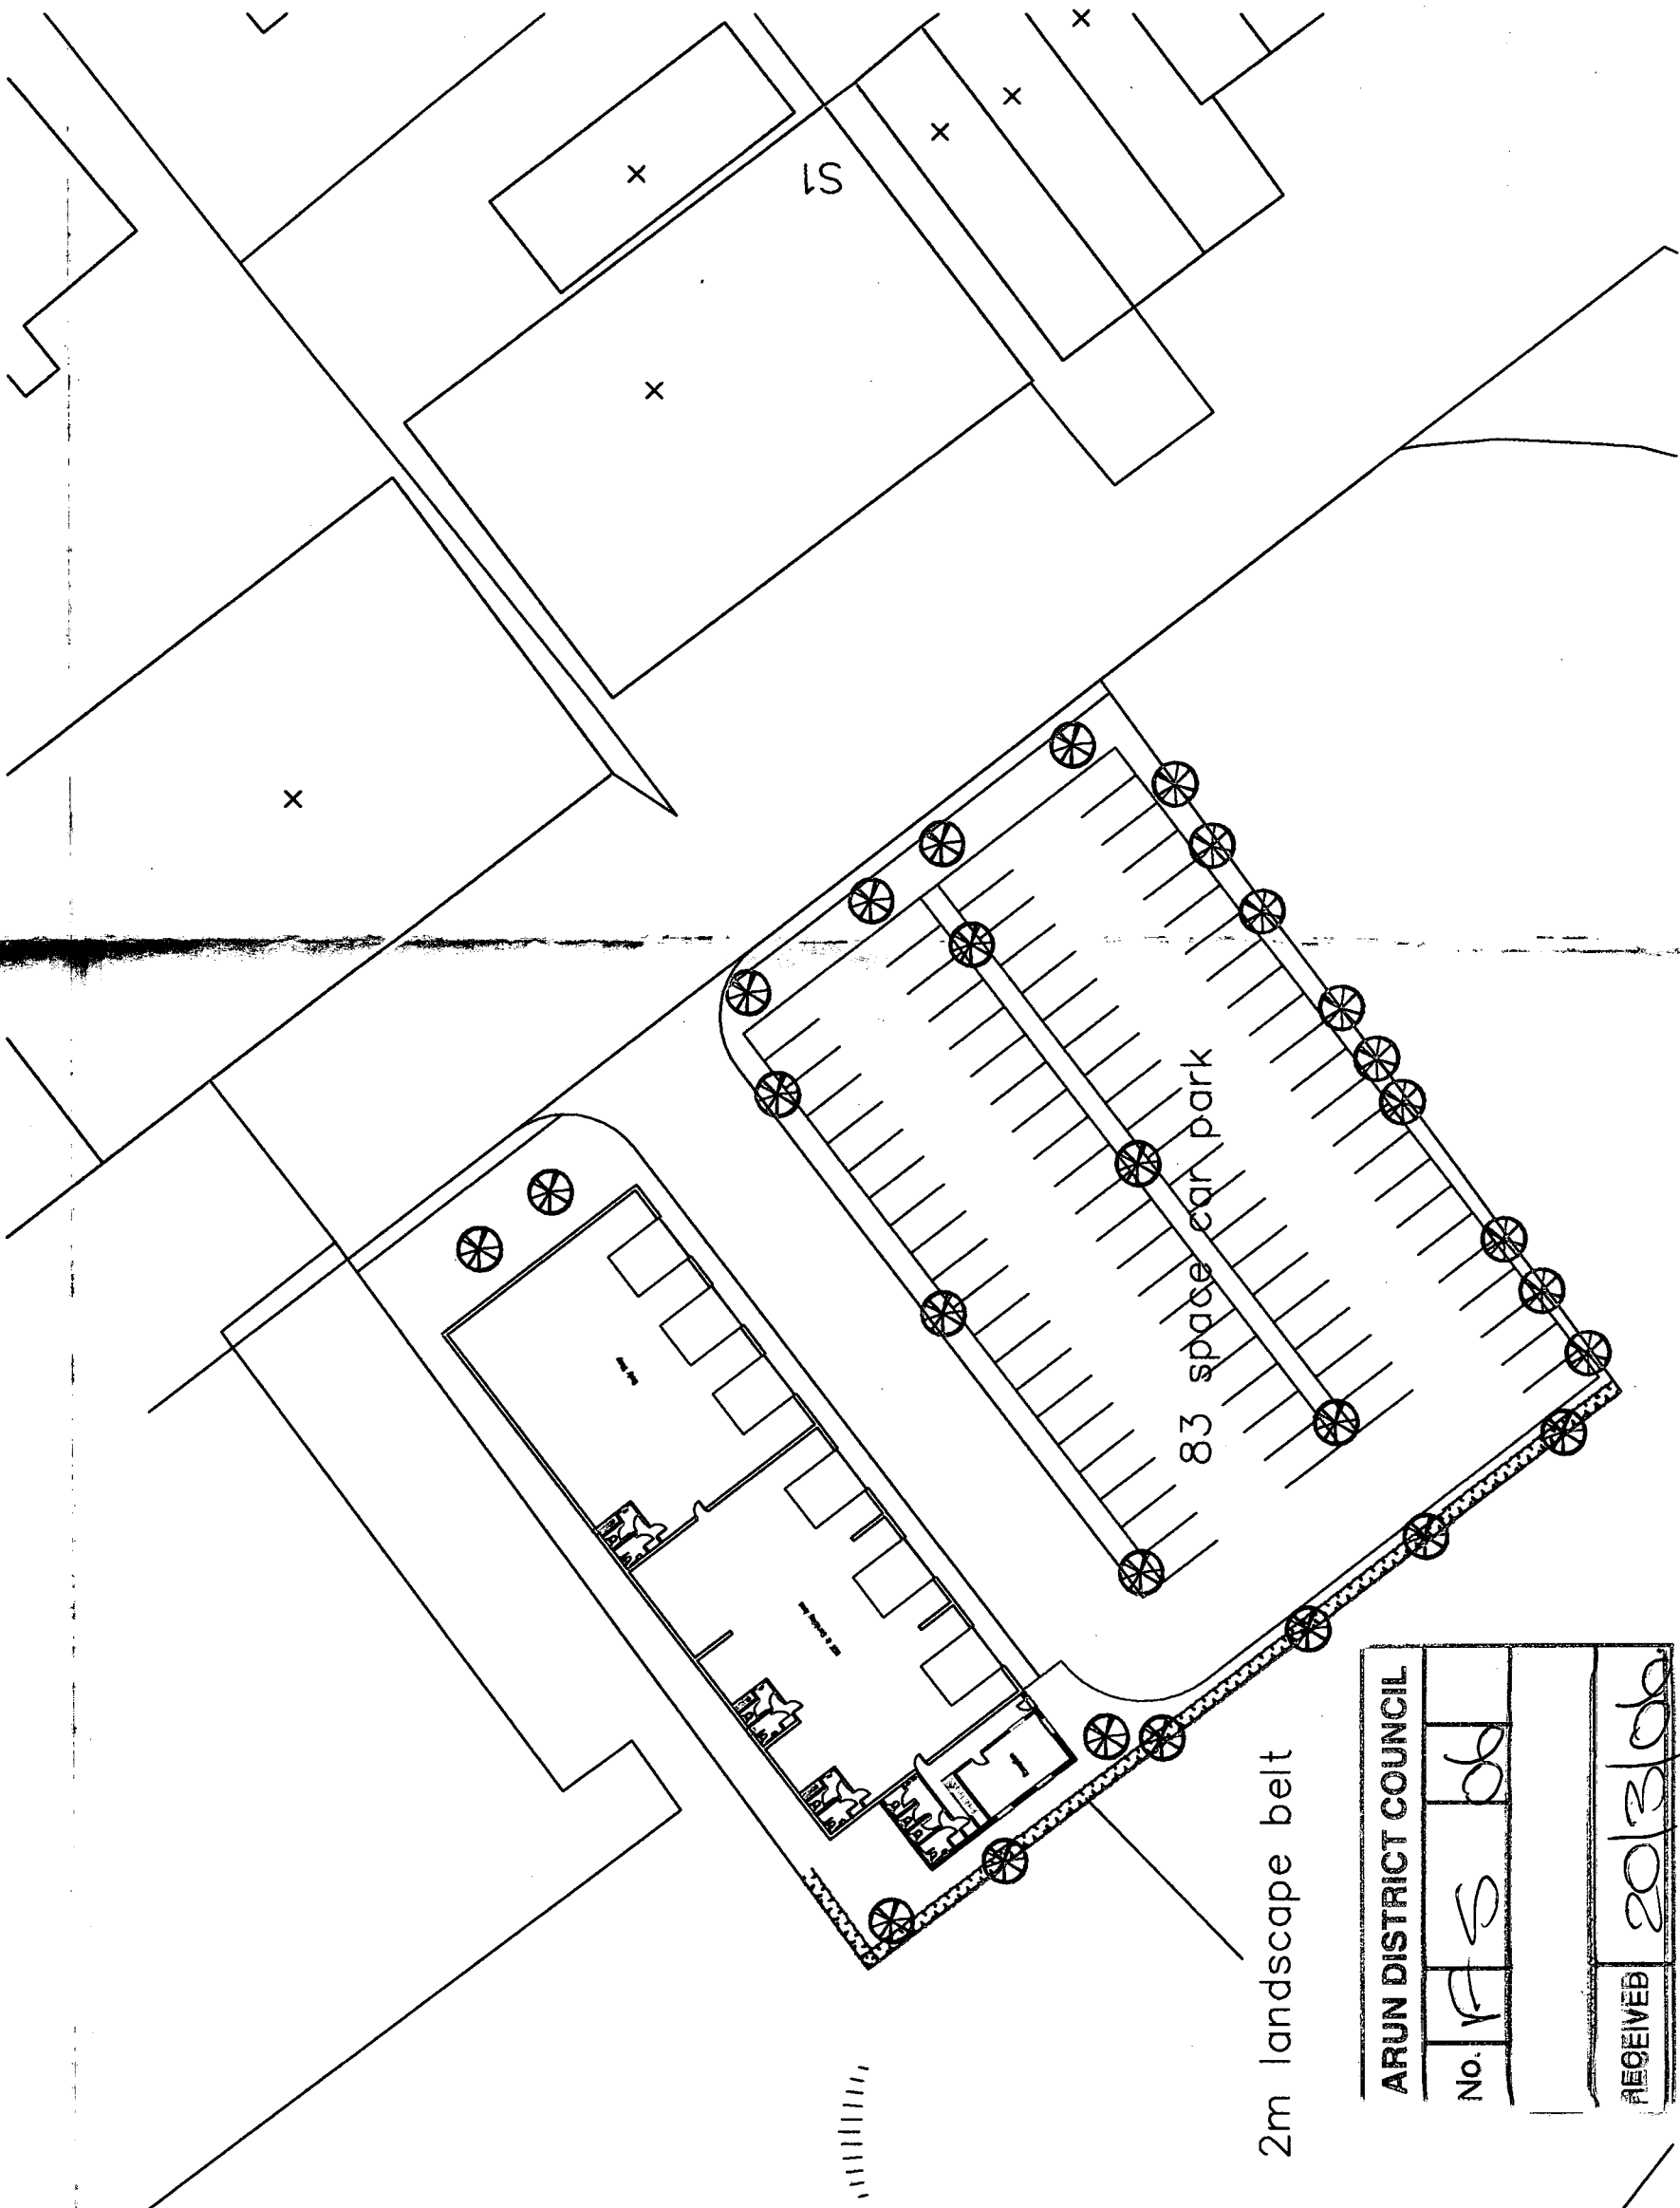

ARUN DISTRICT COUNCIL

No. 175 06

RECEIVED 20/3/06