

General Notes

No.	Revision/Issue	Date

Prepared By: STEPHEN JUPP MRTPI
Chartered Town Planner
348 CHICHESTER ROAD
BOGNOR REGIS
PO21 5BX
T: 01243 822113
E: steve@planning-solutions.co.uk

Project Name and Address

FLOOR PLAN

NEW UNIT FOR LMD
LAND WEST OF RUDFORD IND EST
FORD

Project

ADC 3.05

Date


3.3.06

Scale

1:200 @ A3

Sheet

3

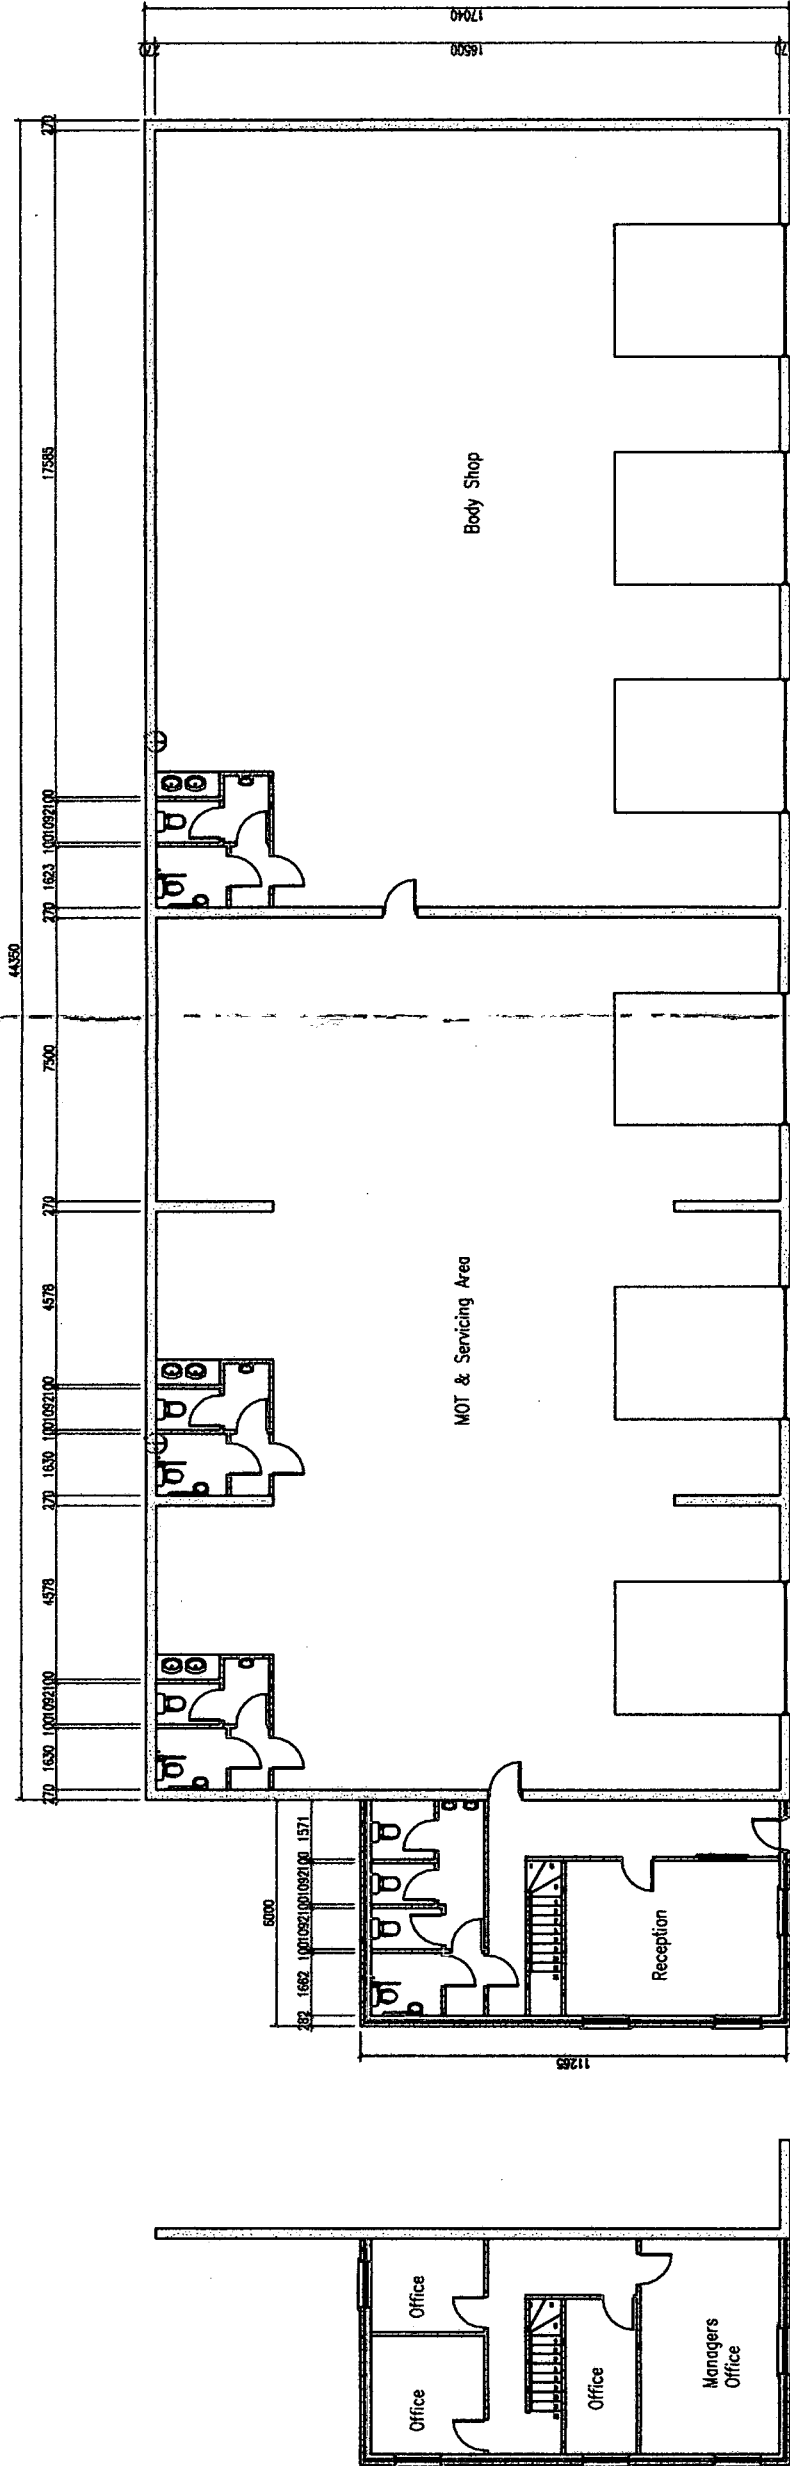

Office First Floor Plan

ARUN DISTRICT COUNCIL			
No.	F	S	66
RECEIVED 20/3/06			