



ARUN DISTRICT COUNCIL

No. F S 06


RECEIVED 20/3/06

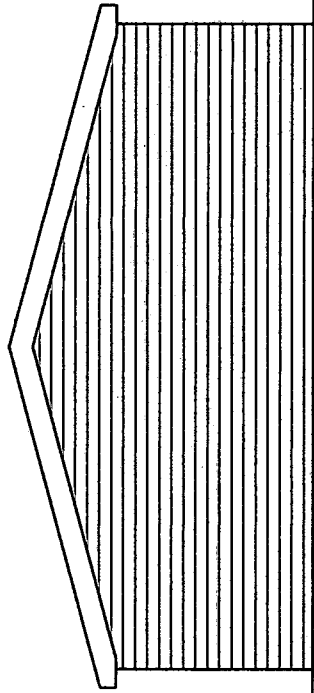


EAST

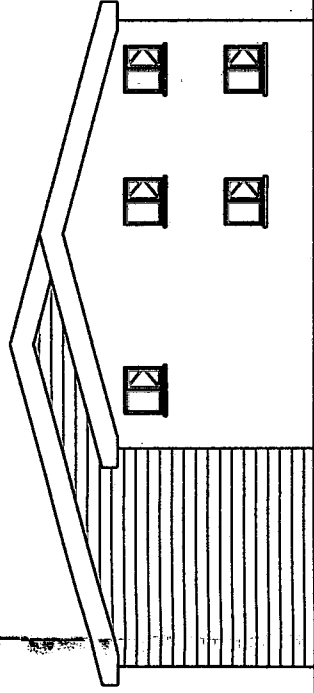

WEST

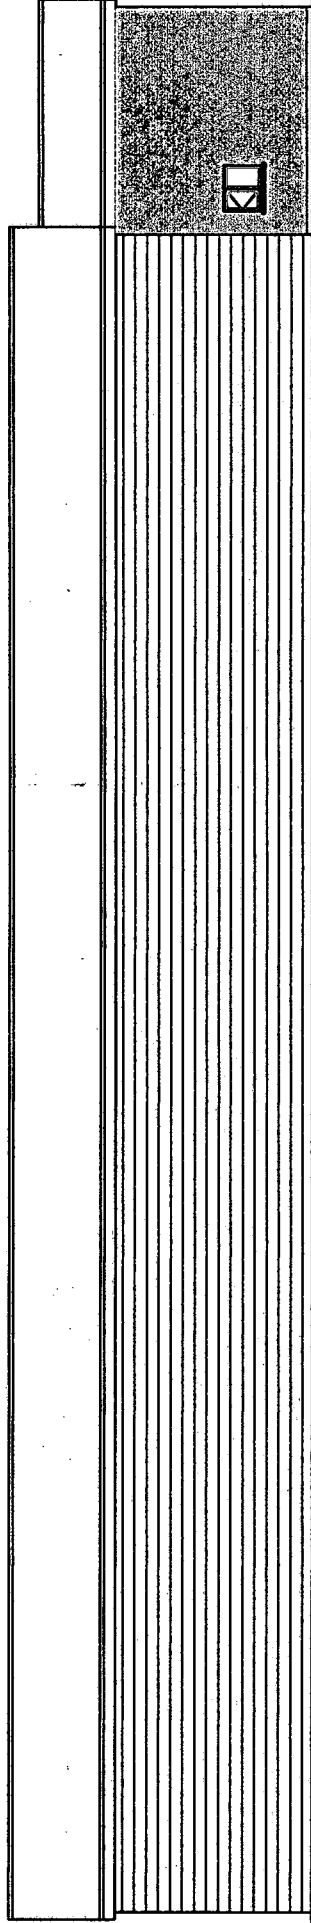

NORTH

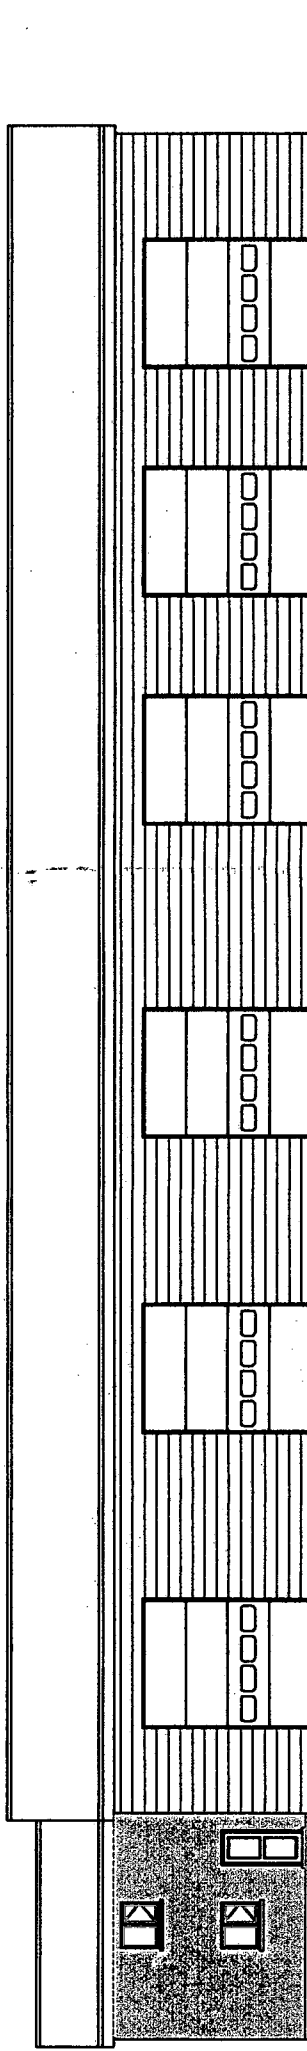

SOUTH

General Notes

No. Revision/Issue Date

Project Name and Address
STEPHEN JUPP MRTPI
CHARTERED TOWN PLANNER
348 CHICHESTER ROAD
BOGNOR REGIS
PO21 5BX
T: 01243 822113
E: steve@juppsolutions.co.uk

Project Name and Address

ELEVATIONS

NEW UNIT FOR LMD
LAND WEST OF RUDFORD IND EST
FORD

Project

ADC.3.05

Date

3.3.06

Scale

1:200 @ A3

Sheet

4