

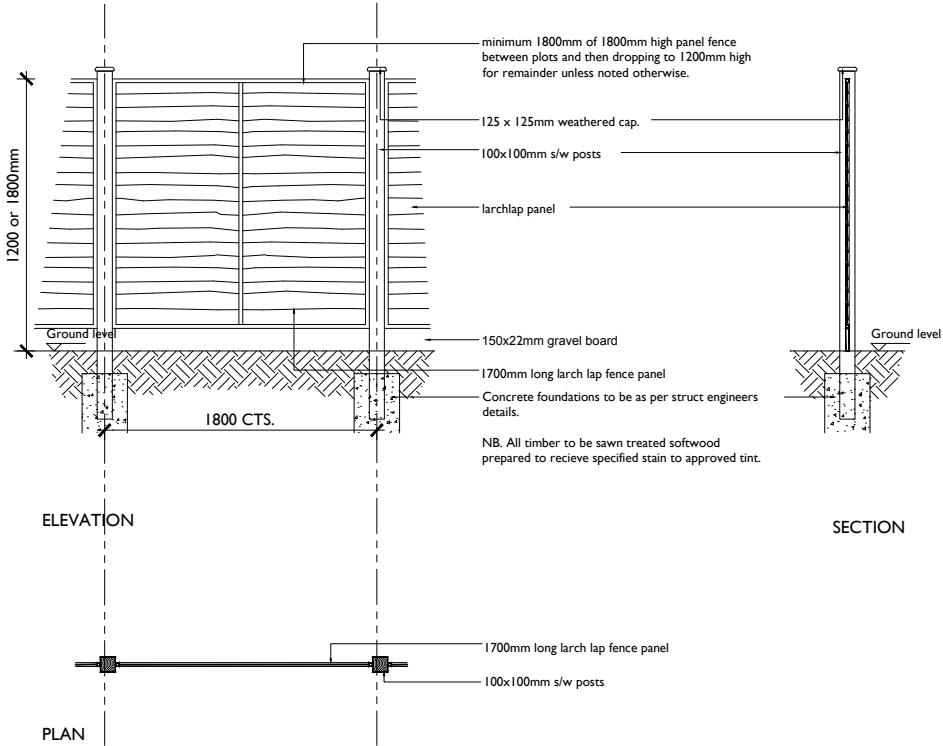
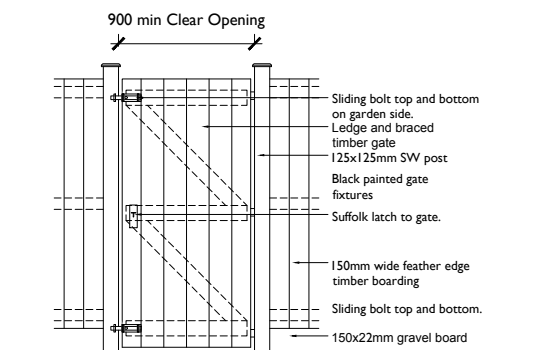
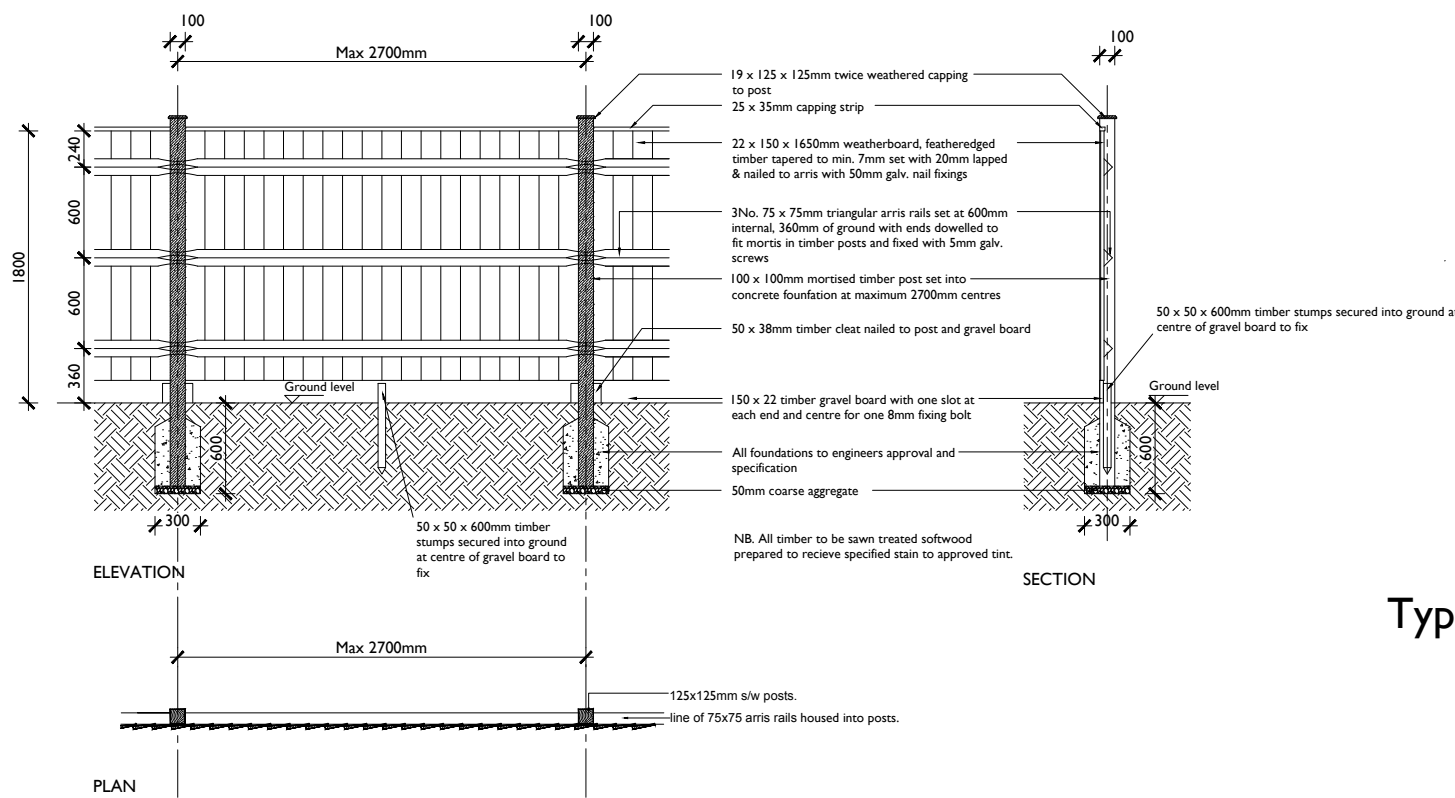
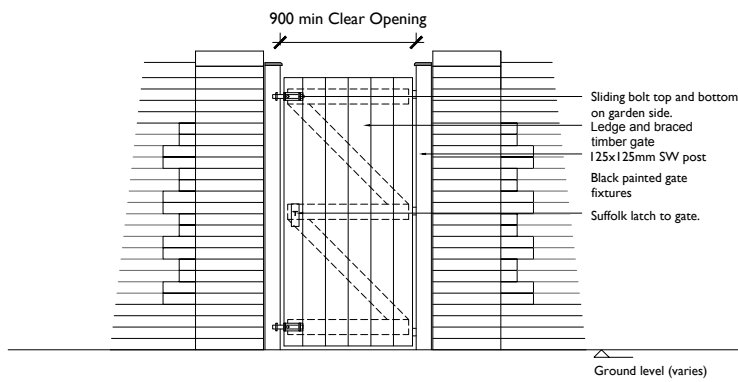


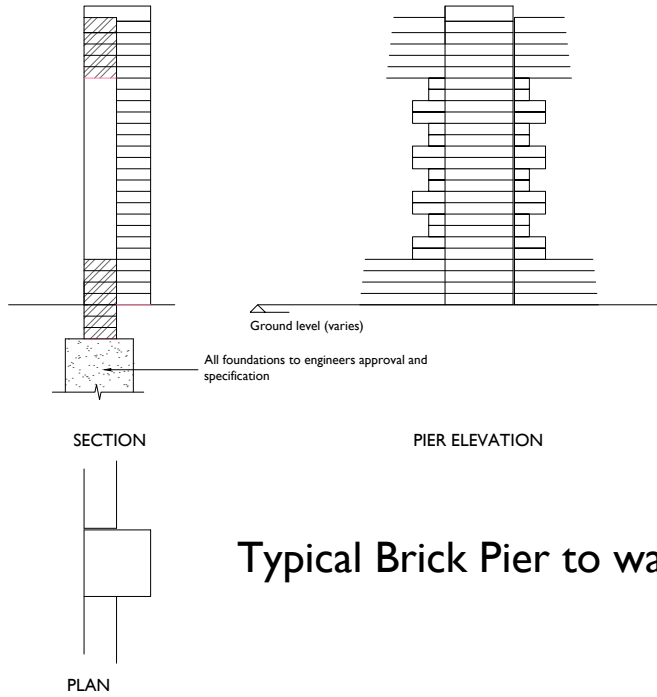

Typical Private Access Gate - 1800mm high

Typical Close Boarded Fence - 1800mm high
(Main and public access route private garden area boundaries)

Typical Larch Lap Fence - 1200 or 1800mm high
(Private garden area boundaries)

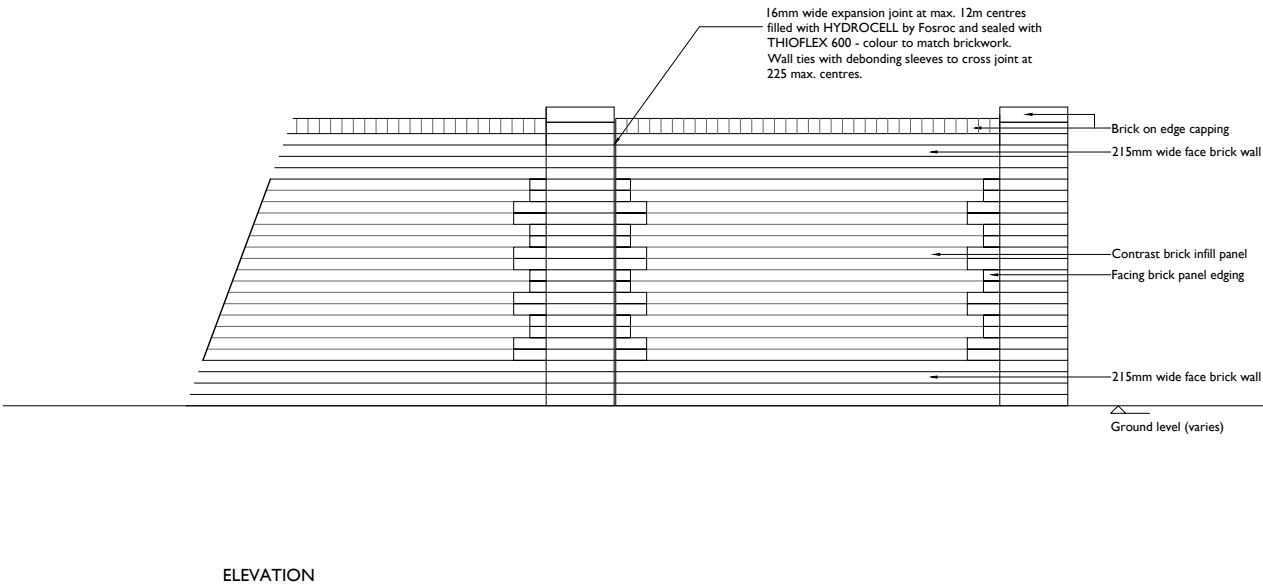

Typical Brick Panel Wall within development - 1800mm high

Typical Brick Pier to walls

Typical Access Gate - 1800mm high

