

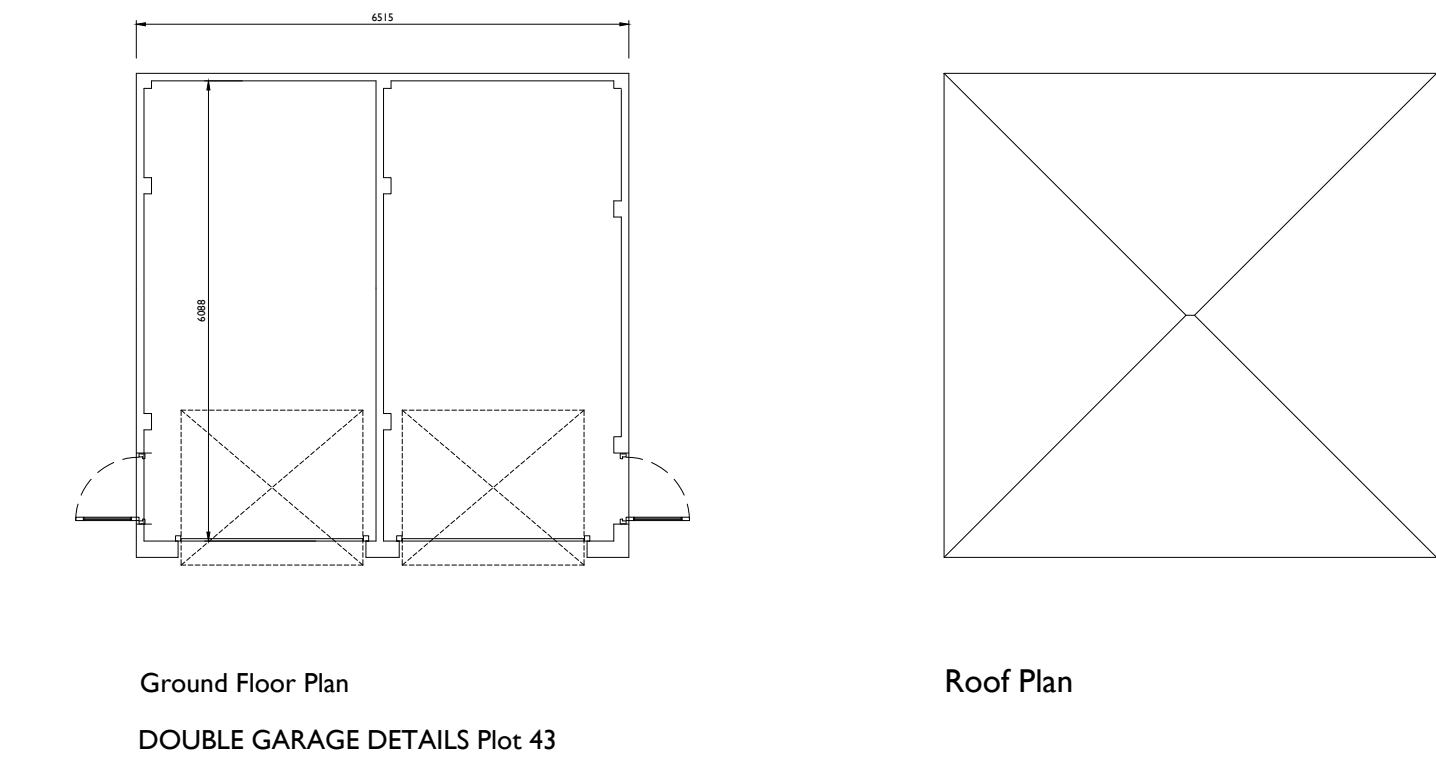
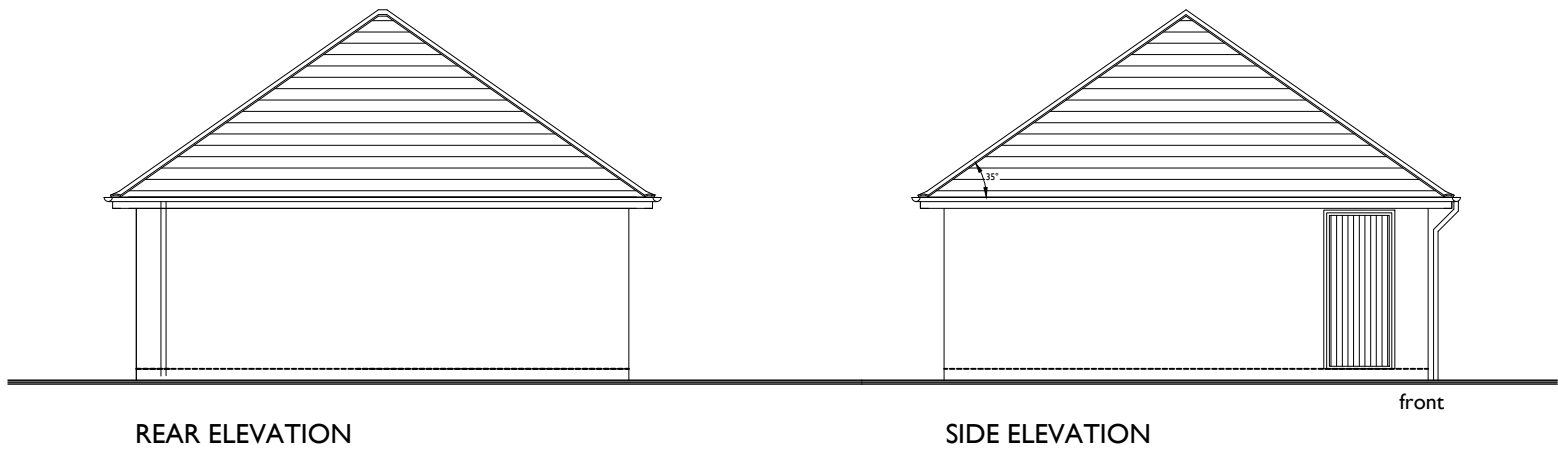
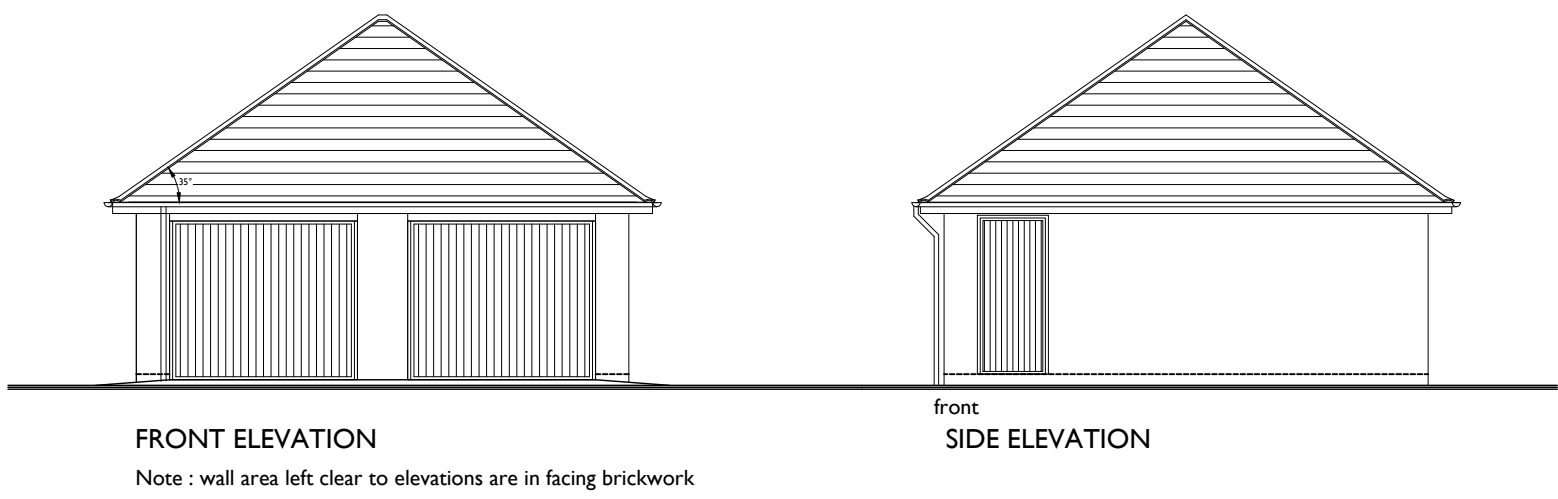
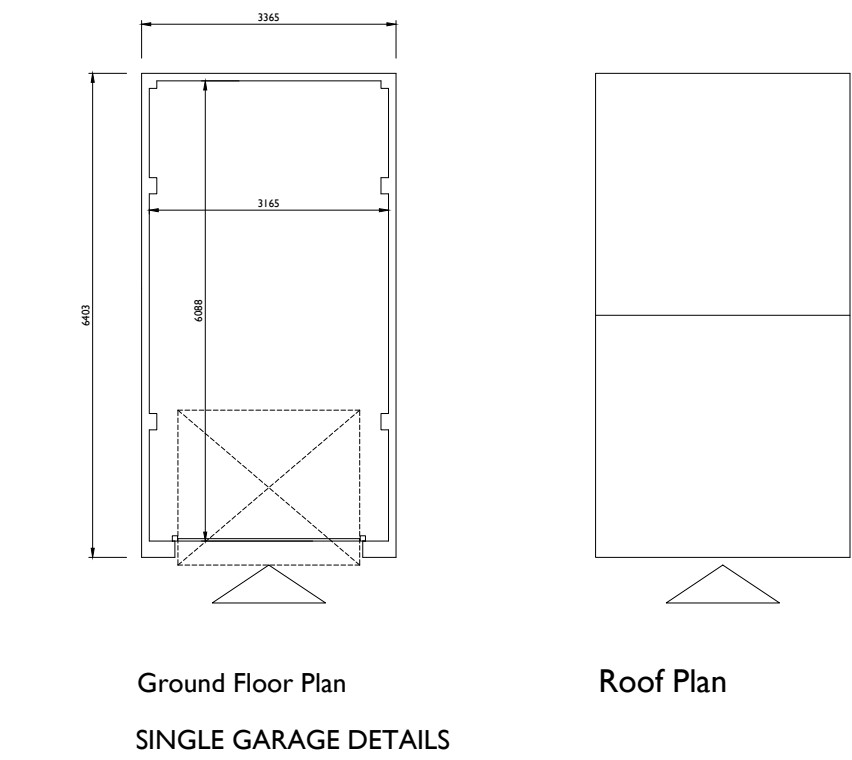
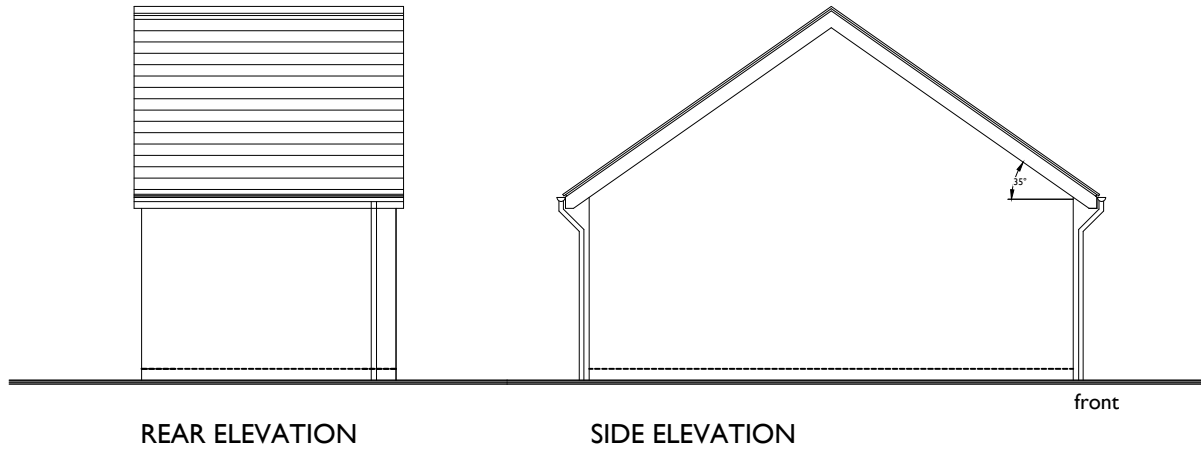


Shed to be min. 1.80m x 2.40m
Notes: Window to be positioned on suitable side to suit shed position
Where required, secure bike lock hoop to be incorporated

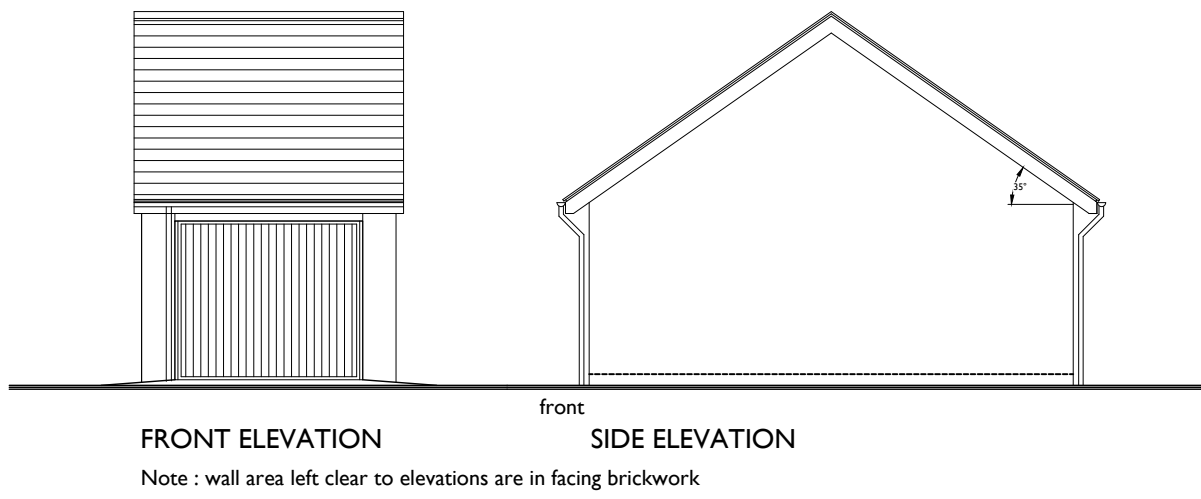

GARDEN SHED / STORE (for units without a garage)

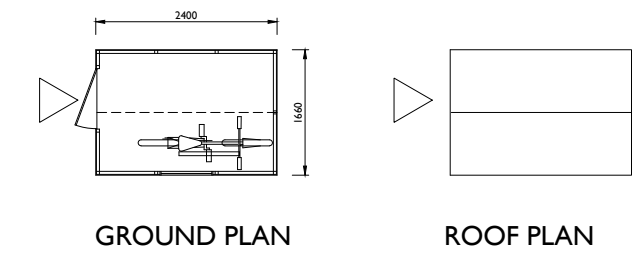