




STREET SCENE ELEVATION ON A - A.



STREET SCENE ELEVATION ON B - B.



STREET SCENE ELEVATION ON C - C.

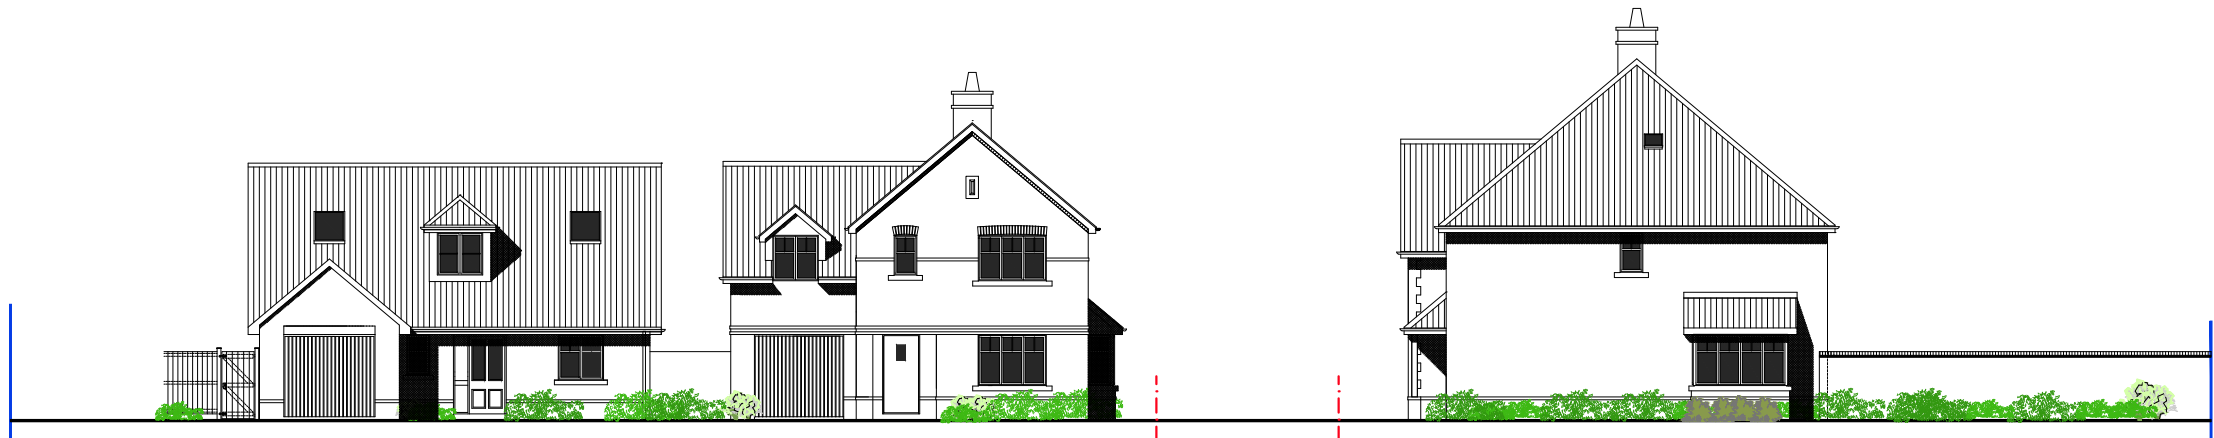

STREET SCENE ELEVATION ON D - D.

STREET SCENES / SITE SECTIONS.

For location of sections see main site layout drawing 005.
Note : Wall area to elevations left clear are in facing brickwork.



The Studio , Unit 17, Vicarage Farm Business Park, Winchester Road,
Fair Oak, Hampshire, SO50 7HD
023 8069 7010
enquiries@urbanpulsedesign.co.uk www.urbanpulsedesign.co.uk
Land of Burndell Road
Yapton

Crayfern Homes

DRAWING TITLE
Site Sections

0	2	4	6	8	10	12	14	16	18
SCALE	SHEET SIZE	SHEET No.	DRAWN	CHKD	DATE	CAD FILE			
1:200	A1	of			27/02/2018				

Detail Planning

18-1012-050-1s