


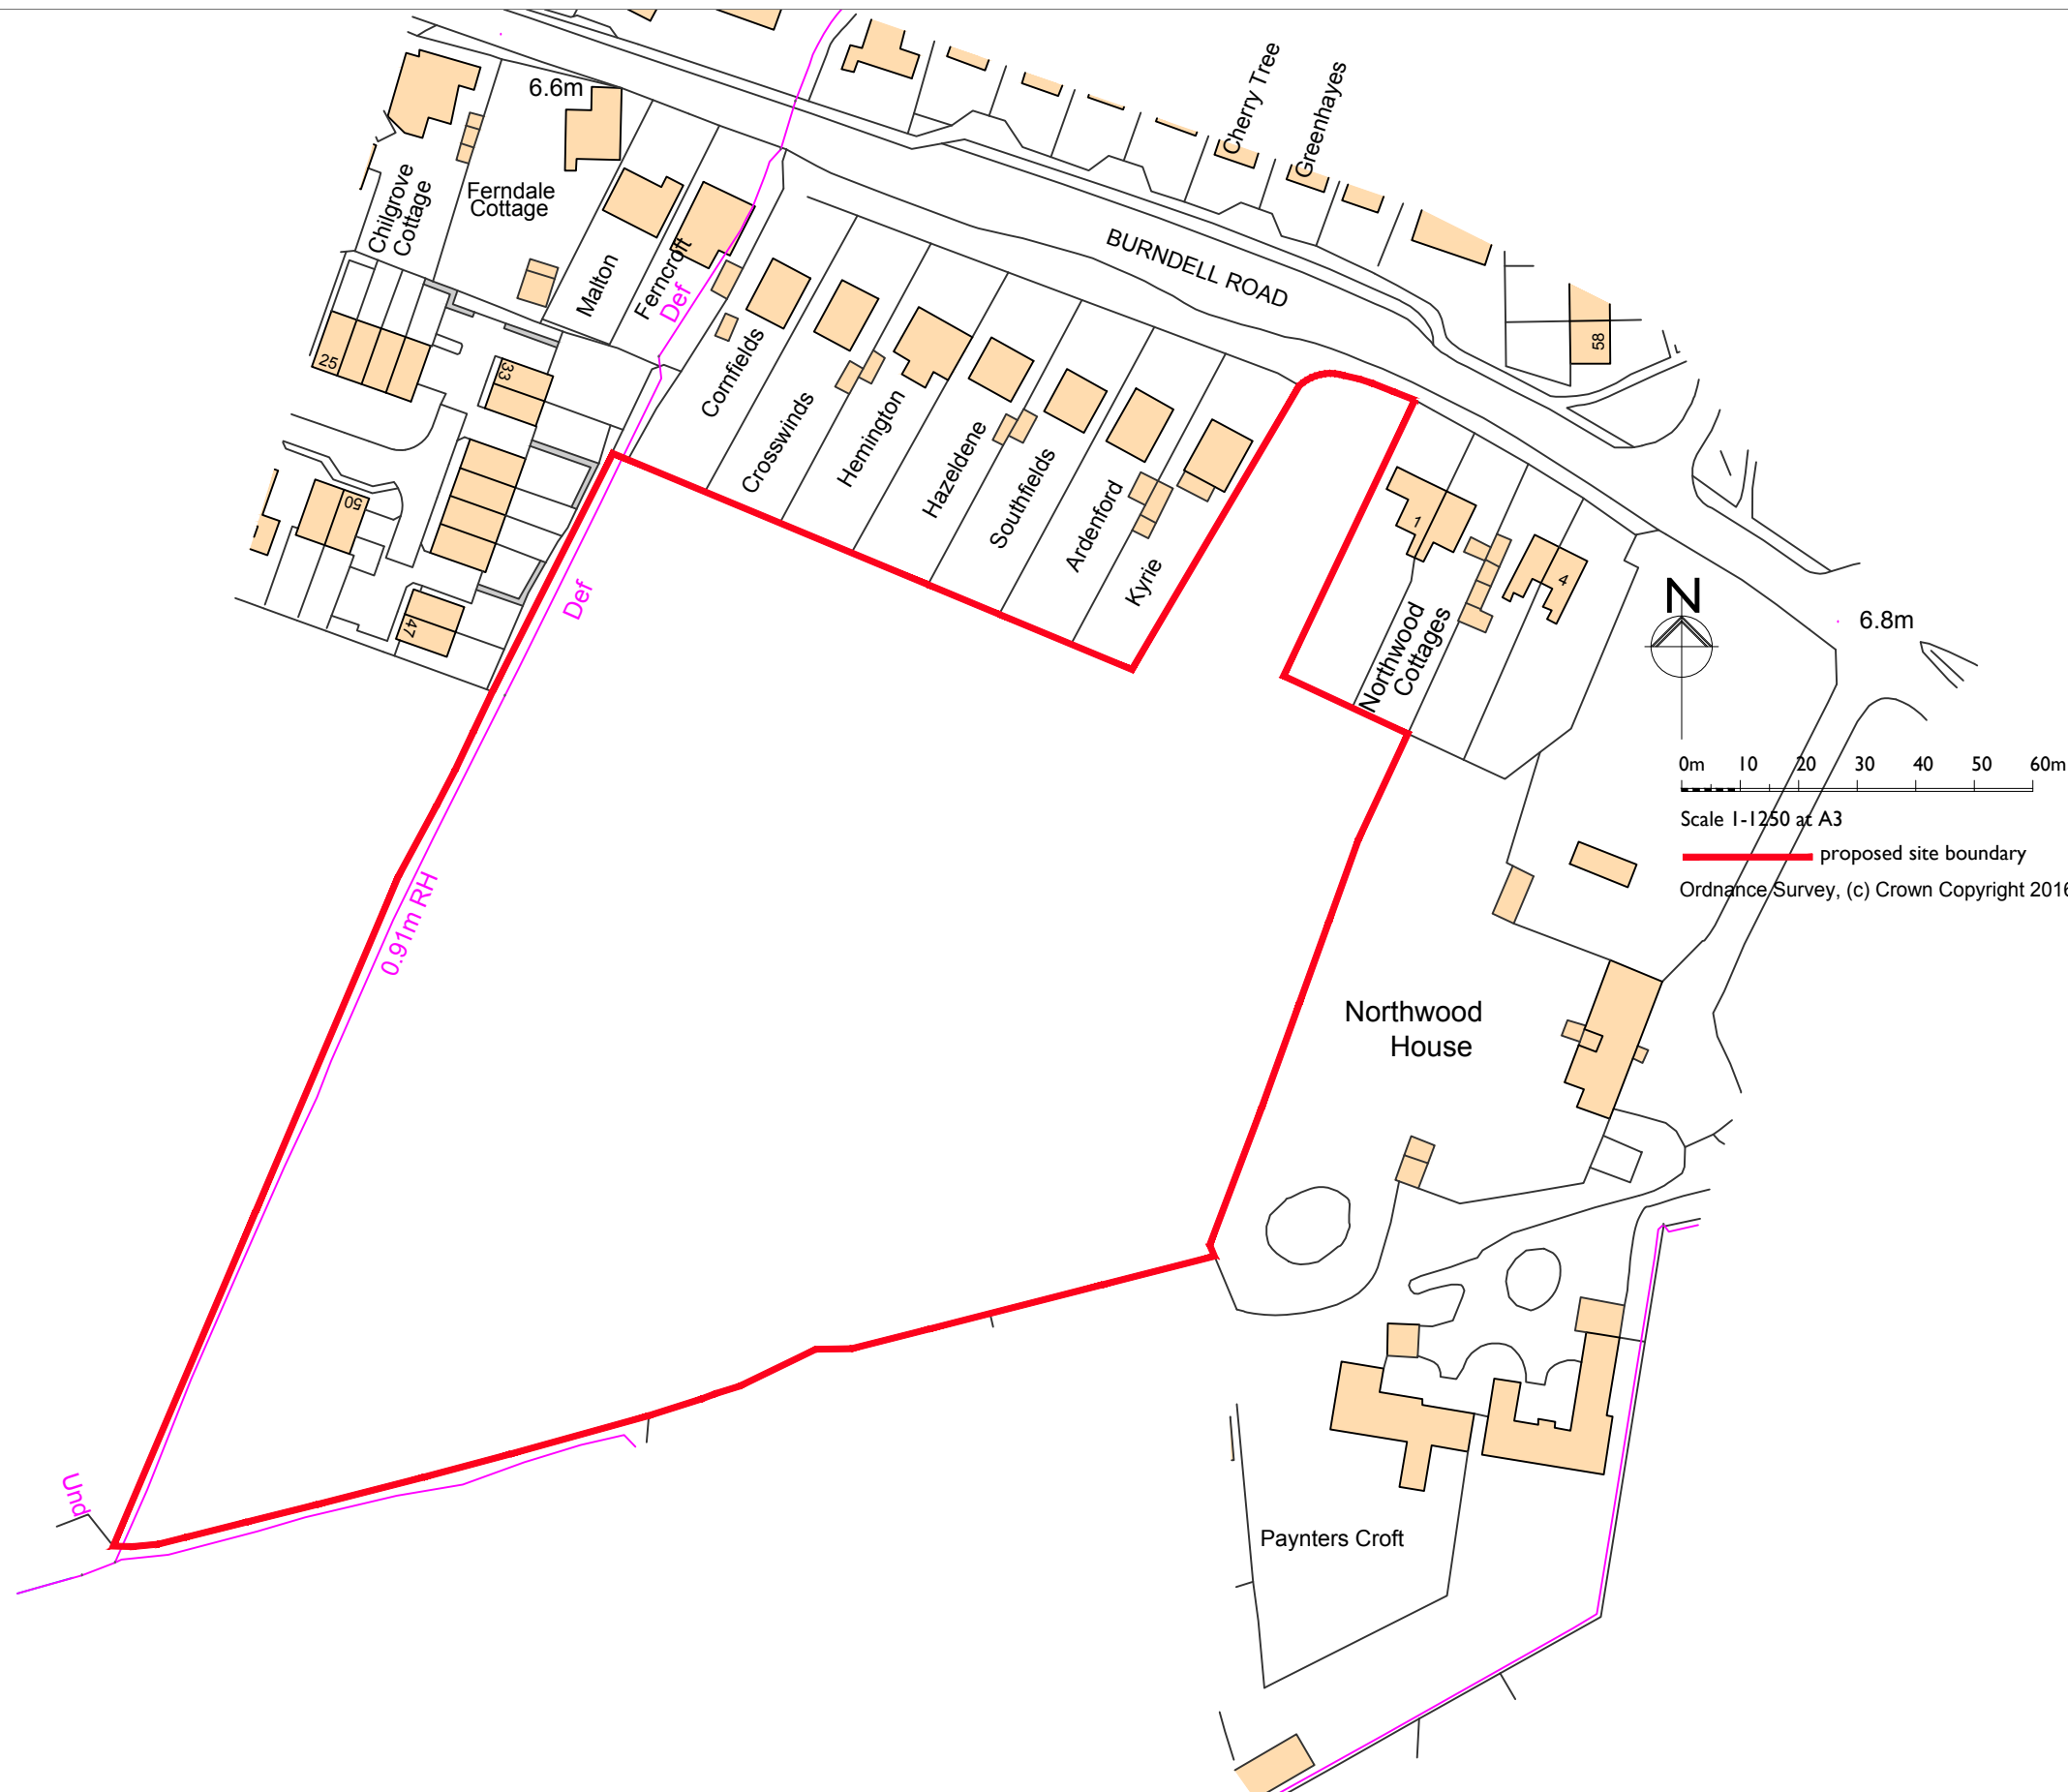

0m 10 20 30 40 50 60m

Scale 1:1250 at A3

proposed site boundary

Ordnance Survey, (c) Crown Copyright 2016. All rights reserved. Licence number 100022432

|                                                                  |   |                        |            |                 |                  |                     |             |            |                    |          |                       |
|------------------------------------------------------------------|---|------------------------|------------|-----------------|------------------|---------------------|-------------|------------|--------------------|----------|-----------------------|
| PROJECT<br>Land Of Burndell Road<br>Yapton<br><br>Crayfern Homes | Project type   | Drawing classification | Work stage | SCALE<br>1:1250 | SHEET SIZE<br>A3 | SHEET No.<br>1 of 1 | DRAWN<br>BC | CHKD<br>BC | DATE<br>22/12/2016 | CAD FILE | urban pulse<br>design |
|                                                                  | DRAWING TITLE<br>Location Plan   |                        |            |                 |                  |                     |             |            |                    |          |                       |
|                                                                  | The Studio, Unit 17, Vicarage Farm, Winchester Road,<br>Fair Oak, Hampshire. SO50 7HD<br>023 8069 7010<br>enquiries@urbanpulsedesign.co.uk www.urbanpulsedesign.co.uk |                        |            |                 |                  |                     |             |            |                    |          |                       |

18-1012-00

18-1012-00

18-1012-

18-1012-001