




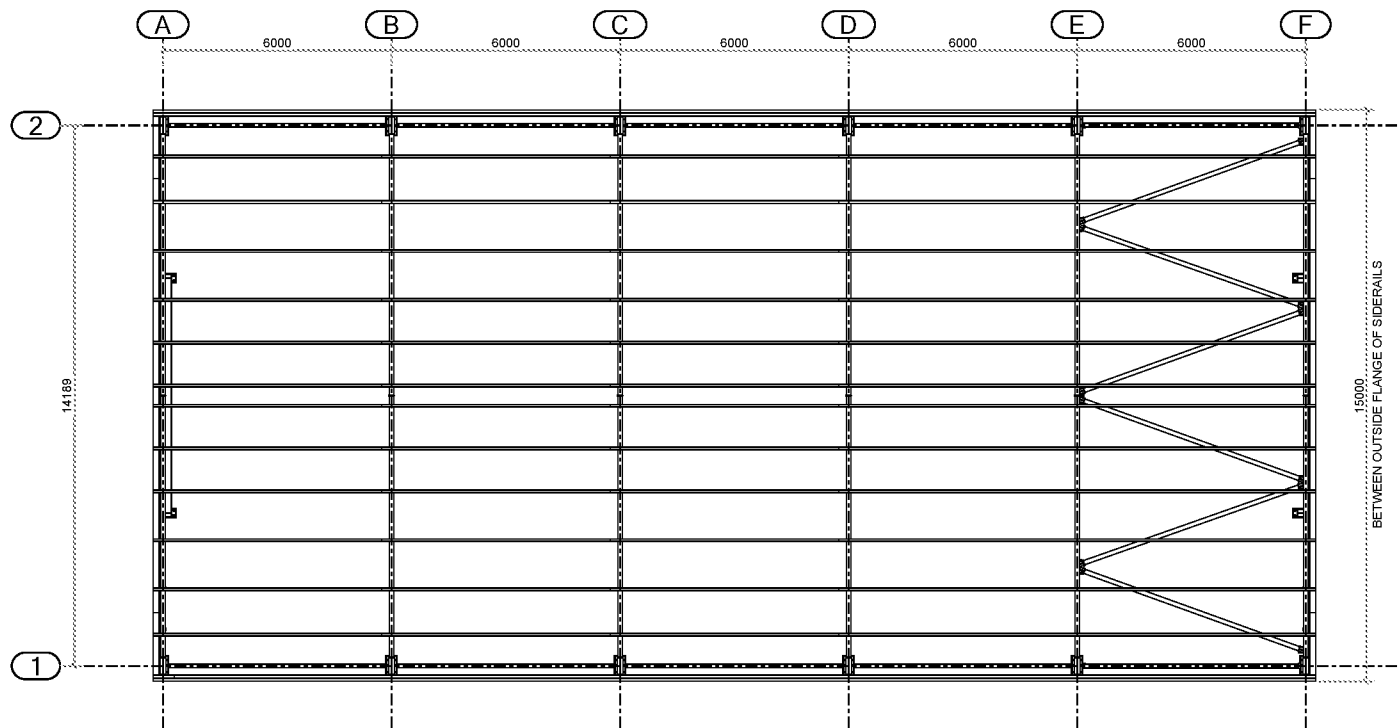


PLAN VIEW

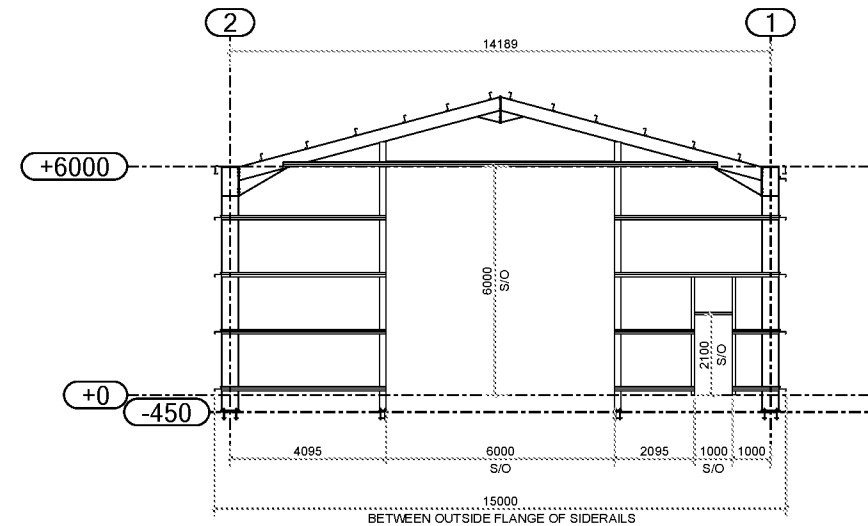


ELEVATION ON GRIDLINE A

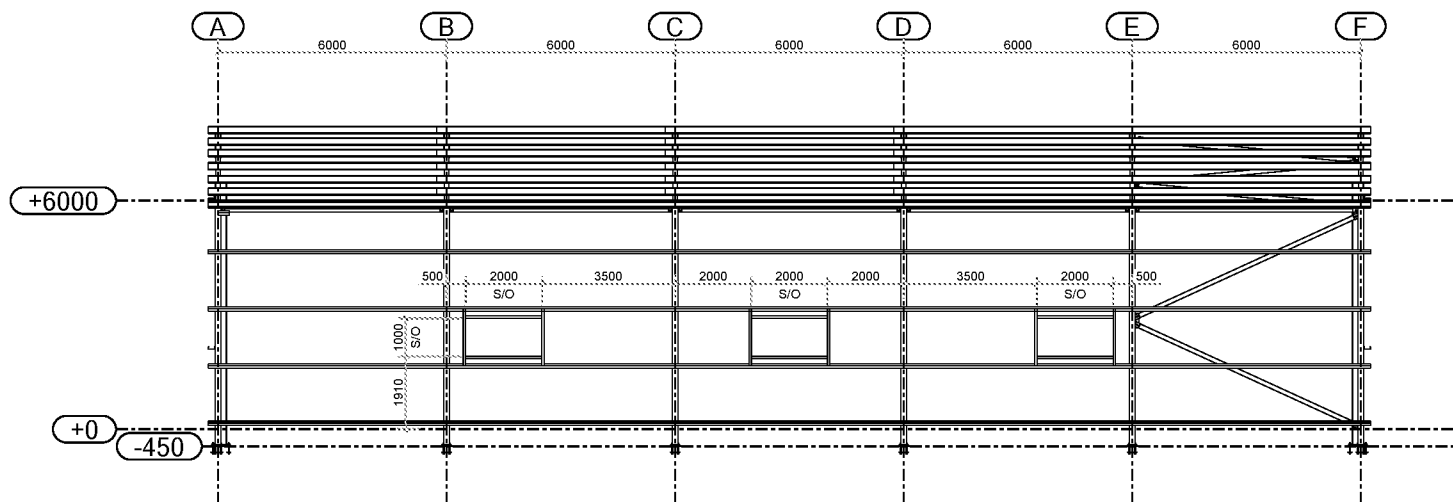

ELEVATION ON GRIDLINE 1

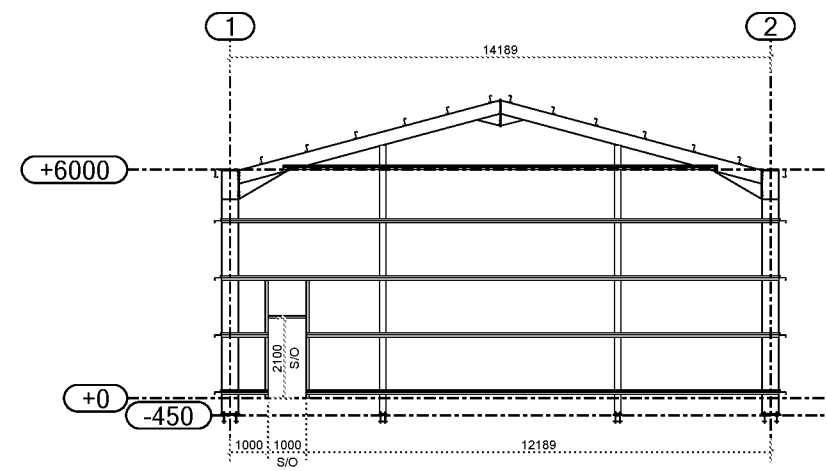

ELEVATION ON GRIDLINE F

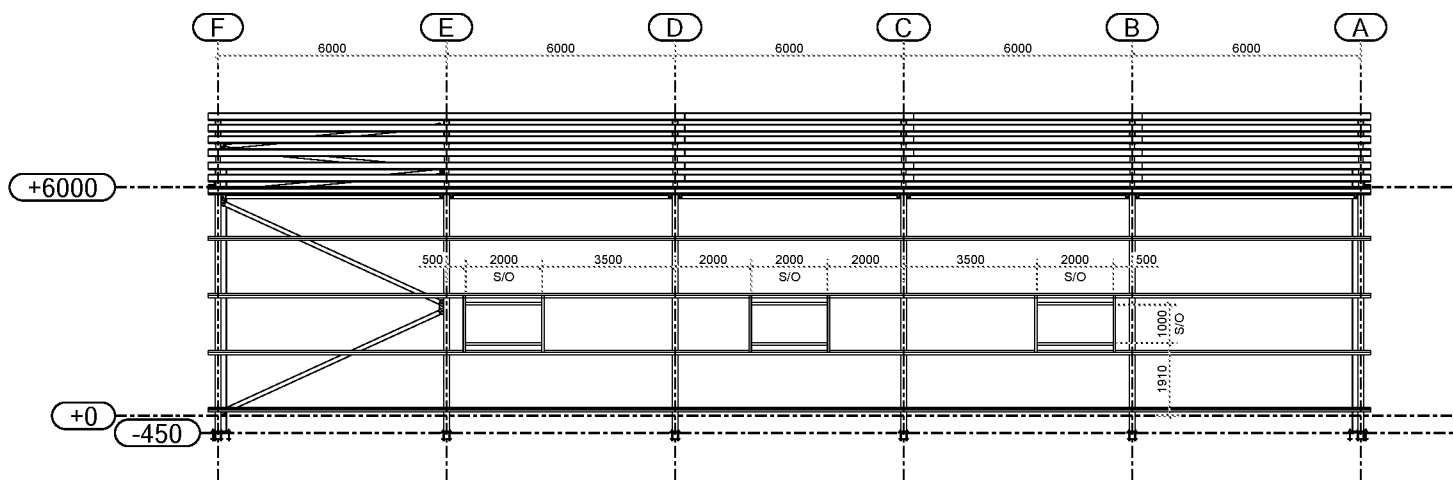

ELEVATION ON GRIDLINE 2

0	ISSUED FOR TENDER	04.02.2019
REV MARK	REVISION DESCRIPTION	REVISION DATE
DRAWING TITLE	PORTAL STEELWORK (Inc COLD ROLLED)	
CONTRACT	KIETH LANGMEAD LTD	
MODELLED BY	R.Williams	ISSUE DATE
CONTRACT NO	E10326	SCALE 1:100
DRAWING No	E10326-GA-001	REVISION No. 0