


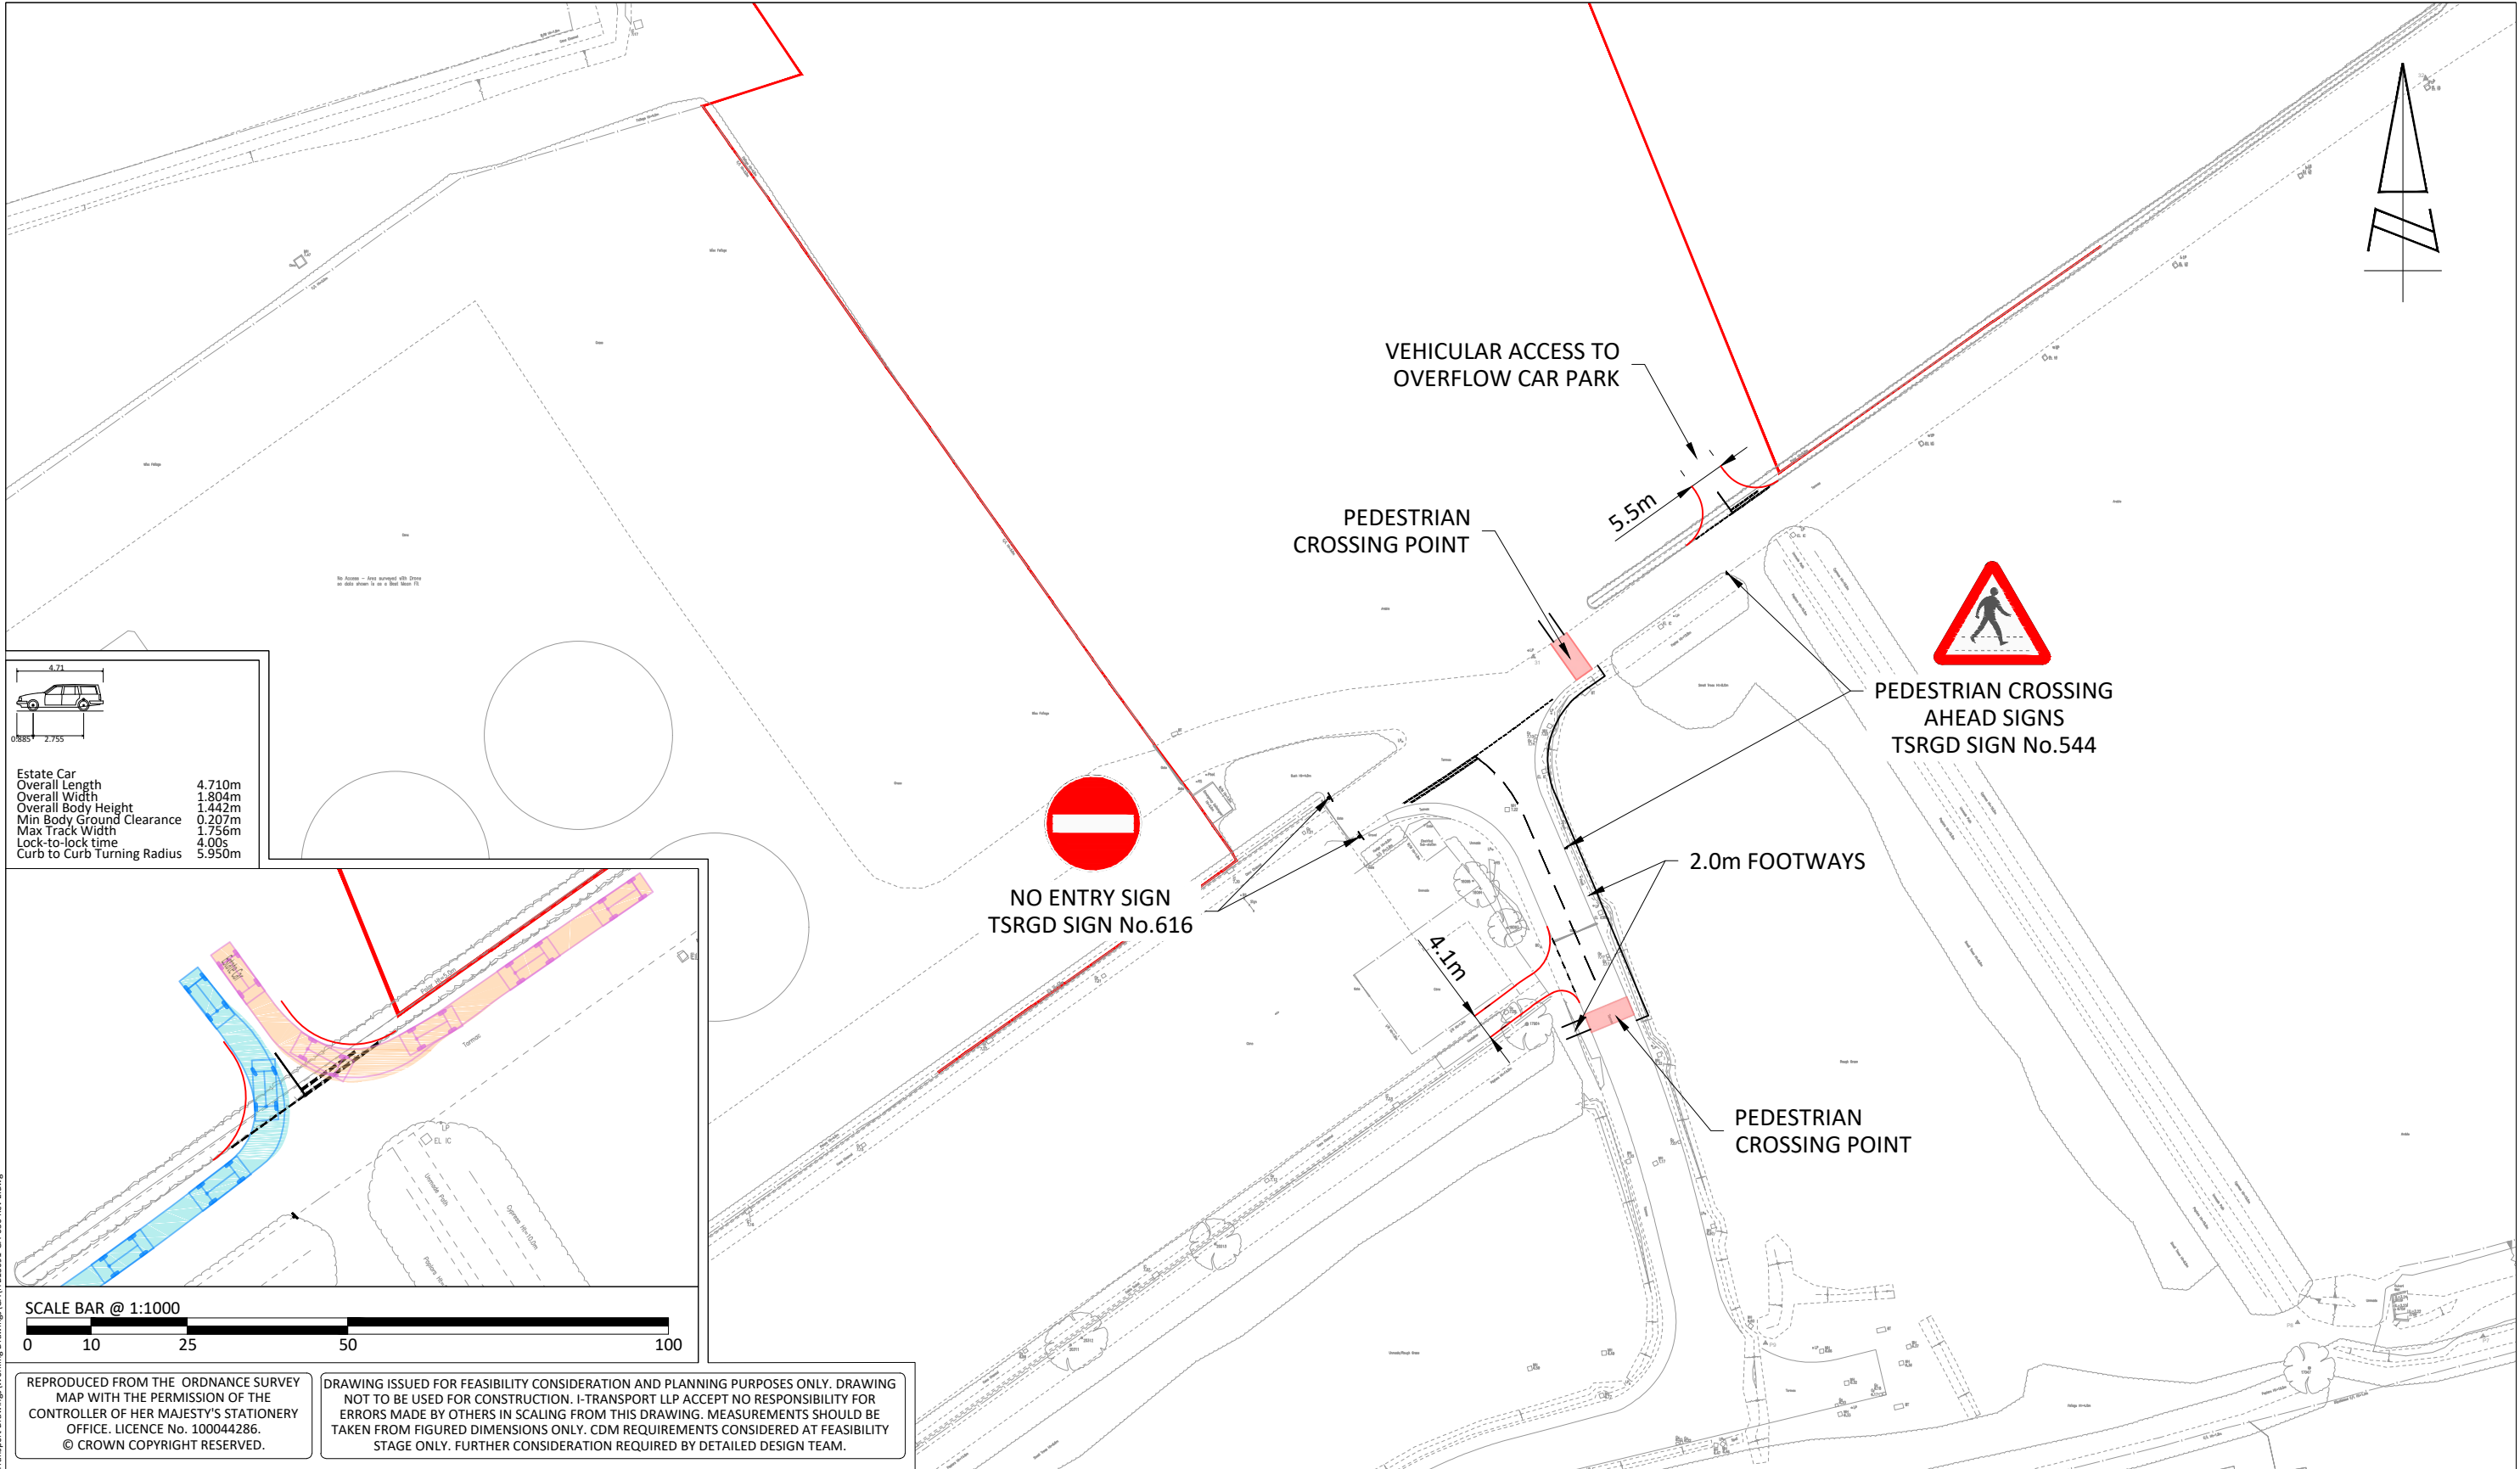

REPRODUCED FROM THE ORDNANCE SURVEY MAP WITH THE PERMISSION OF THE CONTROLLER OF HER MAJESTY'S STATIONERY OFFICE. LICENCE No. 100044286. © CROWN COPYRIGHT RESERVED.

DRAWING ISSUED FOR FEASIBILITY CONSIDERATION AND PLANNING PURPOSES ONLY. DRAWING NOT TO BE USED FOR CONSTRUCTION. I-TRANSPORT LLP ACCEPT NO RESPONSIBILITY FOR ERRORS MADE BY OTHERS IN SCALING FROM THIS DRAWING. MEASUREMENTS SHOULD BE TAKEN FROM FIGURED DIMENSIONS ONLY. CDM REQUIREMENTS CONSIDERED AT FEASIBILITY STAGE ONLY. FURTHER CONSIDERATION REQUIRED BY DETAILED DESIGN TEAM.



Grove House, Lutyens Close, Chineham
Basingstoke, Hampshire, RG24 8AG
www.i-transport.co.uk

Tel: 01256 338640
Fax: 01256 338644

E	17.07.19	JD	MINOR AMENDMENTS	DS	DS
D	01.07.19	JD	MINOR AMENDMENTS	DS	DS
C	15.05.19	SH	MINOR AMENDMENTS	DS	DS
B	03.05.19	SH	MINOR AMENDMENTS	DS	DS
A	30.04.19	SH	MINOR AMENDMENTS	DS	DS
REV	DATE	BY	DESCRIPTION	CHK	APD
STATUS: DRAFT					

TITLE: FORD MARKET AND CAR BOOT CAR PARKING ACCESS ARRANGEMENTS		SCALE @ A3: 1:1000	CHECKED: DS	APPROVED: DS
PROJECT: FORD AIRFIELD		FILE REF: ITB13091	DRAWN: SH	DATE: 10.04.19
CLIENT: REDROW HOMES LIMITED & WATES DEVELOPMENTS LIMITED		DRAWING No: ITB13091-GA-036		
		PROJECT No: ITB13091	REV: E	

T:\Projects\13000Series\13091\118 Ford Airfield\Tech\Acad-I-Transport Drawings\Working Drawings\GA\ITB13091-GA-036 Rev F.dwg