


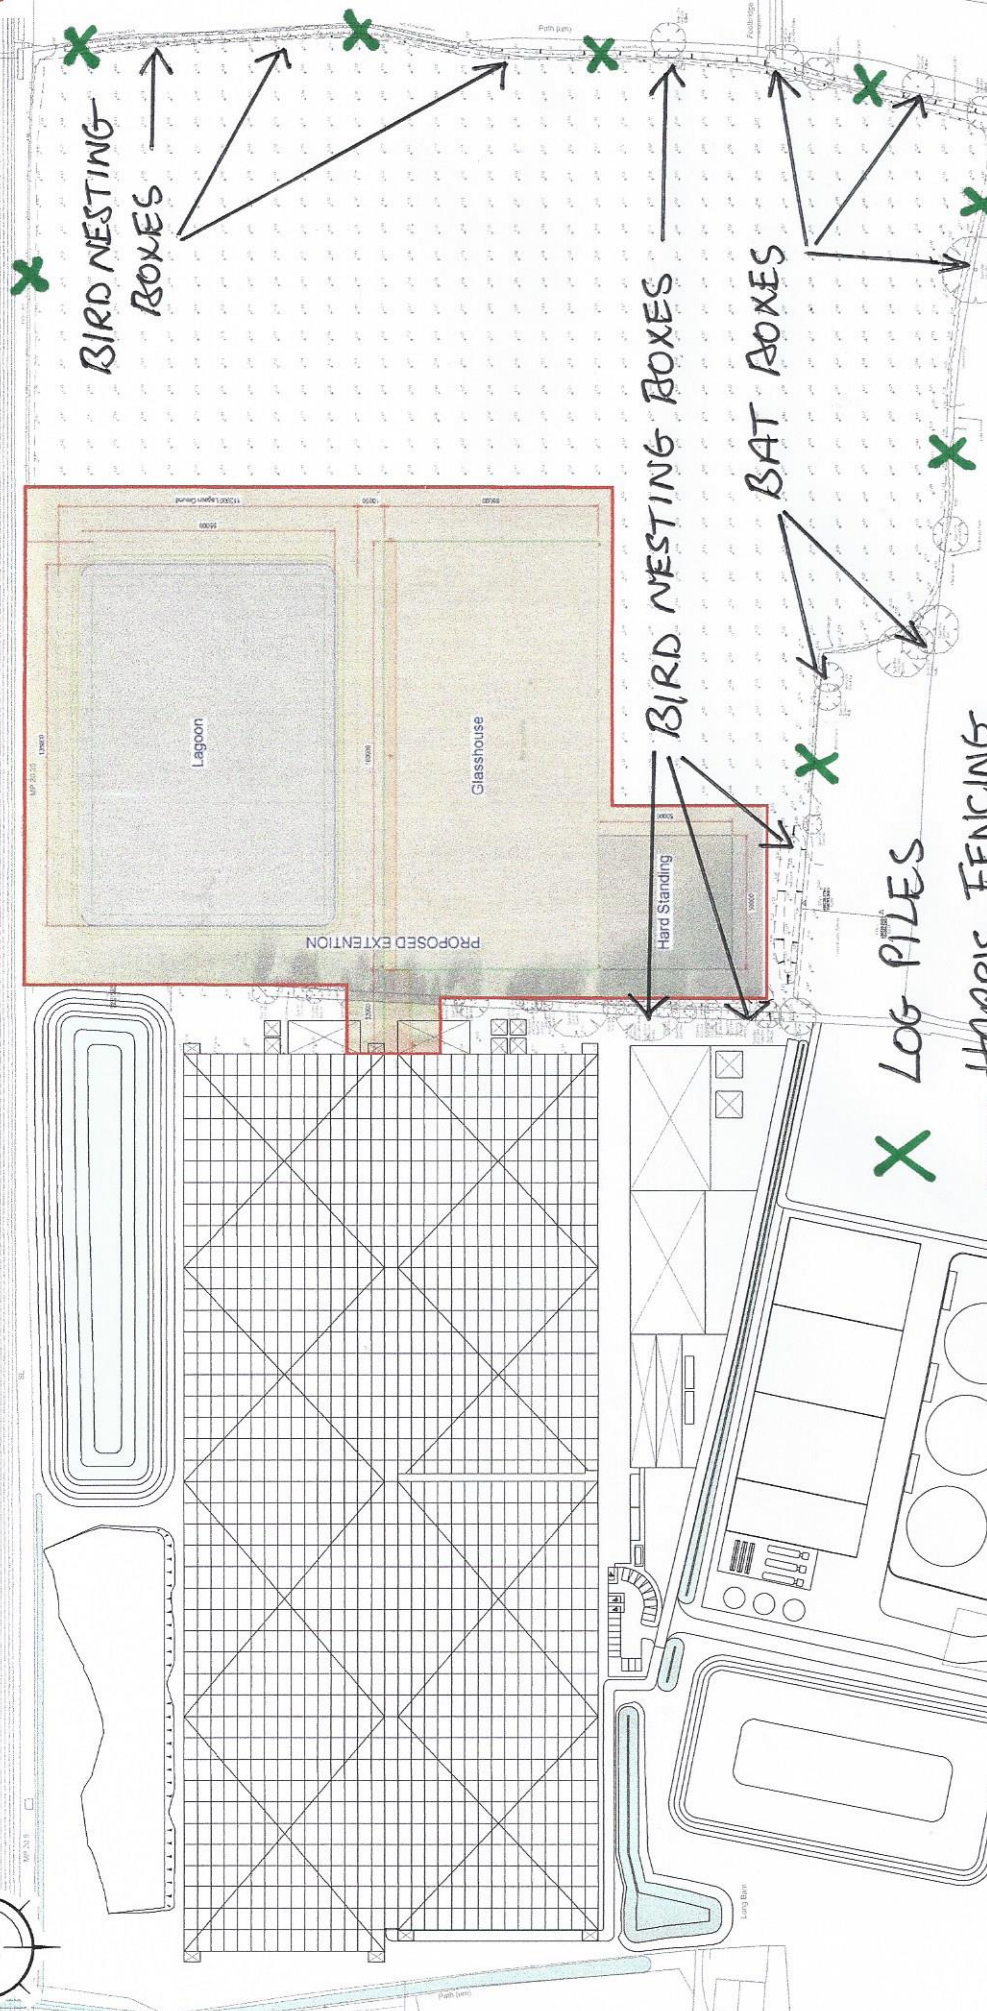

0 20m 40m 60m 80m

TITLE Proposed Site Layout Plan
 14/06/2022
 SCALE 1:2000 @ A3
 PROJECT No. 23482
 REPORT TYPE
 DATE 03

- X LOG PILES
- HARRIS FENCING
- * WICKS FARM EAST
- AOC - F/7/21/PL