


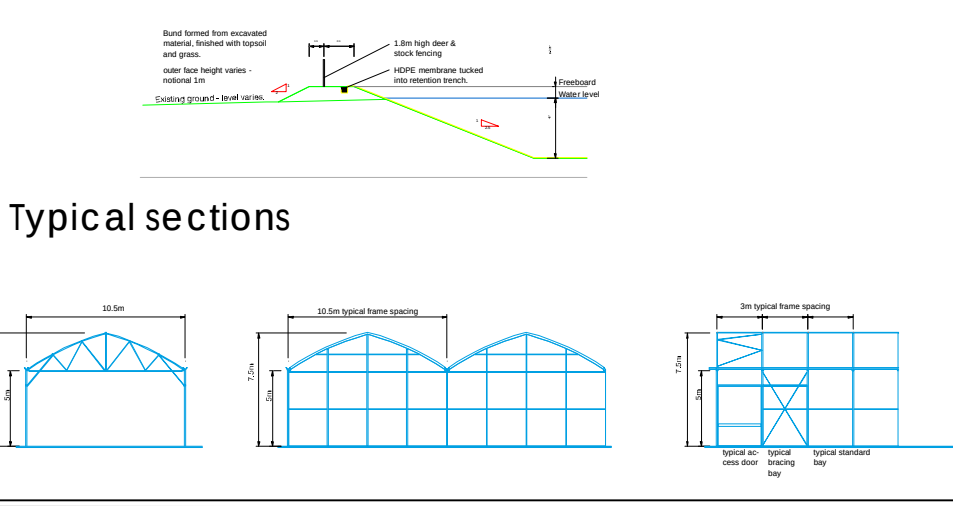

KEY TO SYMBOLS

- Site boundary
- Proposed 1.8 M high stock and deer fence
- Ancillary buildings
- Poly tunnels
- Existing hedgerow trees
- Existing hedgerow
- New mixed native tree planting
- New native hedgerow mixture
- Gapping up of existing hedgerow

Notes:
 Planting within 10 metres of Network Rail active rail to comply with '*Recommended planting species Species Matrix (2015 Tree Council Update)*(Copyright 2015 Network Rail)' Which requires the avoidance of species likely to cause problems with leaves on the line, including sycamore, horse chestnut, lime, and poplar. Planting on reservoir embankments to be restricted to shrub species.

Typical planting mixtures would include the following planted as feathered trees: field maple, aspen, wild cherry, white willow. Planted as whips or transplants: hawthorn, blackthorn, oak, holly, guelder rose

Project : WICKS FARM POLYTUNNELS

Client: AGRICULTURAL INVESTMENTS

Drawing: LANDSCAPE LAYOUT

Scale: 1 : 1000 at A1	Drawing no 331-01-01	Drawn: DH	Checked: DH
---------------------------------	--------------------------------	-----------	-------------

Date : 27 th November 2018
David Hares Landscape Architecture
 4 Northgate Chichester West Sussex PO19 1BA
 Telephone 01243 850031
 email: david@hareslandscape.co.uk
 Web www.hareslandscape.co.uk