


1 Northwood Cottages Burndell Road Yapton BN18 0HR

Alterations to the roof at rear of above.

- Roof tiles to match existing on 50x25 treated battens with breathable membrane
- 150x50 Rafters @ 600 centres with 100mm Celotex between and 25mm Celotex below finished with 12.5mm plasterboard
- New walls, Hardiplank ECC fibre cement siding on 50x25mm sawn and treated battens, breathable membrane, 18mm WBP plywood and 100x50mm sawn and treated studs @ 600 centres with matching sole and head plate. 100mm Celotex between studs and 25mm over finished with 12.5mm plasterboard.

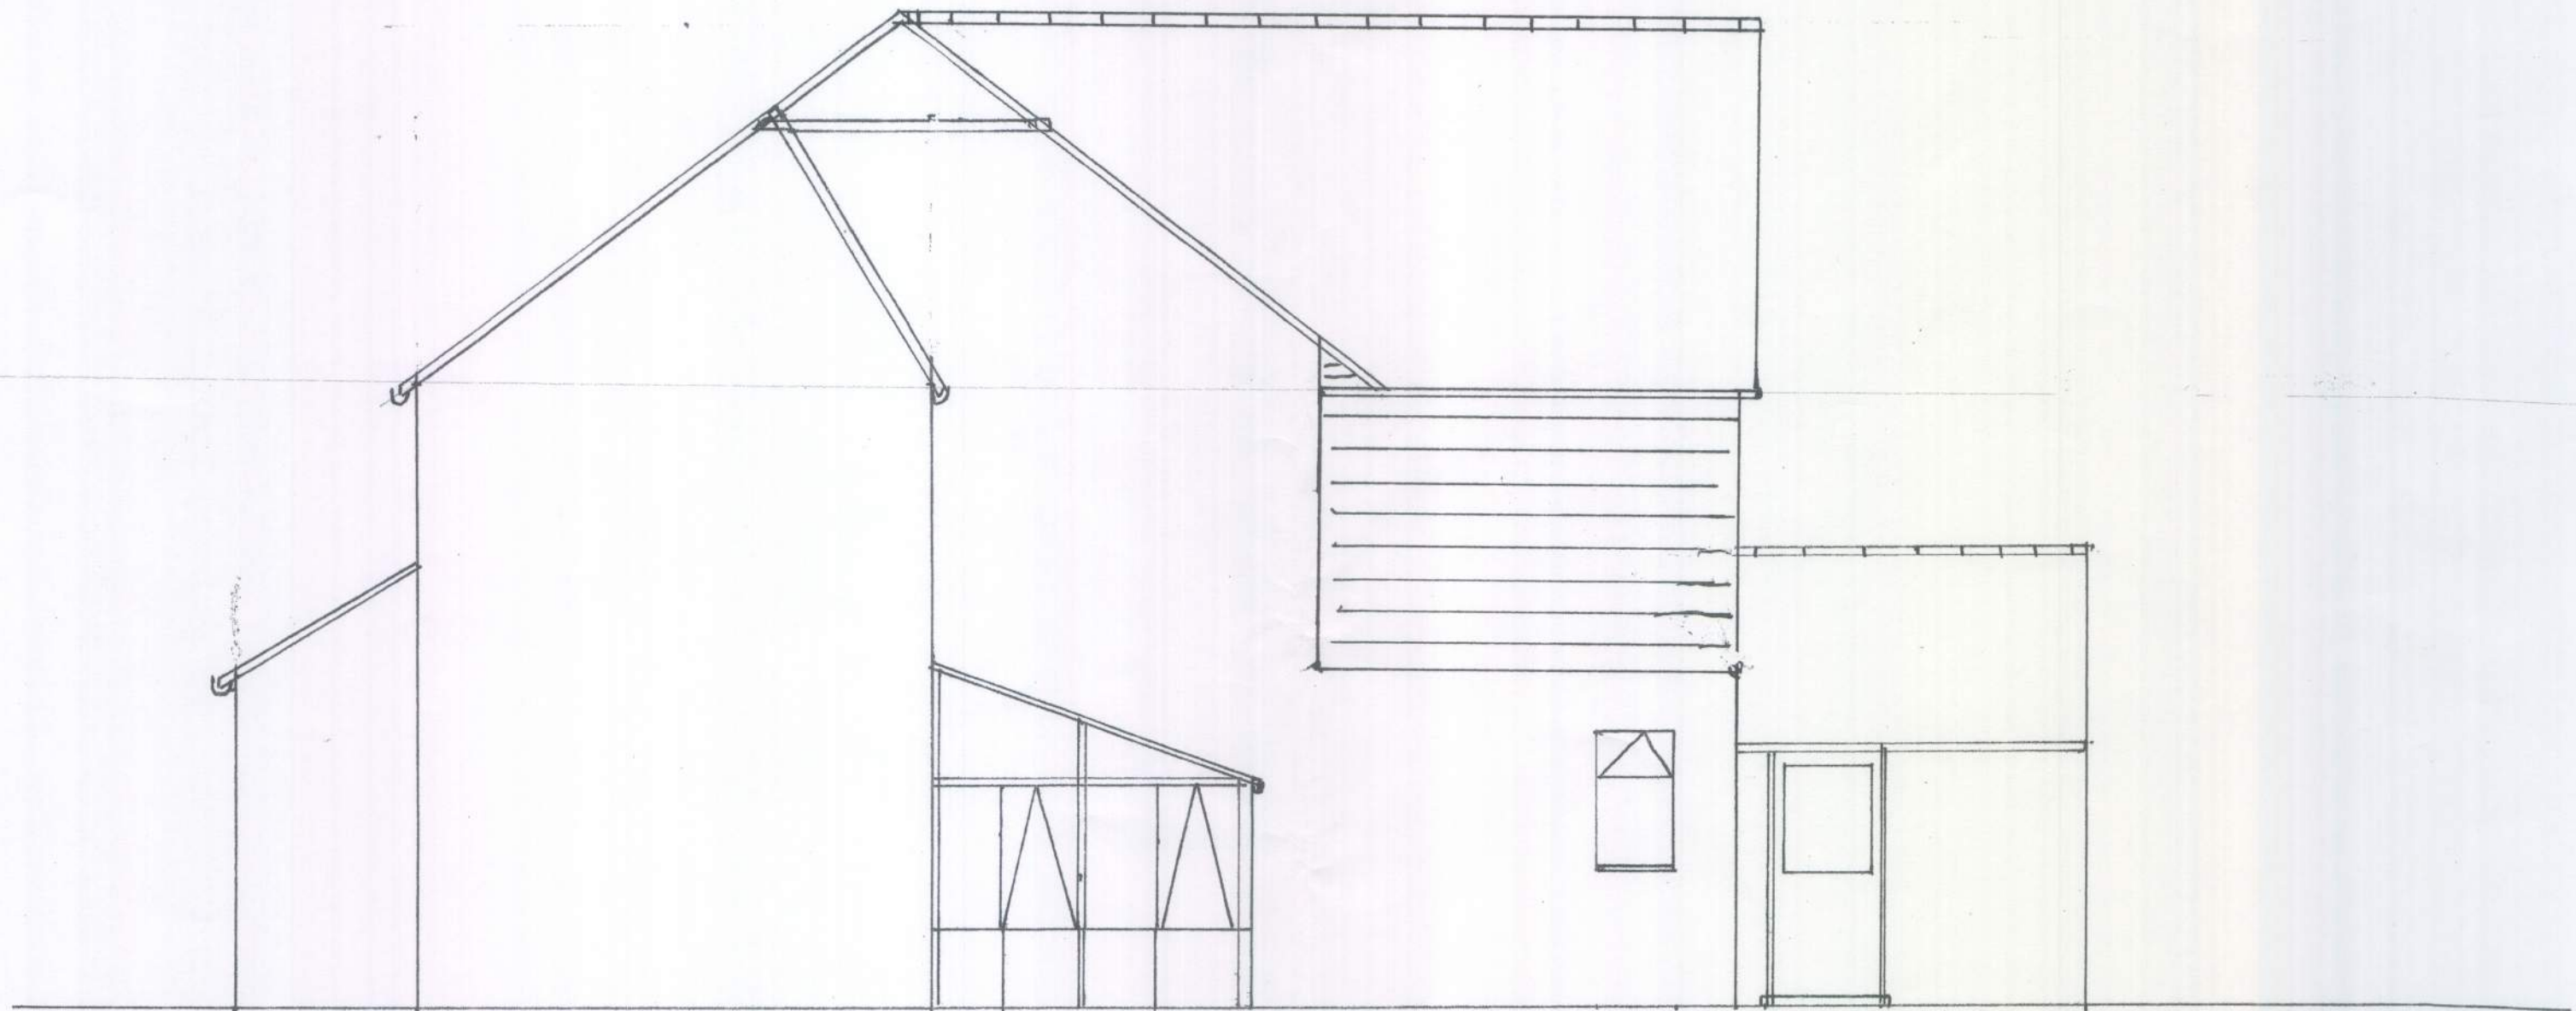

Proposed NW/SIDE ELEVATION

1:50 Scale