


1 NORTHWOOD COTTAGES BURNDELL ROAD YAPTON

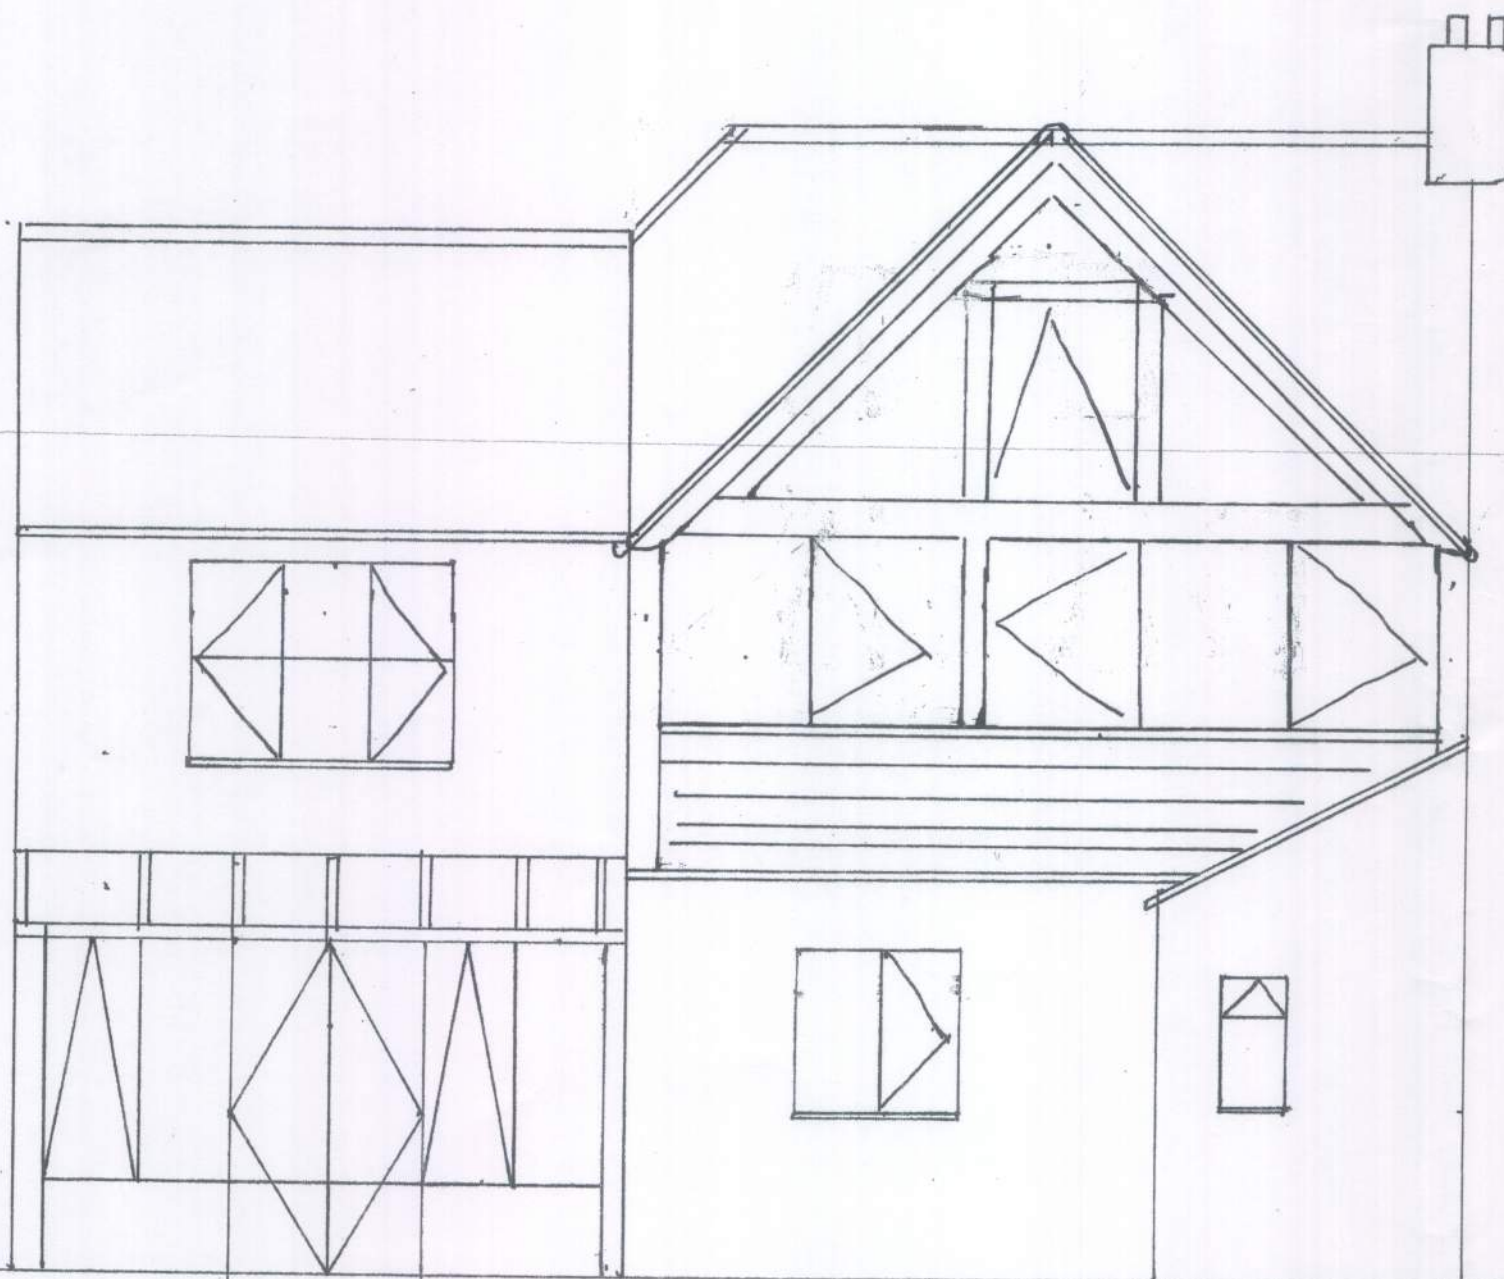

UPVC windows enable to give maximum light and view of fields

Proposed SW/REAR ELEVATION

1:50 Scale